



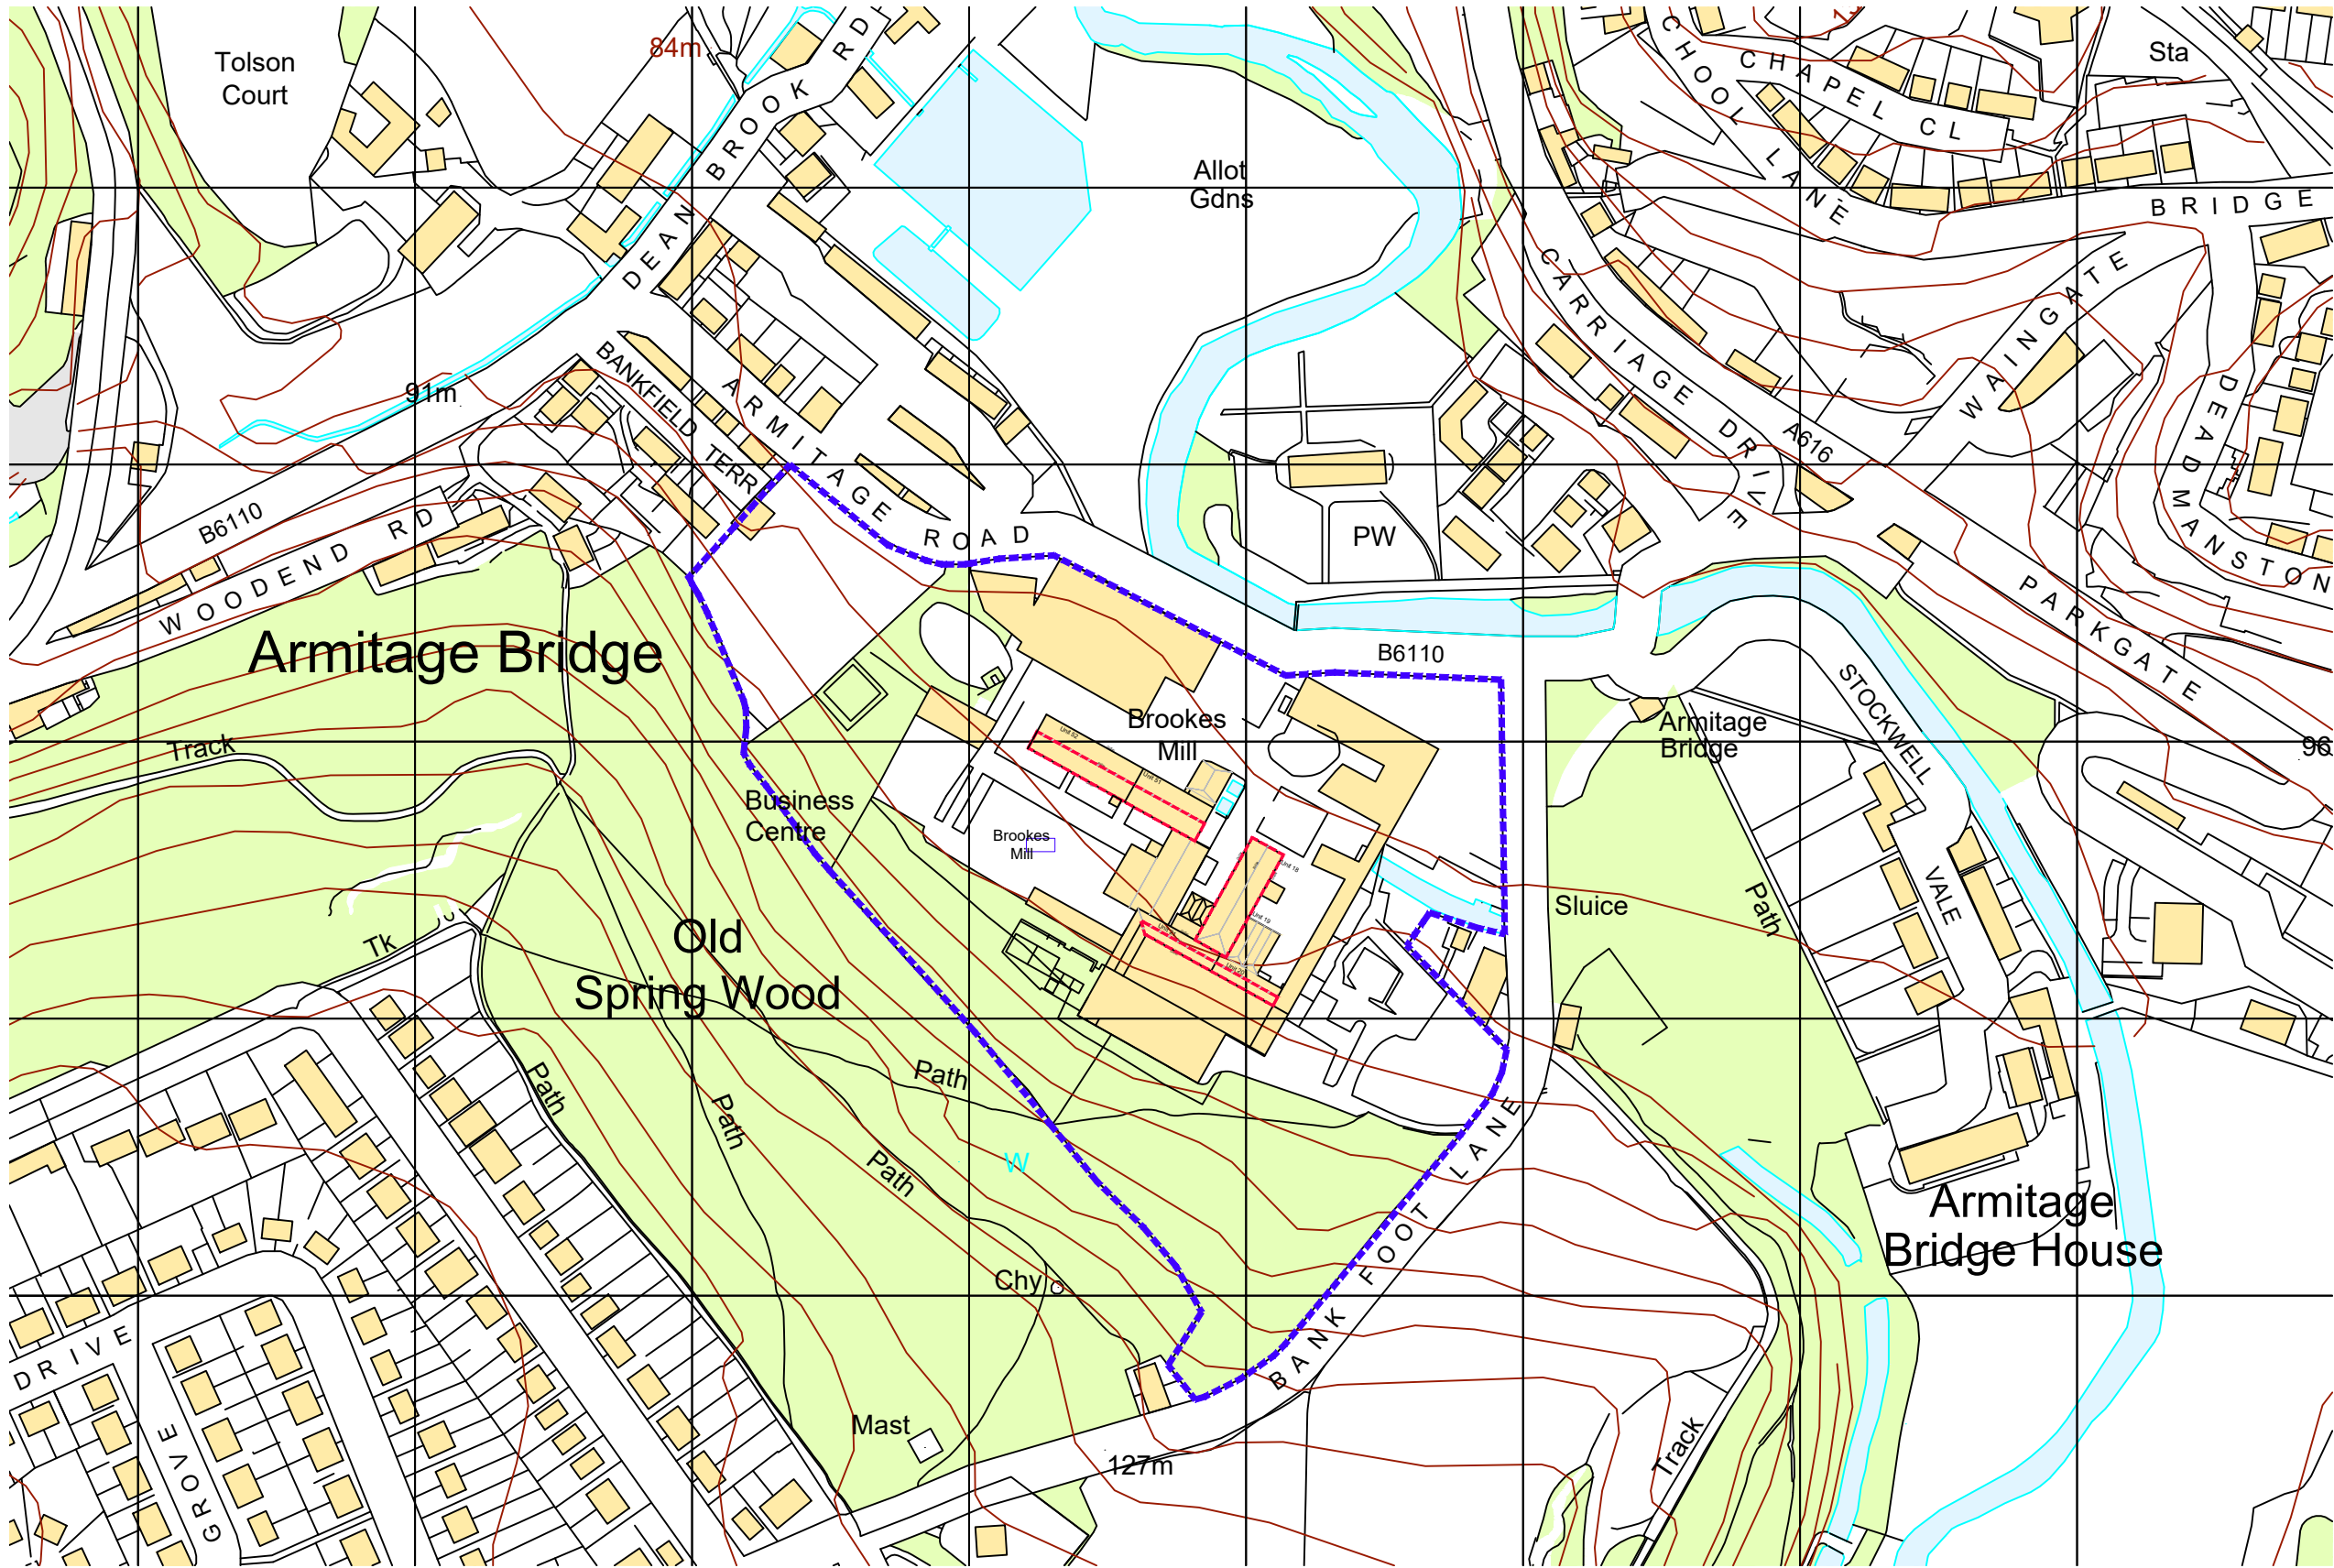

Copyright exist on the designs and information shown on this drawing. No part of this drawing can be reproduced without written confirmation of Heppenstalls. This drawing should only be used for the purpose it was issued for and should not be used for construction unless it is marked for construction. Heppenstalls must be notified should any discrepancies be found.

Revision:
a 2026-09-21 red line amended

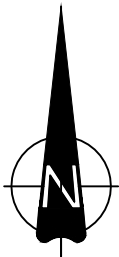

Location Plan
Planning



HEPPENSTALLS

Chartered Architects

Architecture
Surveying
Planning
Project Management



Allisons Buildings, 135 Armitage Road Milnsbridge,
Huddersfield, HD3 4JY tel 01484 658411
projects@heppenstalls.net www.heppenstalls.net

KEY

- boundary of Application Site
- boundary of Other Land owned by the Applicant

Location Plan

1:2500 50m 100m 200m

Client
John Brooke & Sons Ltd

Project
Proposed Solar Panel installation to existing Roofs
Units 18, 19, 20, 21 51 & 52 Brookes Mill,
Armitage Bridge, Huddersfield HD4 7NR

Drawing
Location Plan

Number

4463-01-01a

Date 09/2026

Scale @ A1

As Marked