




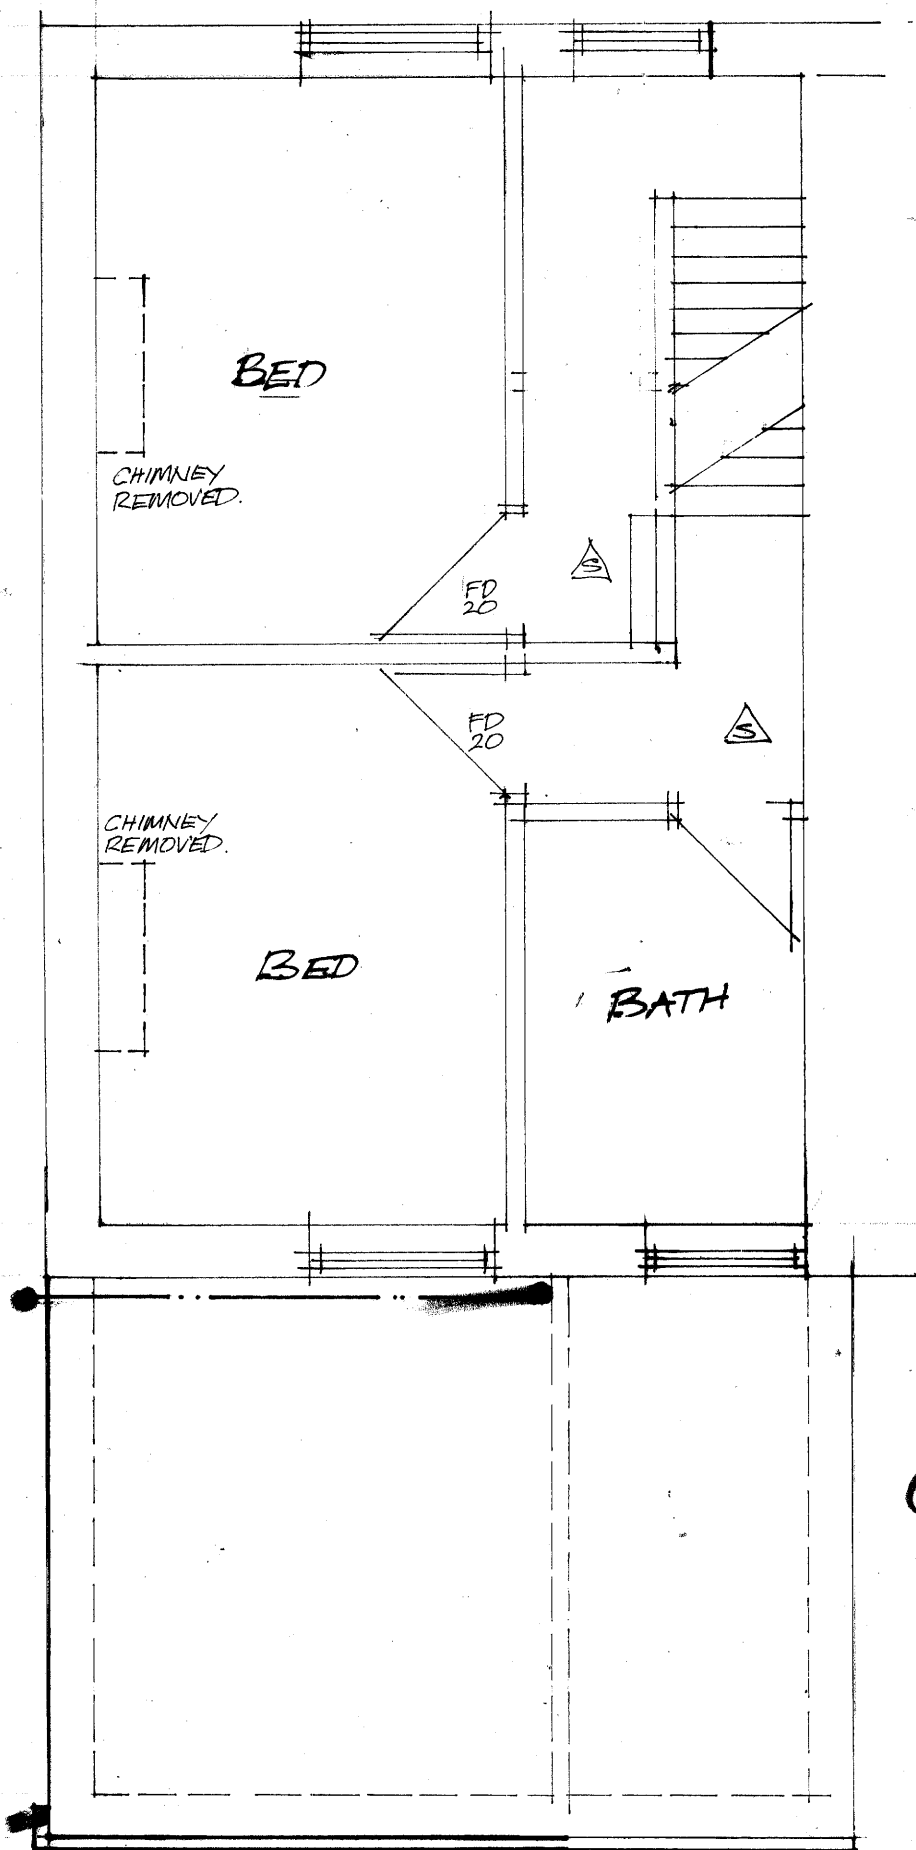

FIRST 1:50

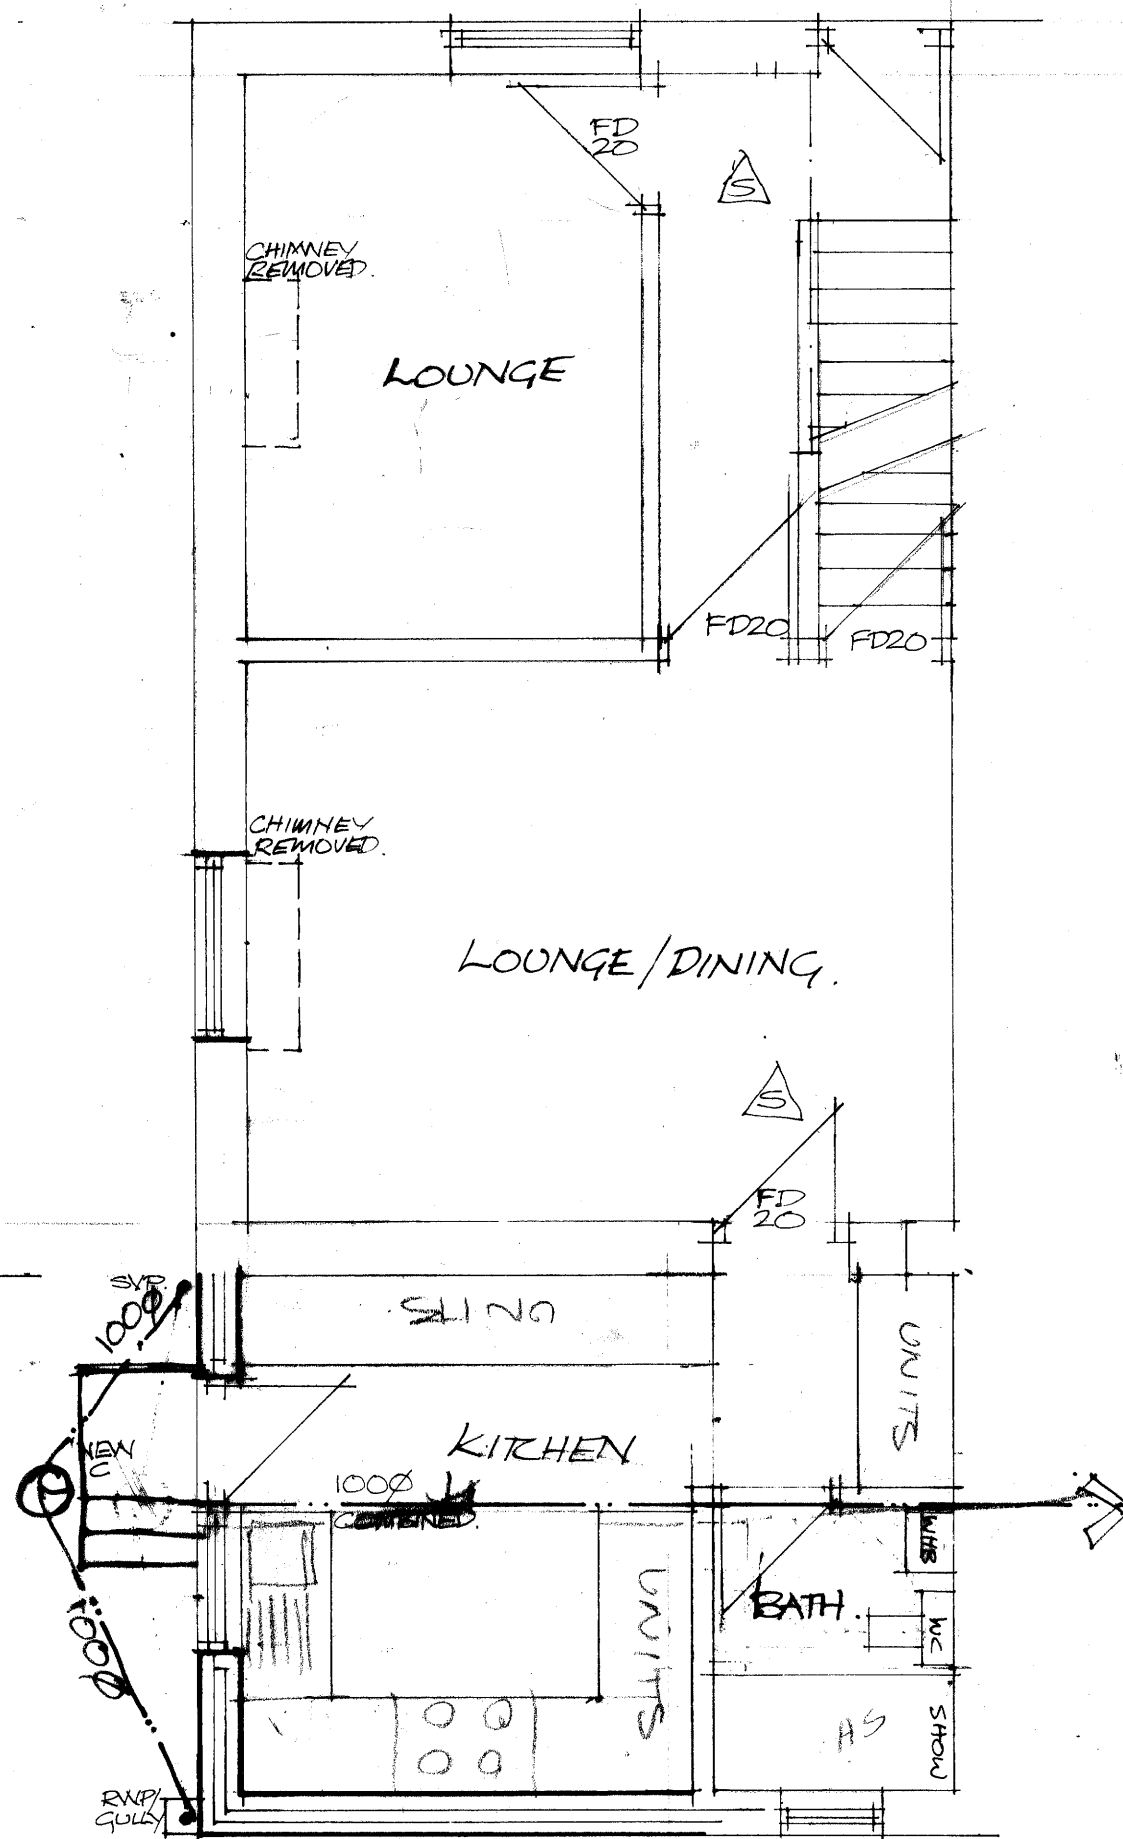

GROUND 1:50

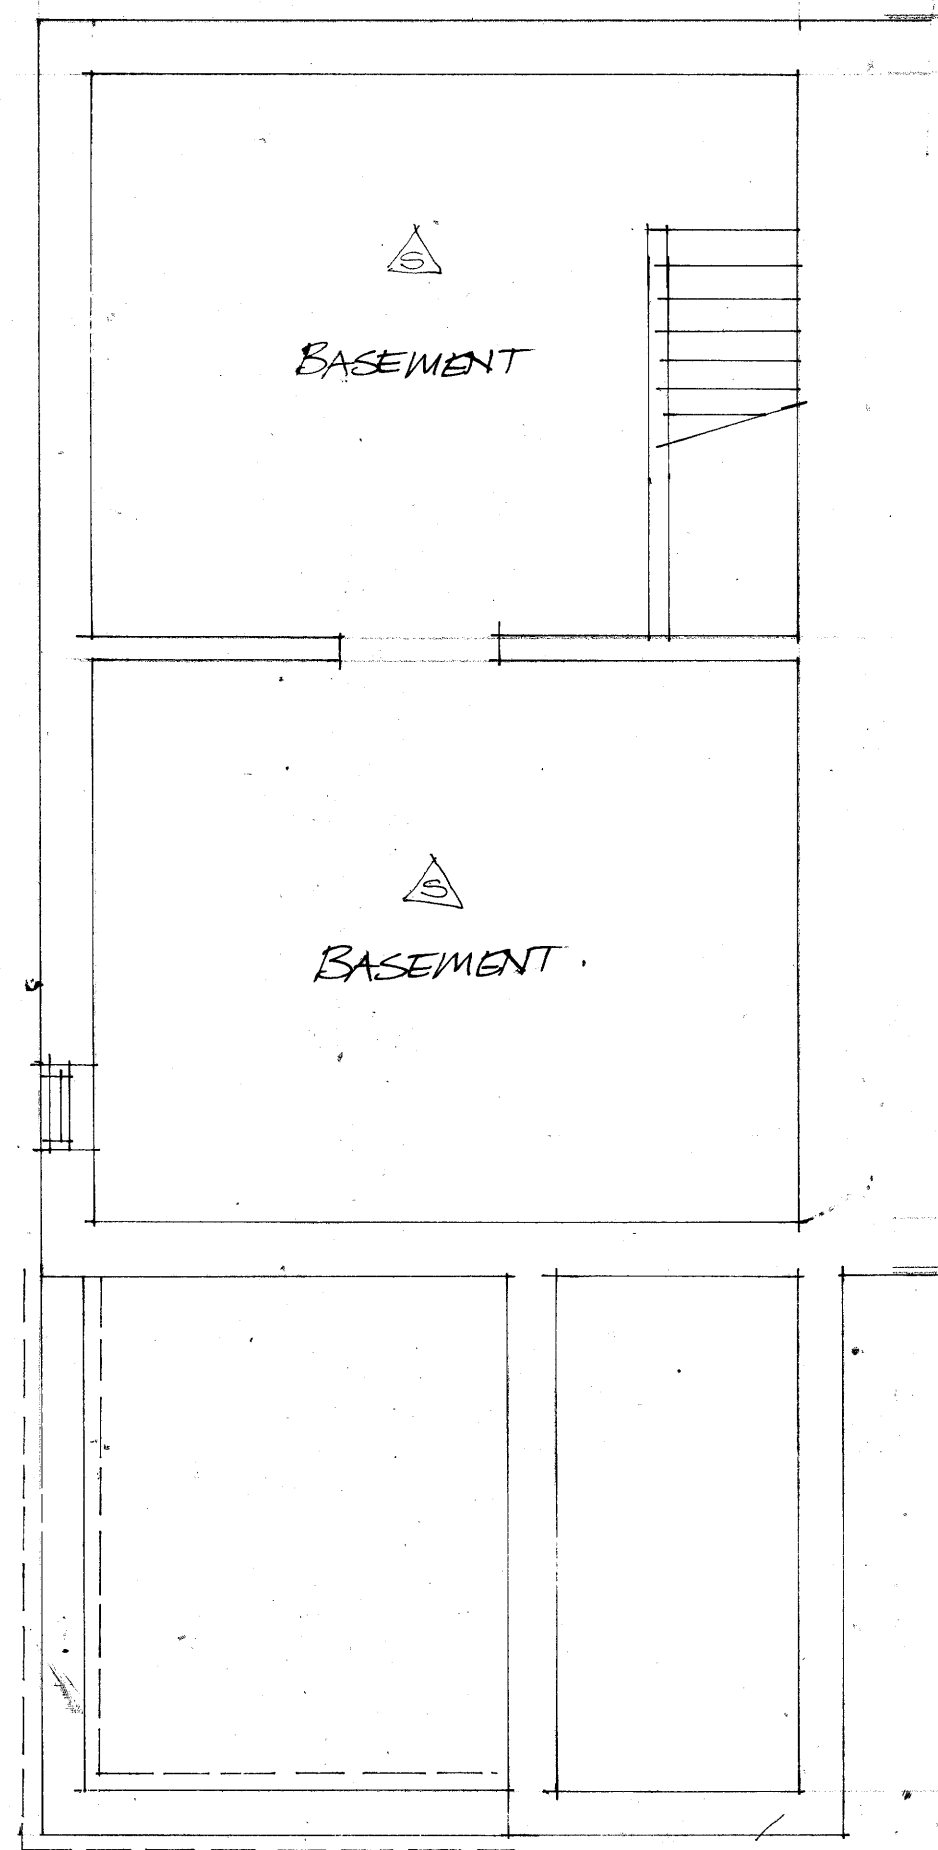

BASEMENT 1:50