



Roof/Block Plan As Proposed
Scale 1:200

0m 5m 10m

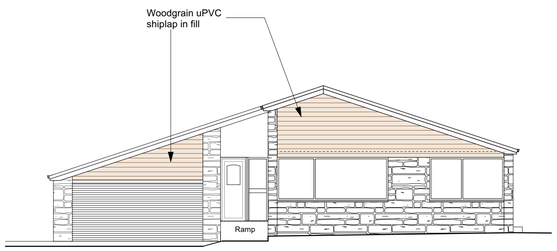


Front Elevation (East) As Proposed
Scale 1:100

0m 1m 2m 3m 4m 5m

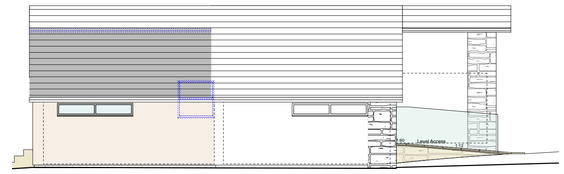

South Elevation As proposed
Scale 1:100

0m 1m 2m 3m 4m 5m

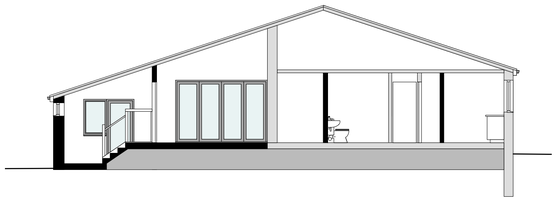

Section A-A As Proposed
Scale 1:100

0m 1m 2m 3m 4m 5m


Species Enhancement Statement:
The site is within the Bat alert zone, therefore a bat box is to be installed, type : surface mounted bat box for external walls.



The proposal will not be affecting the existing roof structure. All works will take place below the existing eaves and soffit line and the roof structure will not be disturbed.


Rear Elevation (West) As Proposed
Scale 1:100

0m 1m 2m 3m 4m 5m

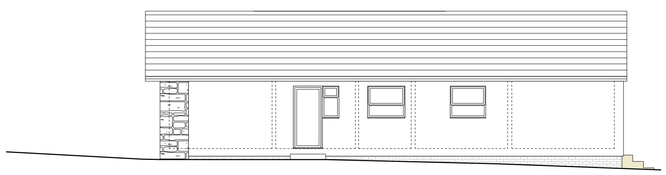

North Elevation As Proposed
Scale 1:100

0m 1m 2m 3m 4m 5m

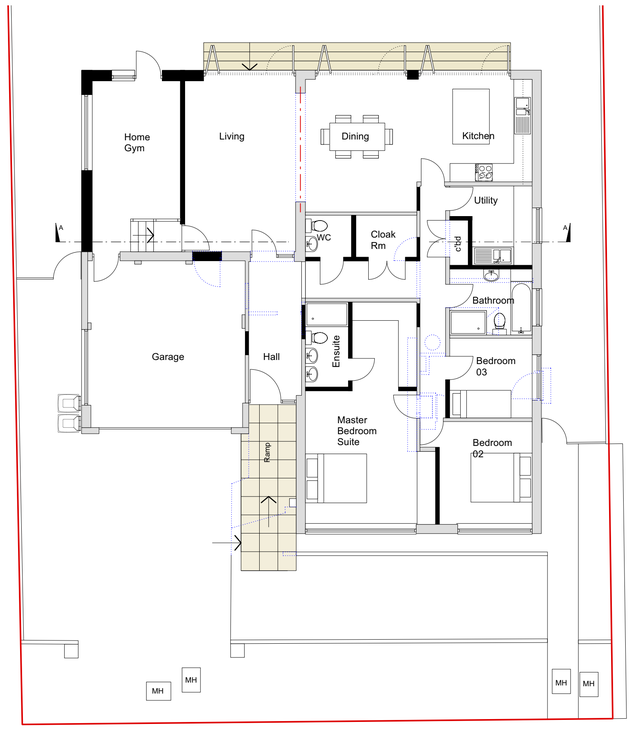

Ground Floor Plan As Proposed
Scale 1:100

0m 1m 2m 3m 4m 5m

MATERIALS:

Roof:	To match existing
Walls:	Render to match existing and wood effect Upvc Cladding.
Windows/ Glazed Doors:	High performance external bi-fold aluminiun in dark grey.
RWPs:	To match existing.
External Doors:	High performance composite to match existing.

AS PROPOSED

NOTES:

Any errors or omissions to be reported to Code L6 immediately.

This drawing and design is the copyright of Code L6 and is not to be used for any purpose without their consent.

rev	details	date

Code L6 Architects Ltd
No 2 Warehouse, The Wharf,
Sowerby Bridge,
HX6 2AG
T: 01422 648431
E: info@codeL6.com
W: www.CODEL6.com

Project:
3 Park Avenue,
Shelley,
HD8 8JG

Client:
Mr and Mrs Hall

Drawing:
Plans as Proposed

Date:	Scale:	Size:
10/06/26	1:1250/1:200/ 1:100	A1

Drawing Number:
26-023-10