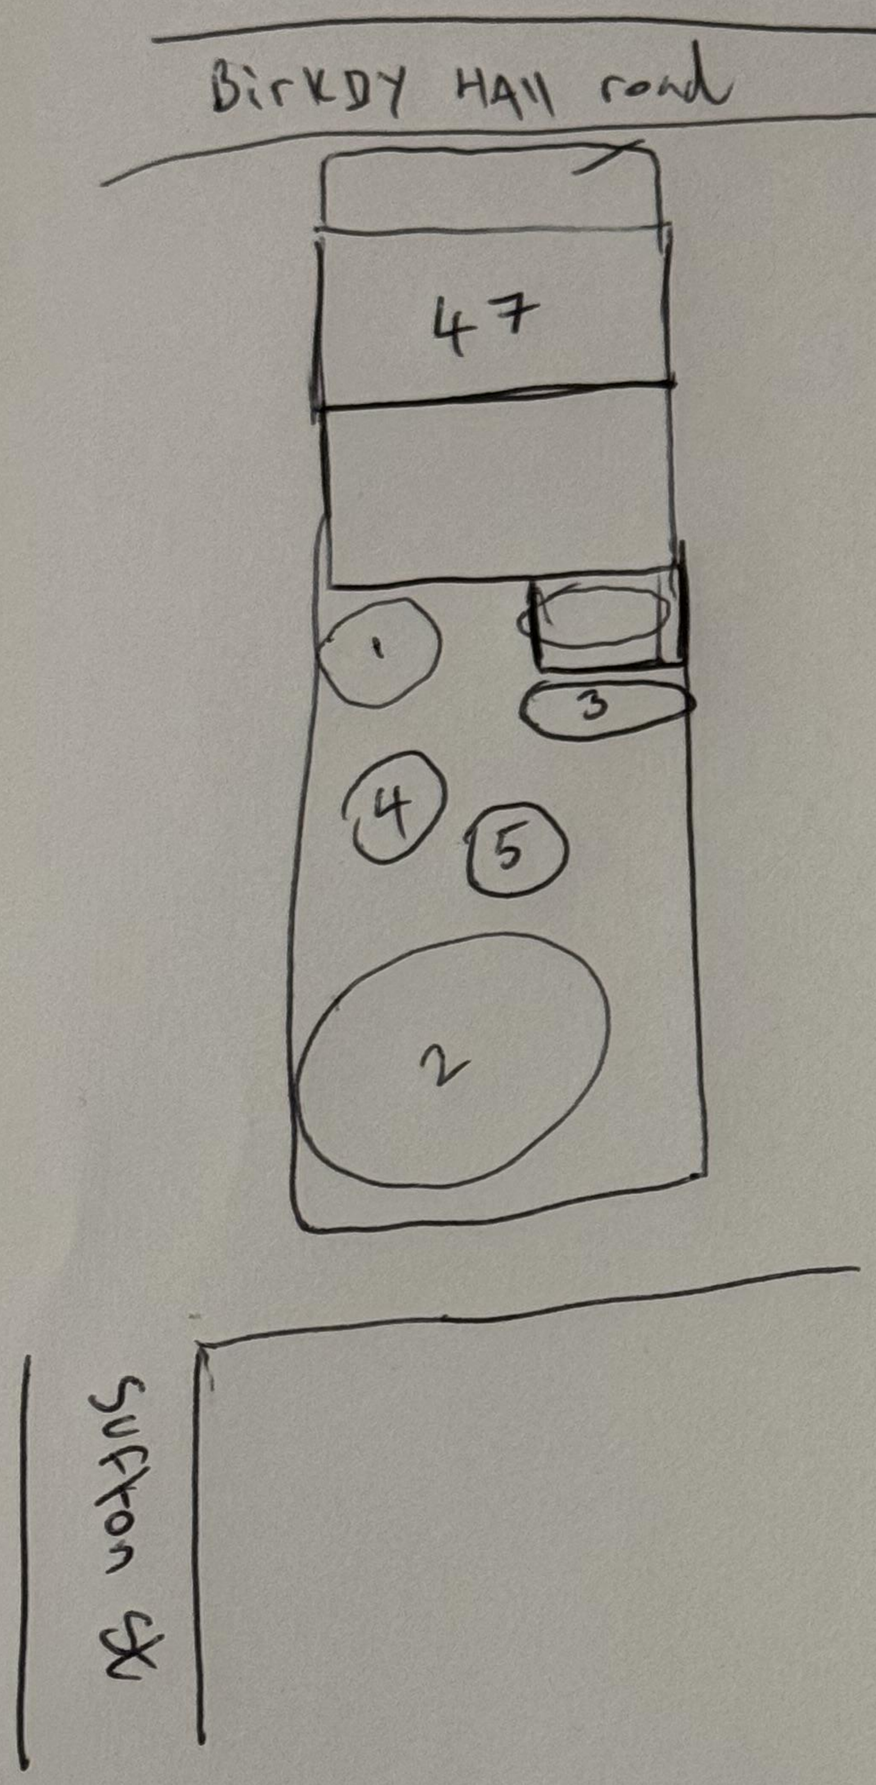


1. Small silver Birch

Crown reduction to remain controlled near House

2. large Silver Birch

- crown lift on lane for access
- Height reduction for control + longevity
- Branch removal over lane ~~access~~ + shaping crown away from neighbouring property

3. Wild cherry

- Height reduction to below Gutters

4. large Apple

- Work not yet to be carried out

5. Pine

- potential trim if needed once space created around it.