
SITE LOCATION

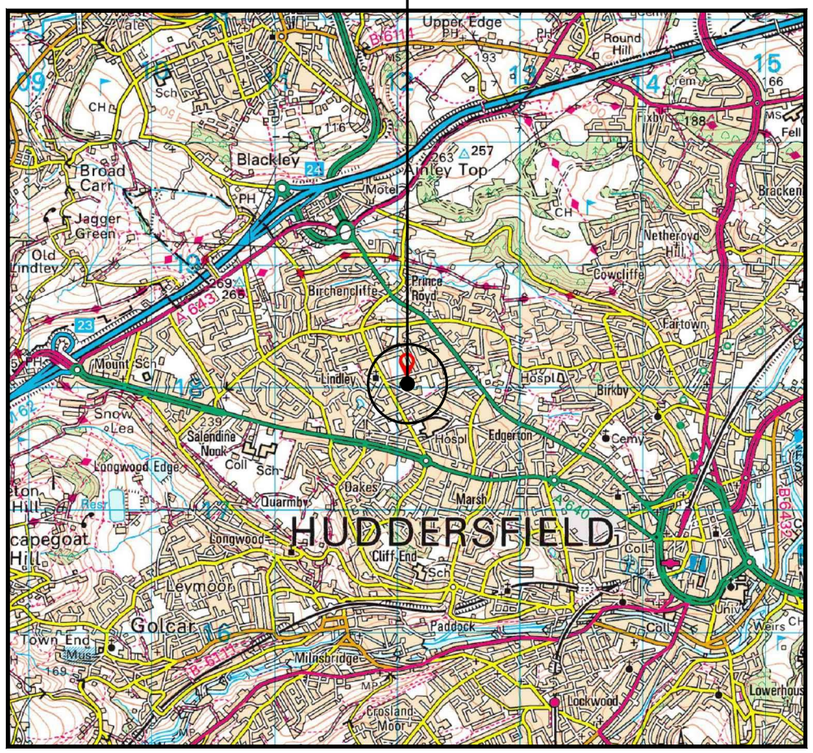

1:50k

SITE LOCATION
(Scale 1:50000)




SITE PHOTOGRAPH

N
W
E
S

= Right of T.Mcess

= Public T.Mcess Route

SITE LOCATION

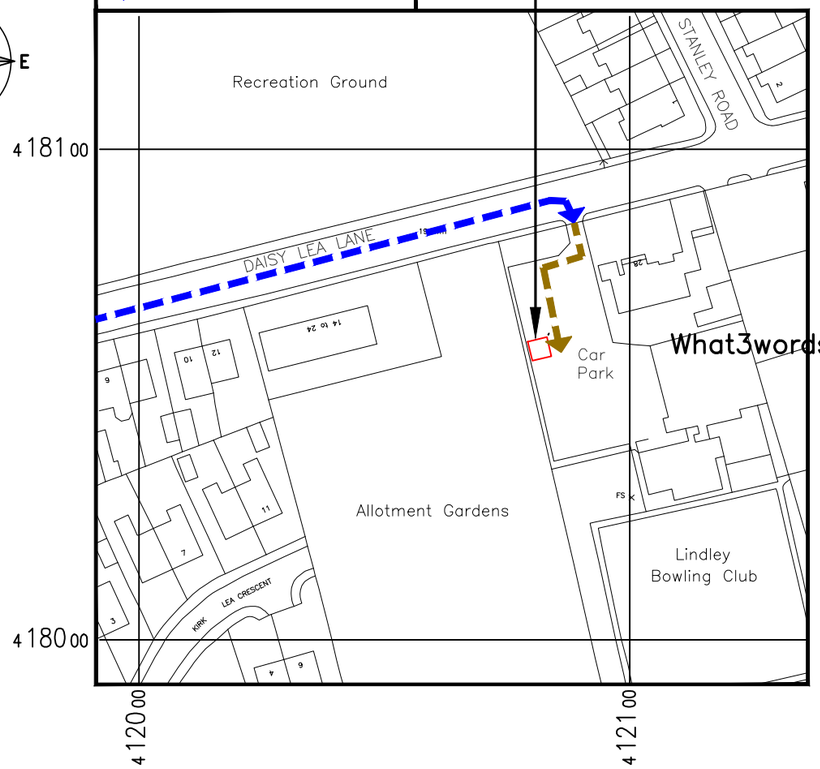

DETAILED SITE LOCATION
(Scale 1:1250)

0 25m 50m 75m

1:1250

ALL DIMENSIONS ARE IN mm UNLESS NOTED OTHERWISE

N.G.R | E: 412081 | N: 418059

DIRECTIONS TO SITE:
TRAVELLING NORTH ON M62 TAKE J23 EXIT ONTO NEW HAY ROAD A460 TOWARDS HUDDERSFIELD. AT SECOND ROUNDABOUT TAKE THE FIRST EXIT ONTO ACRE STREET. TURN LEFT ONTO DIASY LEAS LANE. FOLLOW DAISY LEA LANE FOR 250m APPROX THEN TURN RIGHT INTO LINDLEY BOWLING CLUB CAR PARK

REV	MODIFICATION	BY	CH	DATE
A	PLANNING ISSUE	G.J	P.M	26.01.26

Clarke Telecom
2nd Floor, Building C, One Central Park ,
Northampton Ro20.11.25, Manchester, M40 5BP
Tel: 0161 785 4500
Fax: 0161 785 4501
Web: www.clarke-telecom.com

cornerstone

Cell Name	Opt.
LINDLEY BOWLING CLUB	–

Cell ID No

CSID	– VF	– TEF
306673_00	N/A	22548
Project No.	– TM Cell ID	– N/A
–	–	–

Site 20.11.25dress / ContT.Mt Details

LINDLEY BOWLING CLUB
DAISY LEA LANE
LINDLEY
HUDDERSFIELD
HD3 3LP

Drawing Title:
SITE LOCATION MAPS

Purpose of issue:
PLANNING

Dwg Rev:

Drawing Number:
100

A

Surveyed By:	Original Sheet Size:	PT.Mk Issue:
D.C	A3	

Drawn:	Date:	Checked:	Date:	
G.J	23.01.26	P.M	26.01.26	B