


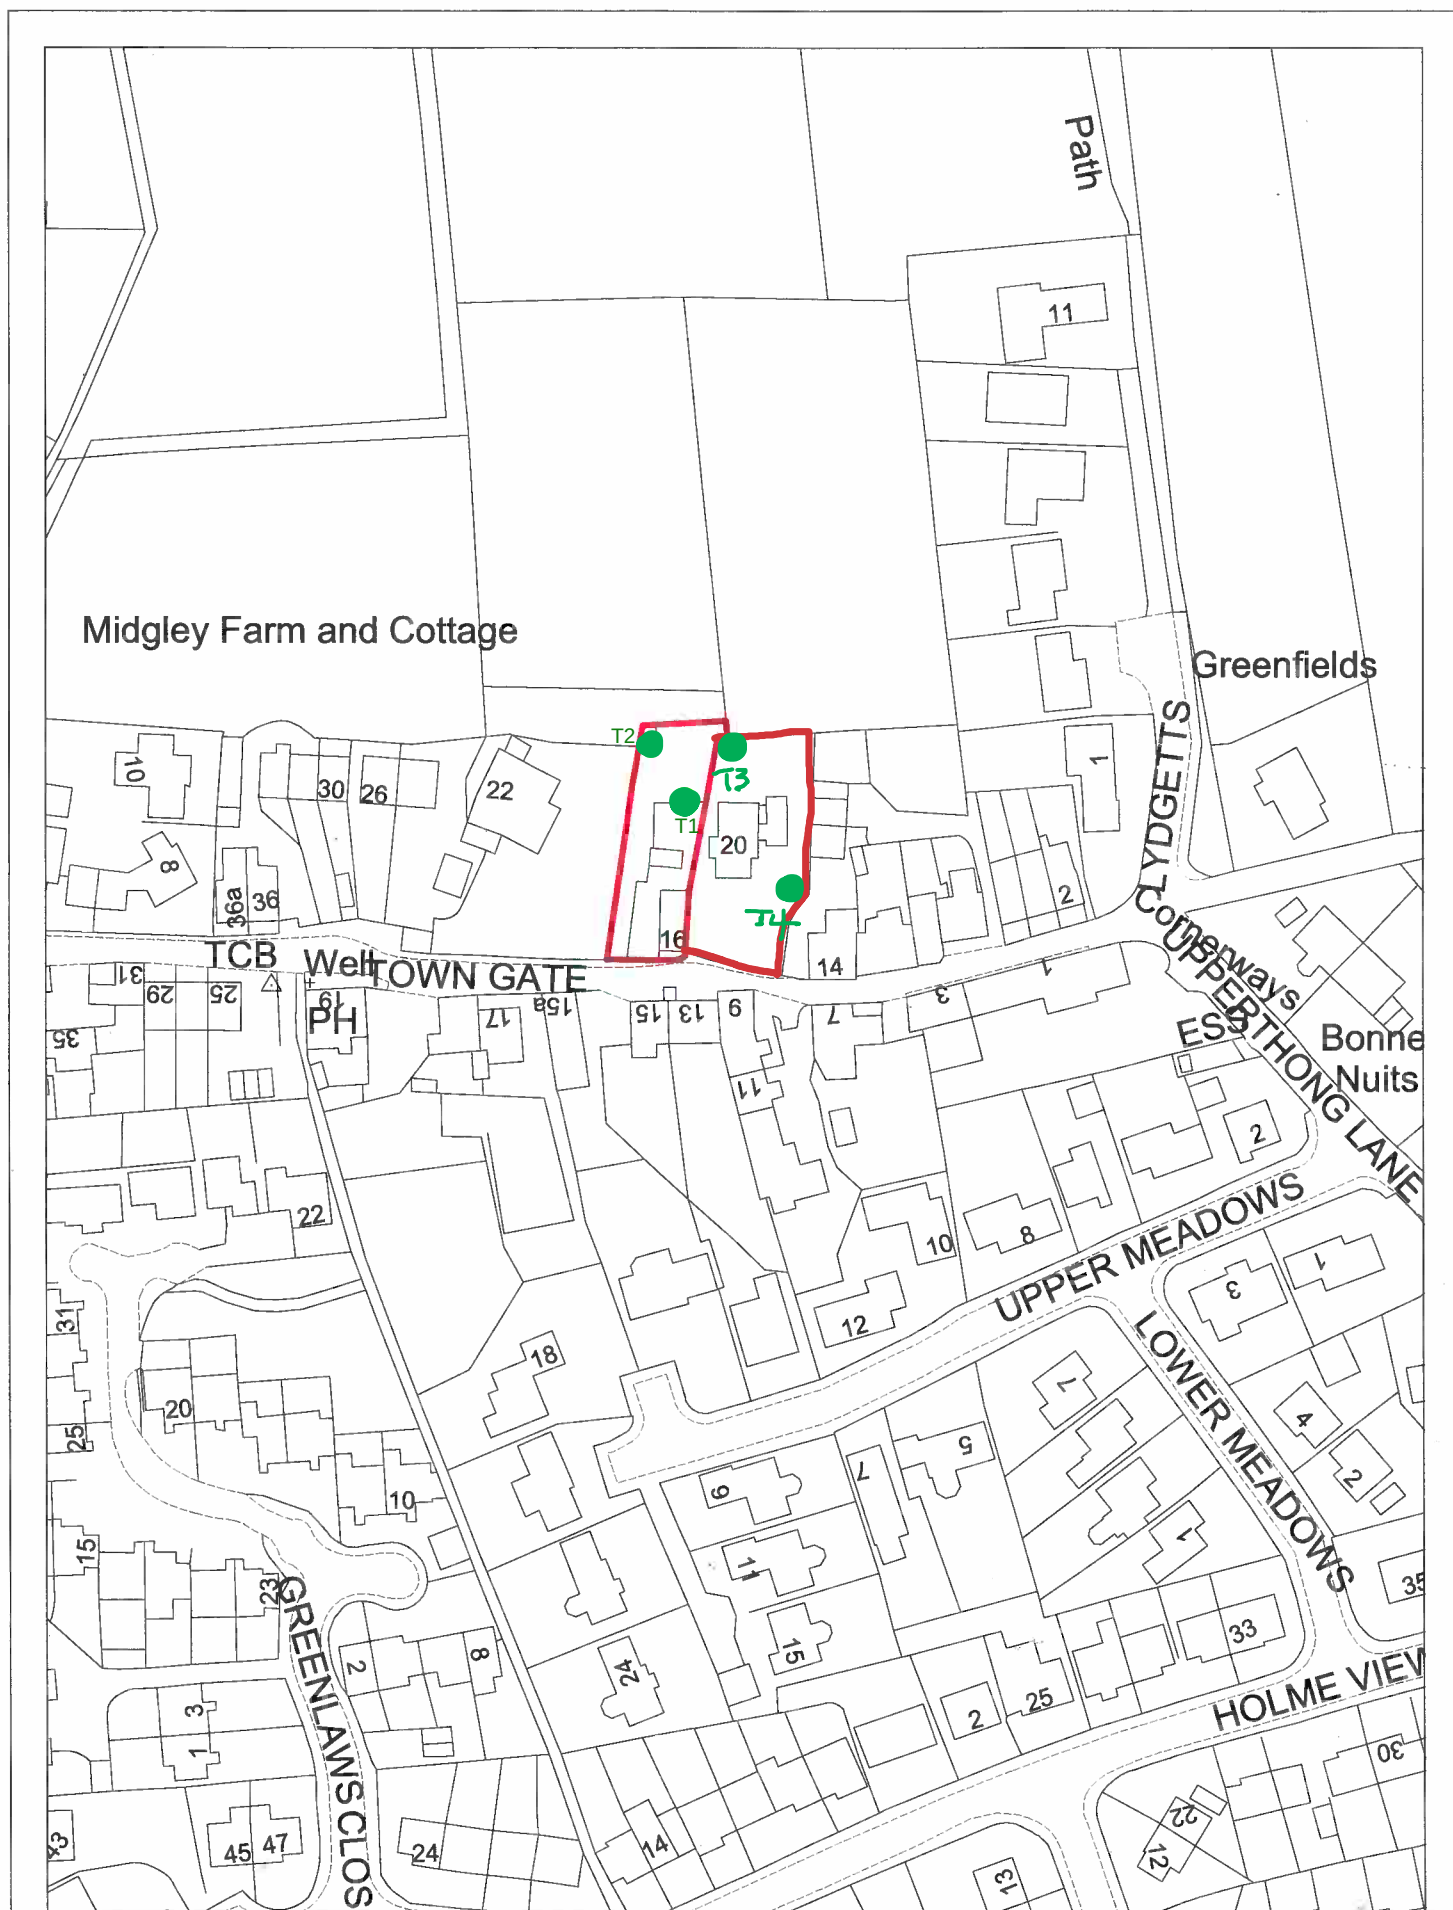

16 Towngate, Upperthong, Holmfirth HD9 3UX

O/S REF: SE1208SE PLAN SCALE 1:1250

