



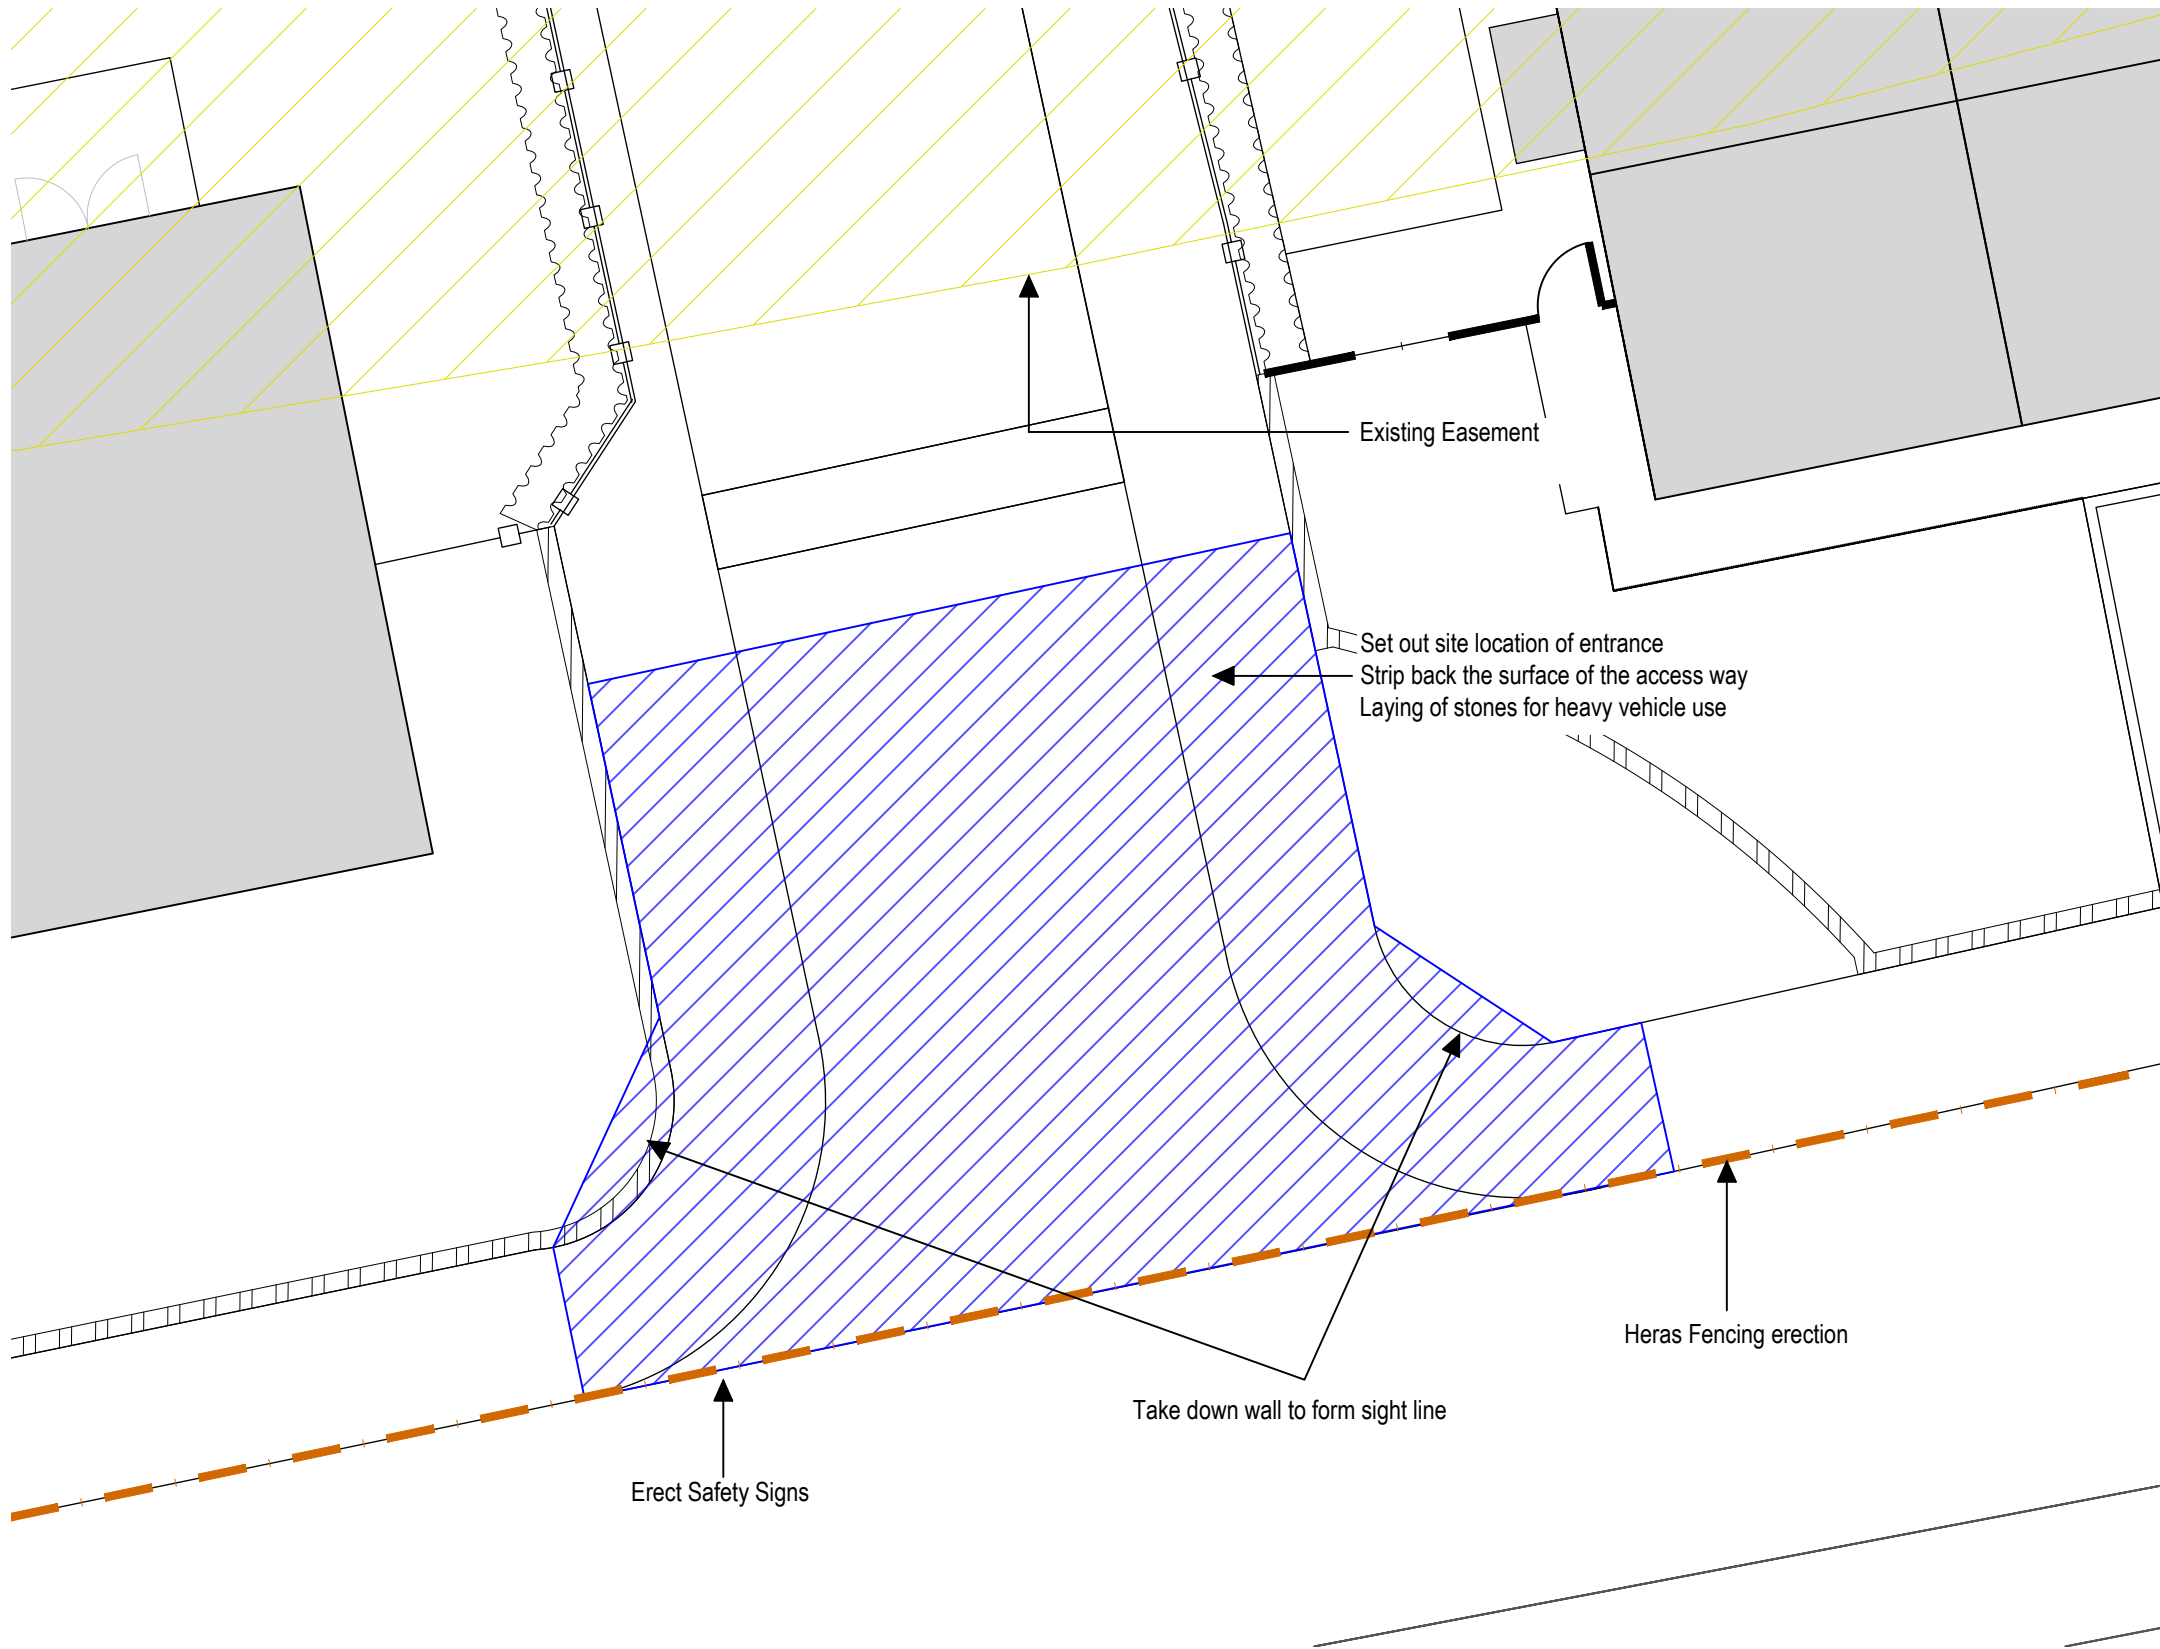


En Site Entrance Works Plan
1 : 100

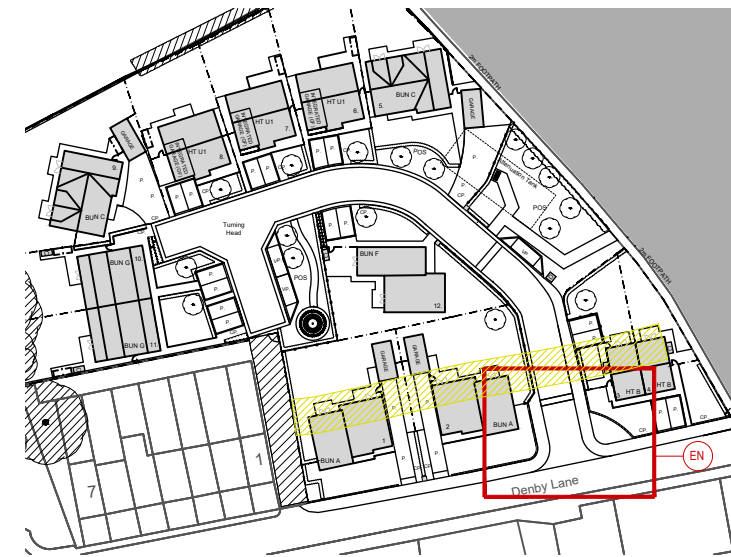

1 Reference Plan
1 : 1250

LEGEND

- Heras Fencing Erection indicative line
- Area of Works
- Existing Easement

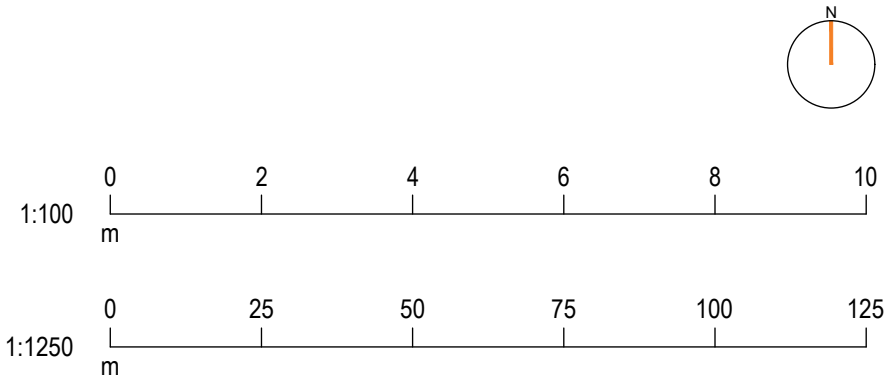

Rev:	Date:	Description:	By:	Auth:
P02	23/09/26	Existing Easement added	NP	MC
P01	22/09/26	Initial drawing issue	NP	MC

A: Bates Mill
Colne Road
Huddersfield
HD1 3AG
T: 01484 424 008
E: design@farrarbamforth.co.uk
W: www.farrarbamforth.co.uk

Client:

VIVLY LIVING

Project Name:

RESIDENTIAL DEVELOPMENT

Project Address:

DENBY LANE, GRANGE MOOR

Reference:

Project	Originator	Functional	Spatial	Form	Discipline	Number
22D26	- FBA	- ZZ	- XX	- DR	- A	- 0760

Title:

Proposed Site Entrance Works
- Planning Ref 2026/70/90373/E

Status:

Code	Description	Revision:
A3	DEVELOPED DESIGN	P02

Created By:

Authorised By:

Date:

Scale at A3:

NP

MC

SEP. 2026

1:100, 1:1250

This document is © Farrar Bamforth Architecture. Drawing measurements shall not be obtained by scaling. Verify all dimensions prior to construction or product manufacture, if in doubt, contact the document author. Immediately report any discrepancies on this document to Farrar Bamforth. This document is to be read in conjunction with associated models, specifications and related consultants / supplier documents.