


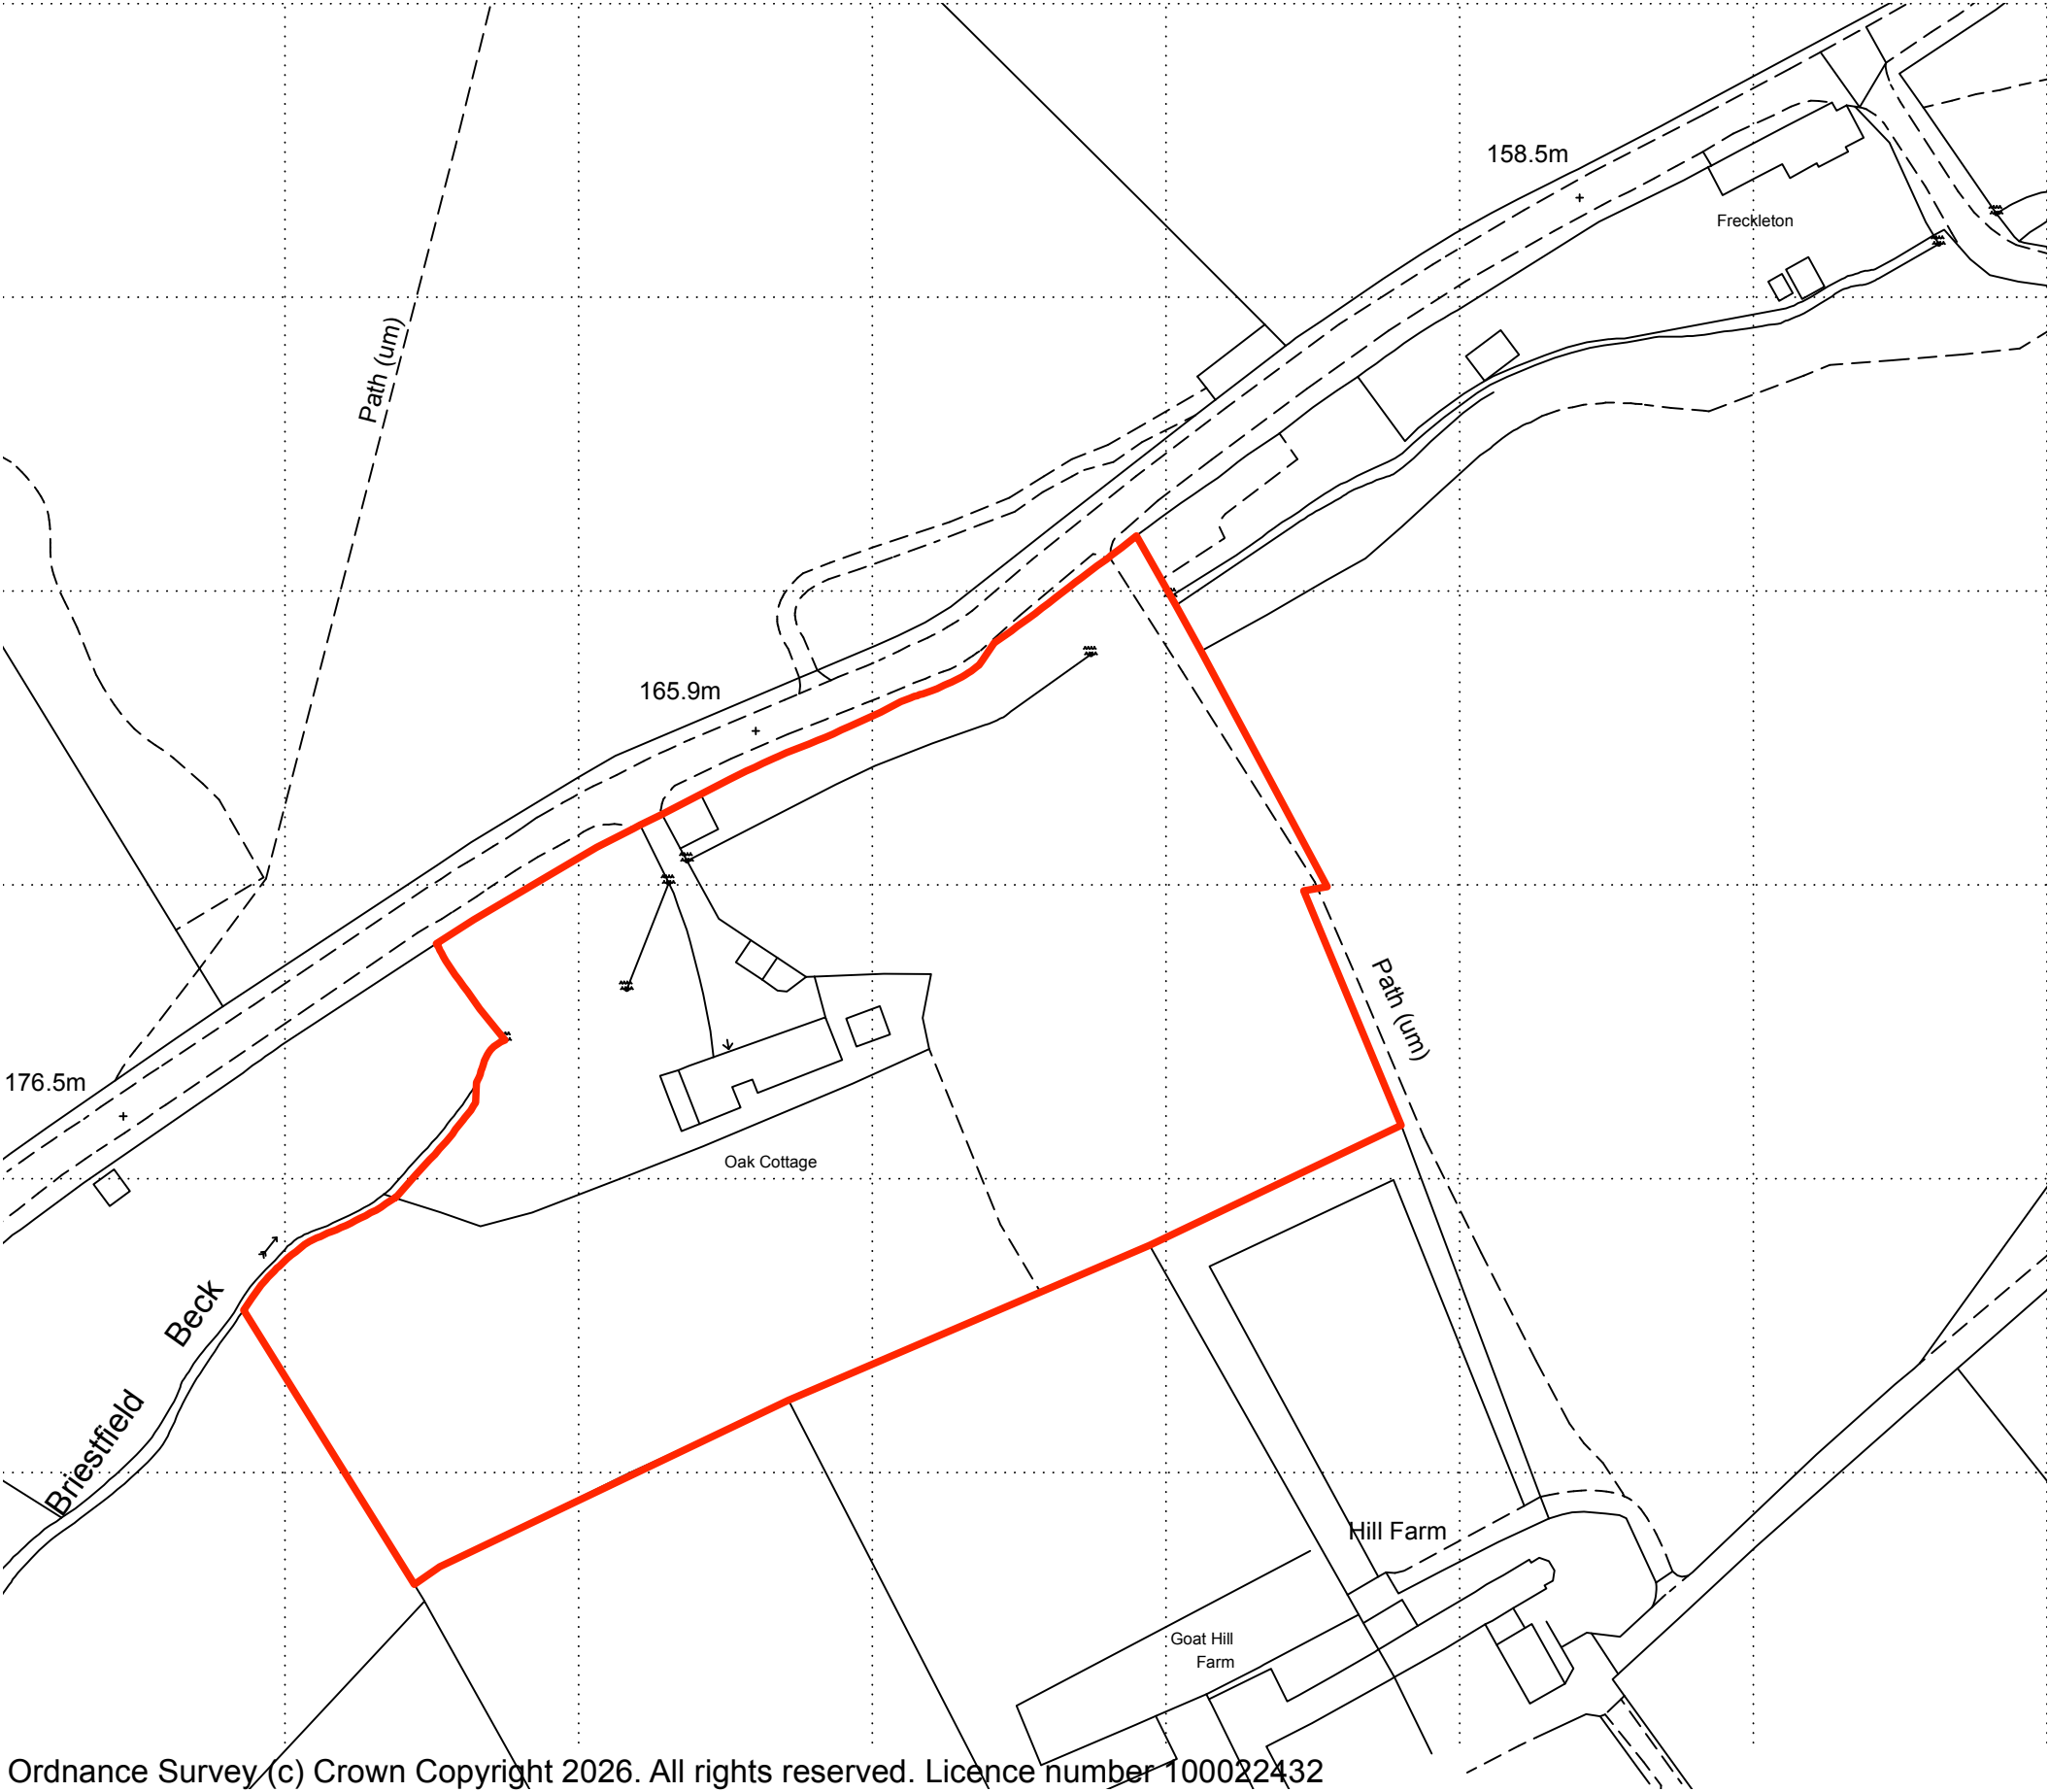

Ordnance Survey (c) Crown Copyright 2026. All rights reserved. Licence number 100022432

This drawing has been prepared specifically for the purpose of obtaining Planning Permission and/or Building Regulation Approval. Its suitability for other purposes, without supplementary details and specifications cannot be guaranteed. The Permissions and/or Approvals are beyond the Architects control, and no guarantee that such will be granted is given or to be inferred by reason of the preparation of this drawing.

Only figured dimensions are to be used. All dimensions to be checked on site. This drawing together with the design is the property and copyright of the Architect and must not be reproduced without prior written permission.

P02	Graphic updates following feedback from Kirklees planning department	02.10.26	NT	NG
P01	Drawing originated. Application for lawful development certificate.	28.09.26	NT	NG
rev.	description	date	drawn	appvd



project **Extensions and ancillary buildings**
at
Oak Cottage, Briestfield Road
Briestfield, Dewsbury, WF12 0NR
for
Mr C and Mrs R Parrish

title **Location plan**
number **24000D-01a-P02**
scale **1:1250**
size **A3**