
Only figured dimensions should be used.

Scaled dimensions should be checked with the Architect.
This drawing together with the design, is the property and copyright of the Architect and must not be reproduced without written permission

0 1 2 3 4 5 10

GRAPHIC SCALE: 1:100

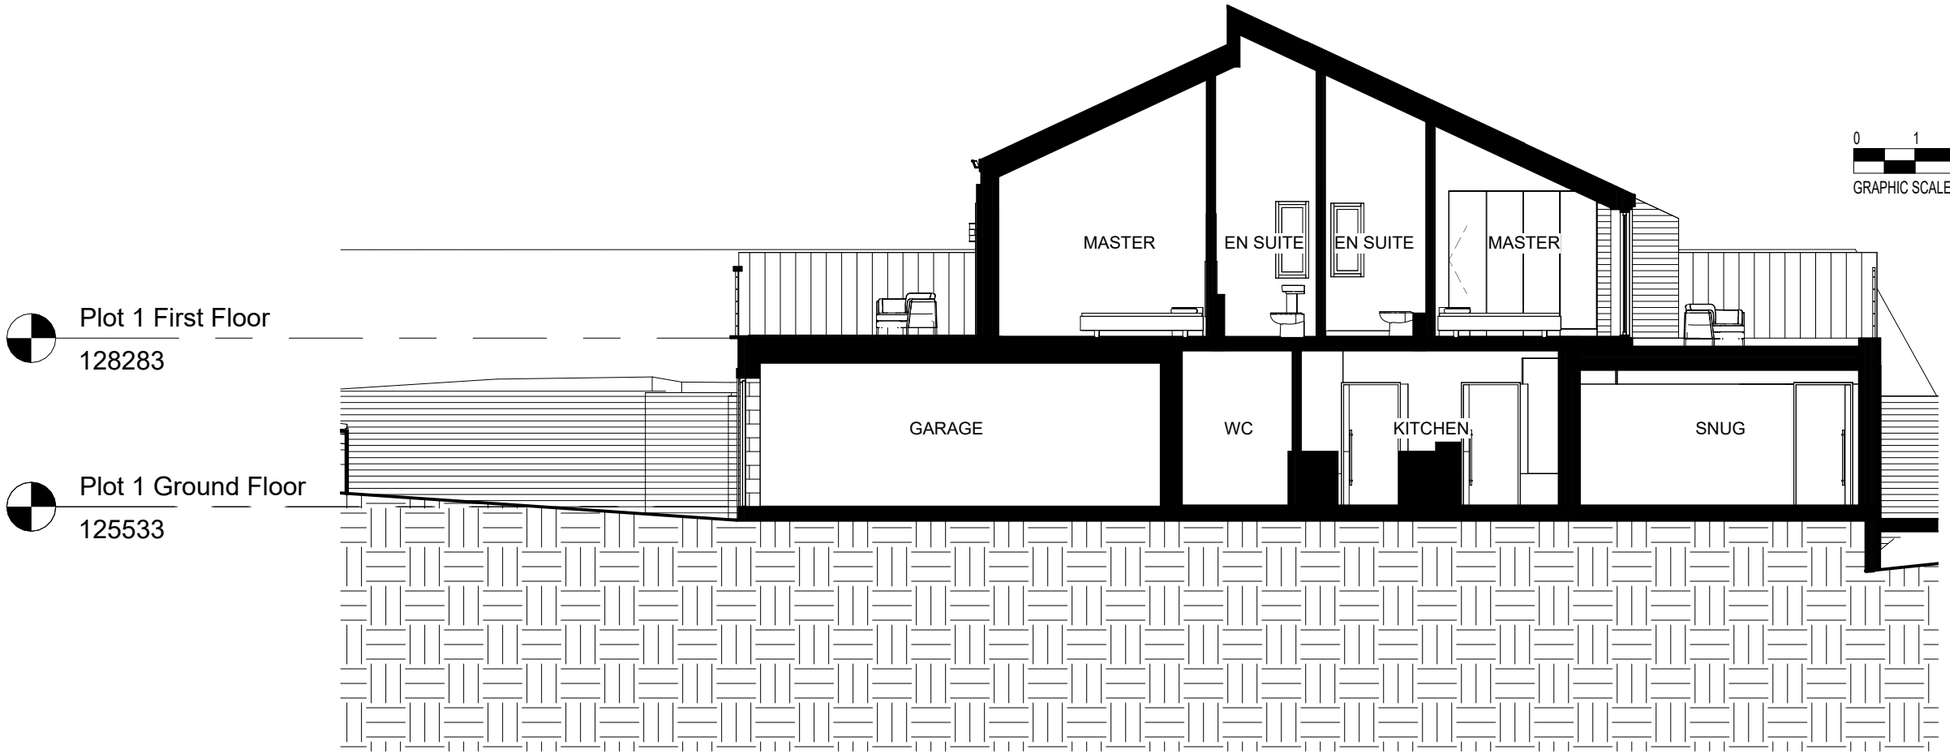

PROPOSED SECTION 1

1 : 100



PROPOSED SECTION 2

1 : 100

Rev No.	Description	Drawn:	Date

DO NOT SCALE OFF THIS DRAWING

ACUMEN
Designers & Architects
acumenarchitects.co.uk 01484 546 000
Headrow House, Old Leeds Road, Huddersfield, Huddersfield HD1 1SG

Client
Mr A Hafiz

Project
Heaton Park Villas, Huddersfield, HD1 4HJ

Description
PROPOSED SECTIONS

Drawing No	Rev
(100)08	

Scale	Date Drawn	Drawn By	Authorised By
1 : 100 @ A3	AUG 26	EP	JC

Purpose of Issue
Planning ● Building Regs ○ Tender ○ Construction ○ Comment ○ Info ○