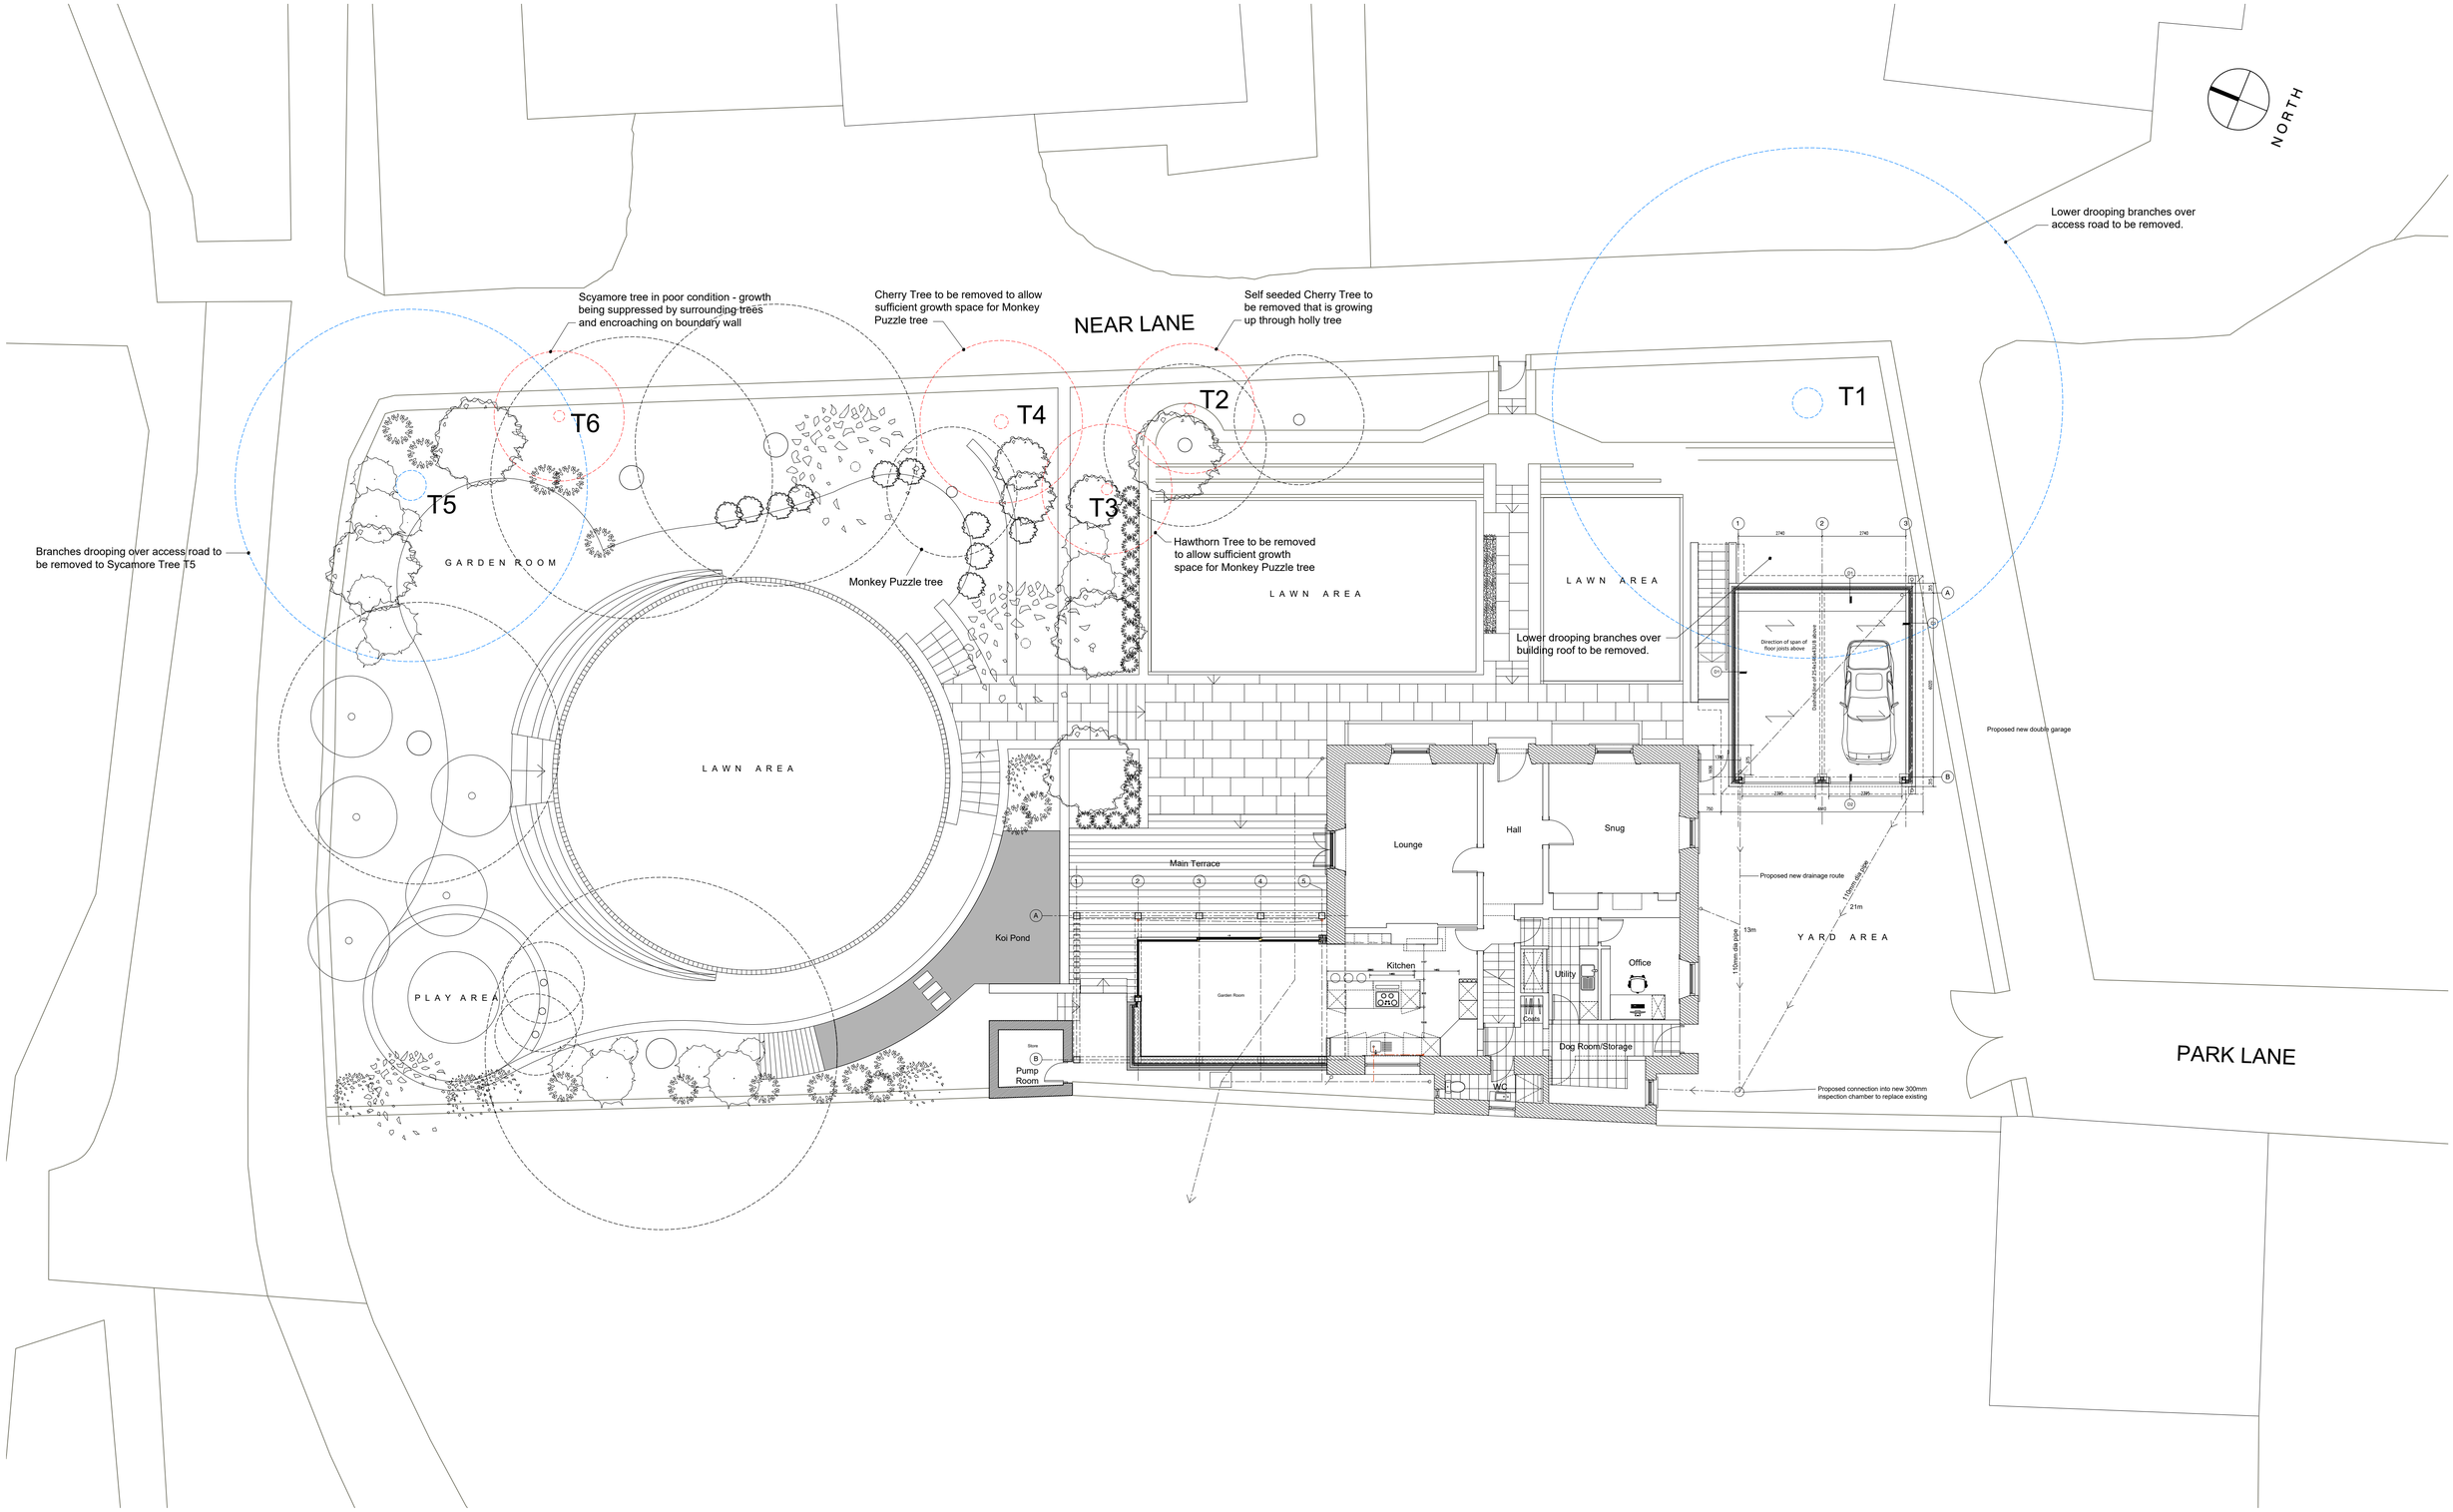

0 1 2 3 4 5m
Scale 1:100

N

Contractor must verify all dimensions on site before commencing any work or shop drawings. If this drawing exceeds the quantities taken in any way the Architects are to be informed before the work is initiated. Only figured dimensions to be taken from this drawing. Do not scale off this drawing. Drawings based on Ordnance Survey and / or existing record drawings – design and drawing content subject to Site Survey, Structural Survey, Site Investigations, Planning and Statutory Requirements and Approvals. Authorised reproduction from Ordnance Survey Map with permission of the Controller of Her Majesty's Stationery Office. Crown Copyright reserved. Enjoy Design Ltd.

Notes:

Rev.	Des.		By	Date	Ch.
A	Removal of Tree T6 added		AN	19.10.26	

Status:

Client: MR & MRS NEWTON
Job No. 21,010
Project: CROFT HOUSE GARAGE MELTHAM
Title: Proposed Site Plan
Date: APRIL 2021
Scale: 1:100@A1
Checked By:
Drawing No: PL200
Drawn By:
Revision: A