



SCALE

This drawing and its contents are the copyright of Evans Architectural Services and must not be used / amended or re produced without prior consent.

This drawing is not a working drawing and is only for the purpose of:

- PLANNING


The main contractor is responsible for informing Evans Architectural Services of discrepancies between this drawing and any other related documents.

Only dimensions noted on this drawing to be used, any other dimensions should be clarified between the contractor and Evans Architectural Services.

All boundaries to be checked by the contractor prior to work commencing.



PROPOSED ELEVATION A

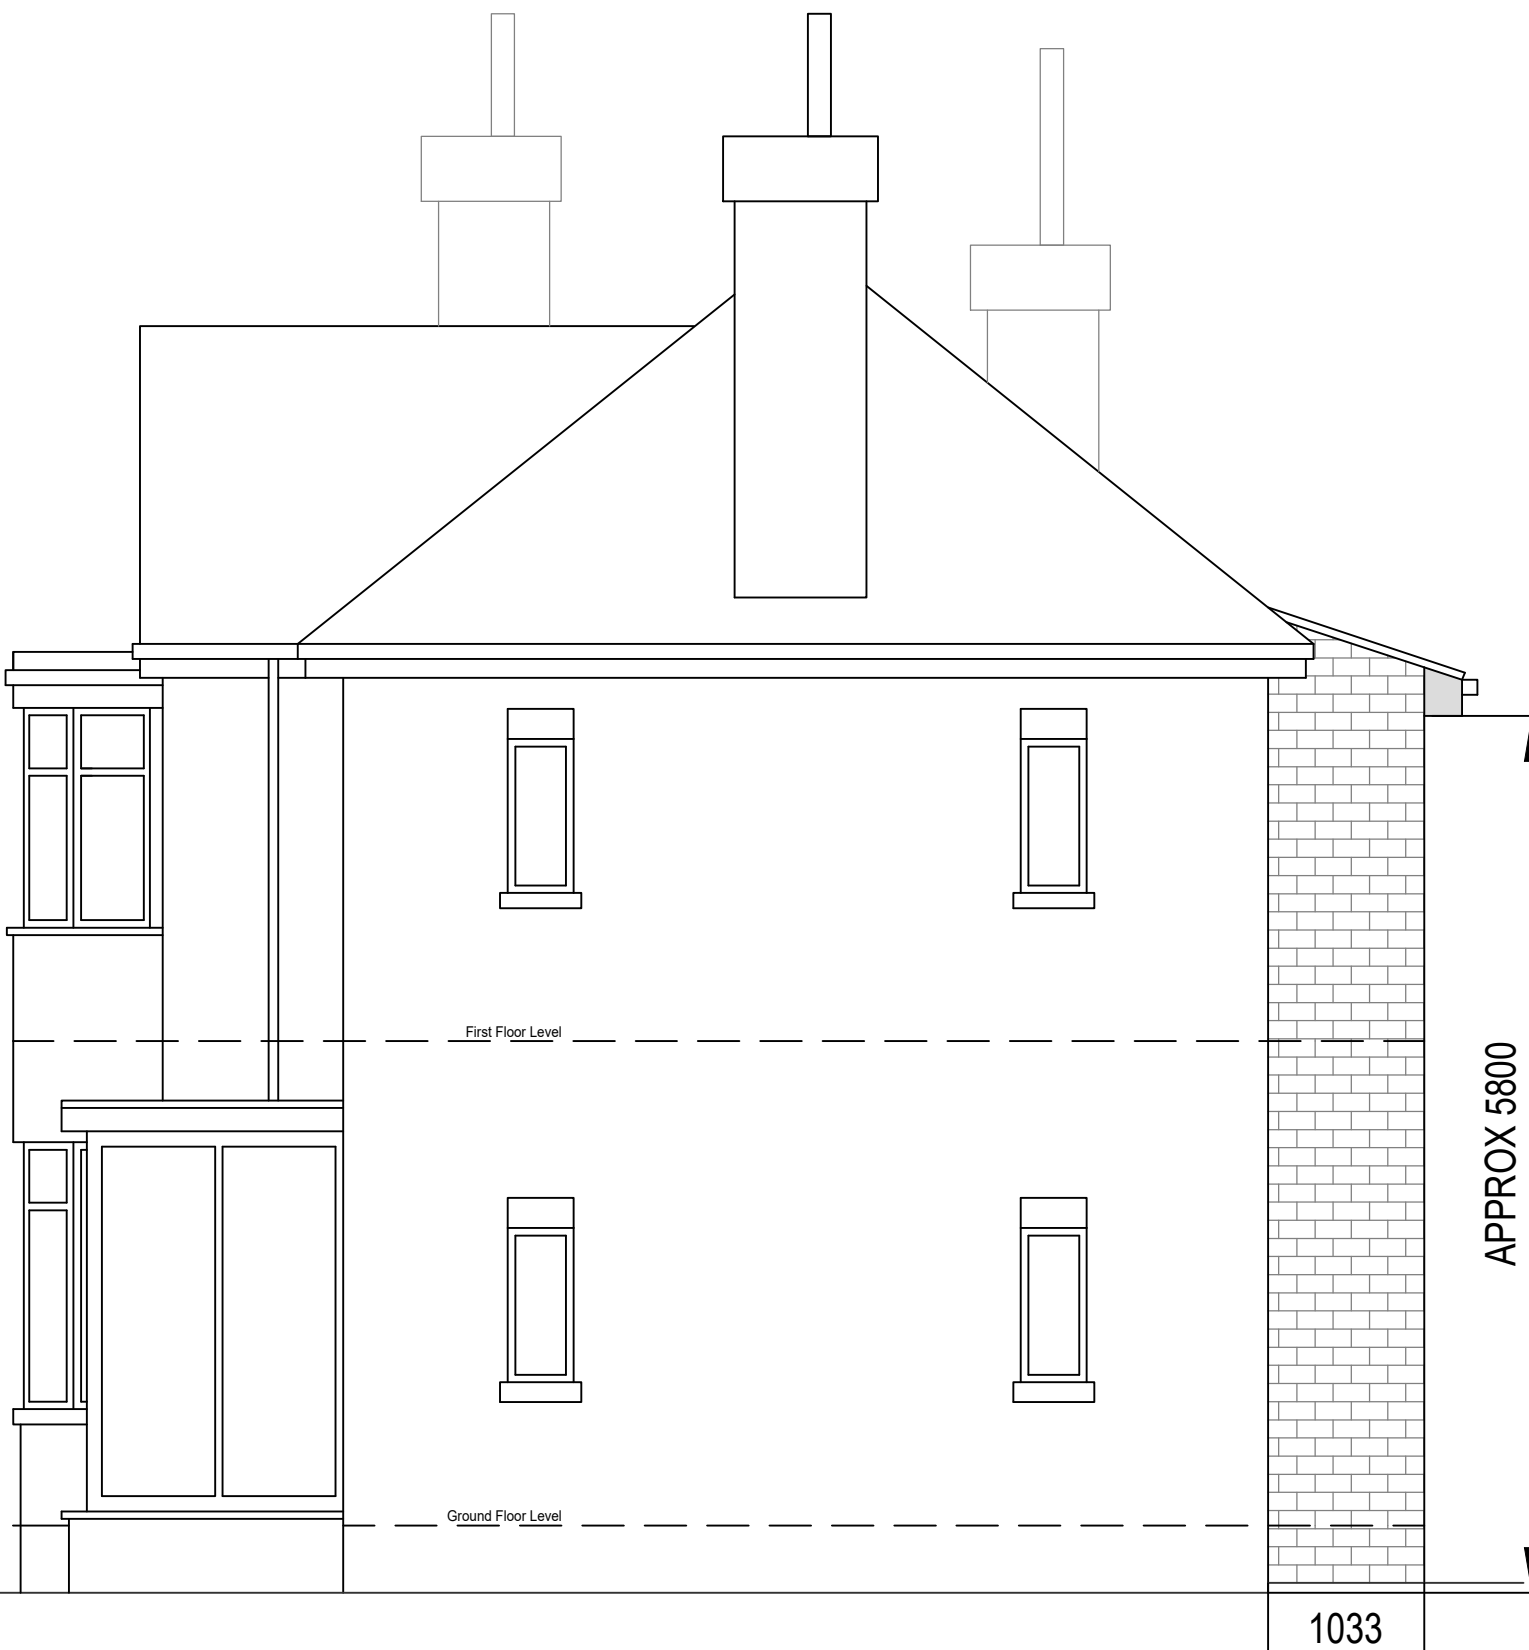


PROPOSED ELEVATION B



PROPOSED ELEVATION C

- PROPOSED FLAT ROOF
- PROPOSED FASCIAS / GUTTERS TO MATCH EXISTING HOUSE
- PROPOSED BRICKWORK TO MATCH EXISTING HOUSE
- NEW WINDOWS TO MATCH EXISTING HOUSE
- NEW PATIO DOORS AND GLAZING TO MATCH EXISTING HOUSE

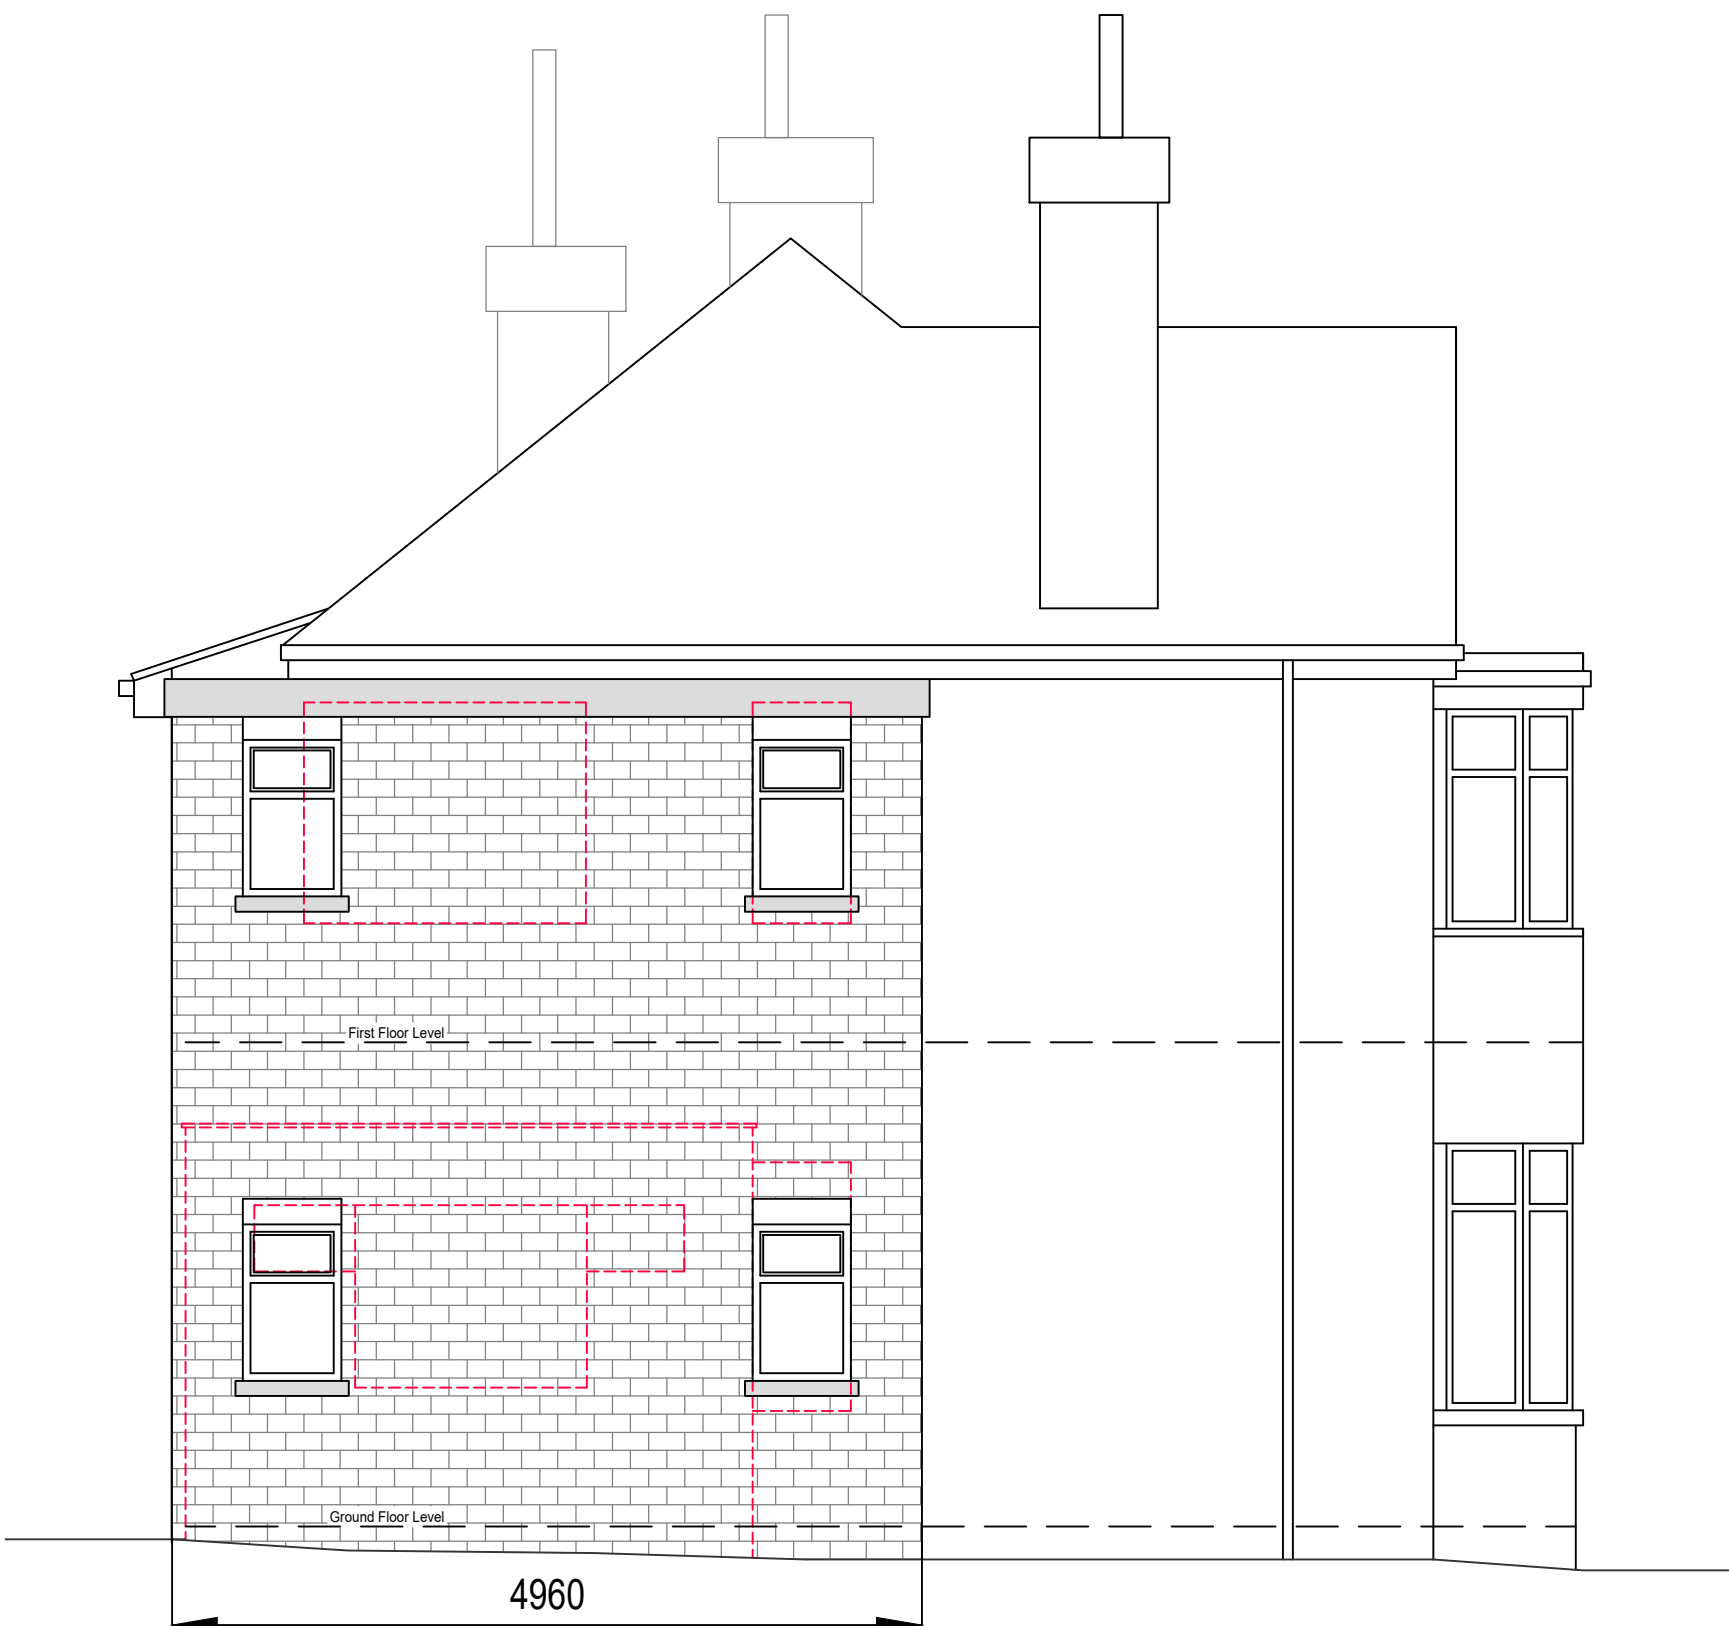

PROPOSED ELEVATION D

Revisions	Date	Technician
DO NOT SCALE OFF THIS DRAWING FOR CONSTRUCTION PURPOSES		
Address		
HIGH MEADOWS WELLANDS LANE SCHOLES BD19 6EY		
PROPOSED ELEVATIONS		
Melissa Evans BSc (HONS) Architectural Technology 07989174907 melissaevans@evansarchitecturalservices.co.uk		
SCALE	A1 @ 1:50	
DATE	SEPTEMBER 2026	
DRAWN BY	M.EVANS	
DRAWING NO	1204 - 05	