Proposed North East Facing Front Elevation
Scale 1:50

PROPOSED MATERIALS

- MASONRY – COURSED NATURAL STONE
- ROOF TILES – BLUE SLATE
- DOORS – LIGHT GREY COMPOSITE
- WINDOWS – LIGHT GREY PVCu
- RAINWATER GOODS – BLACK PVCu
- SOFFIT's & FASCIA's – BLACK PVCu/TIMBER

NOTES

1. No dimensions to be scaled. IF IN DOUBT ASK.

2. All dimensions must be checked and verified on site by the Contractor prior to the commencement of works and Hinchliffe Architecture & Design Ltd. to be notified of any discrepancies.

3. The copyright of these drawings remains the property or Hinchliffe Architecture & Design Ltd. They must not be reproduced in any way without prior written consent from the originator (Hinchliffe Architecture & Design Ltd.)

Proposed North West Facing Side Elevation
Scale 1:50

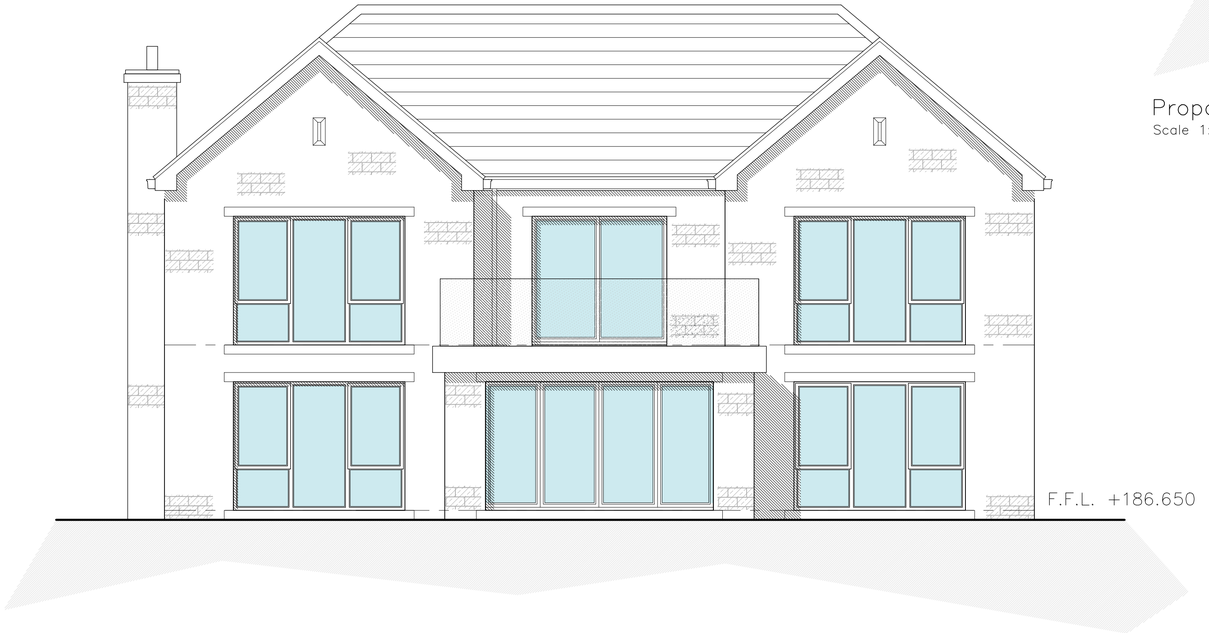

Proposed South West Facing Rear Elevation
Scale 1:50

Rev.	Date	Description
A	10.07.26	FIRST ISSUE

Status
PLANNING

hinchliffe
architecture & design
Hinchliffe A&D
24 Carr View Road
Hepworth
Holmfirth
West Yorkshire
HD9 1HX
07931 907 162
01484 920 764
info@hinch-architecture.co.uk
www.hinch-architecture.co.uk

Client
MR T. JONES

Project
LAND ADJ.
198 BARNSLEY ROAD
HUDDERSFIELD
WEST YORKSHIRE
HD8 8TS

Drawing Title
PROPOSED ELEVATIONS
PLOT 1
SHEET 1 of 2

Scale (at A1)	Date
1:50	JULY' 2026

Drg. no.	Rev.
361–26–PL03	A

10 0 10 20 50 100mm NATURAL SCALE

ORIGINAL DRAWING SIZE 841 x 594