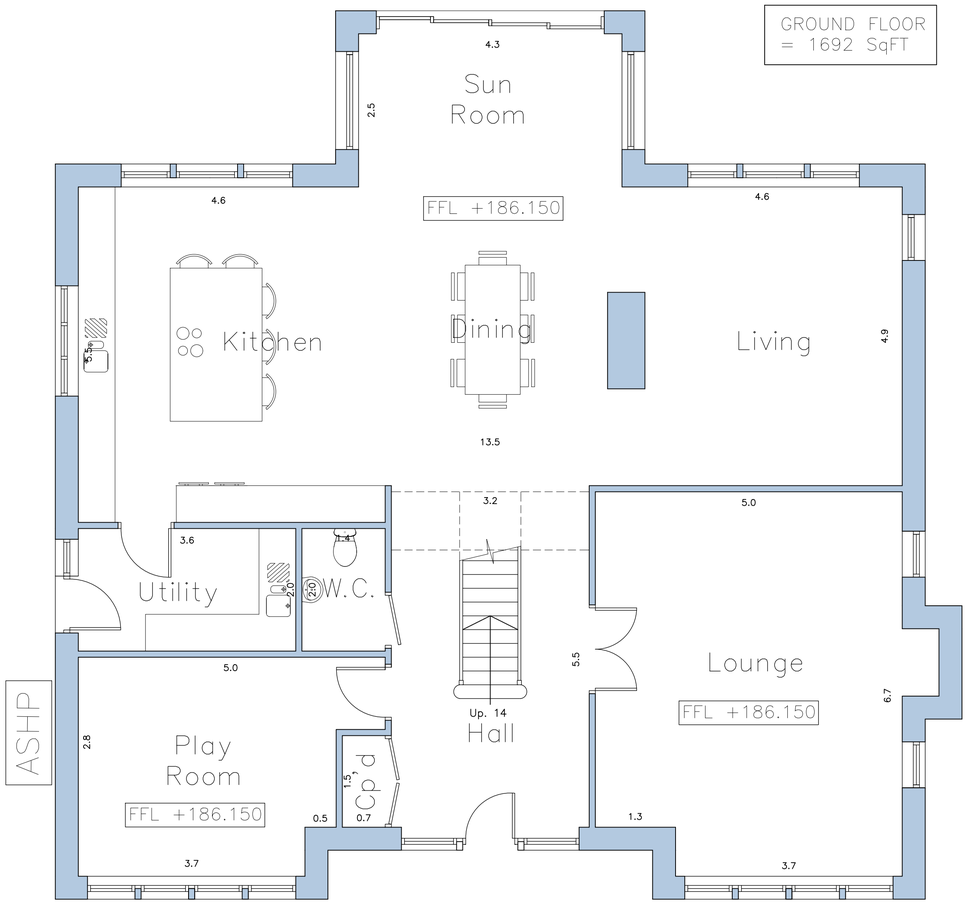

Proposed Ground Floor Layout
Scale 1:50

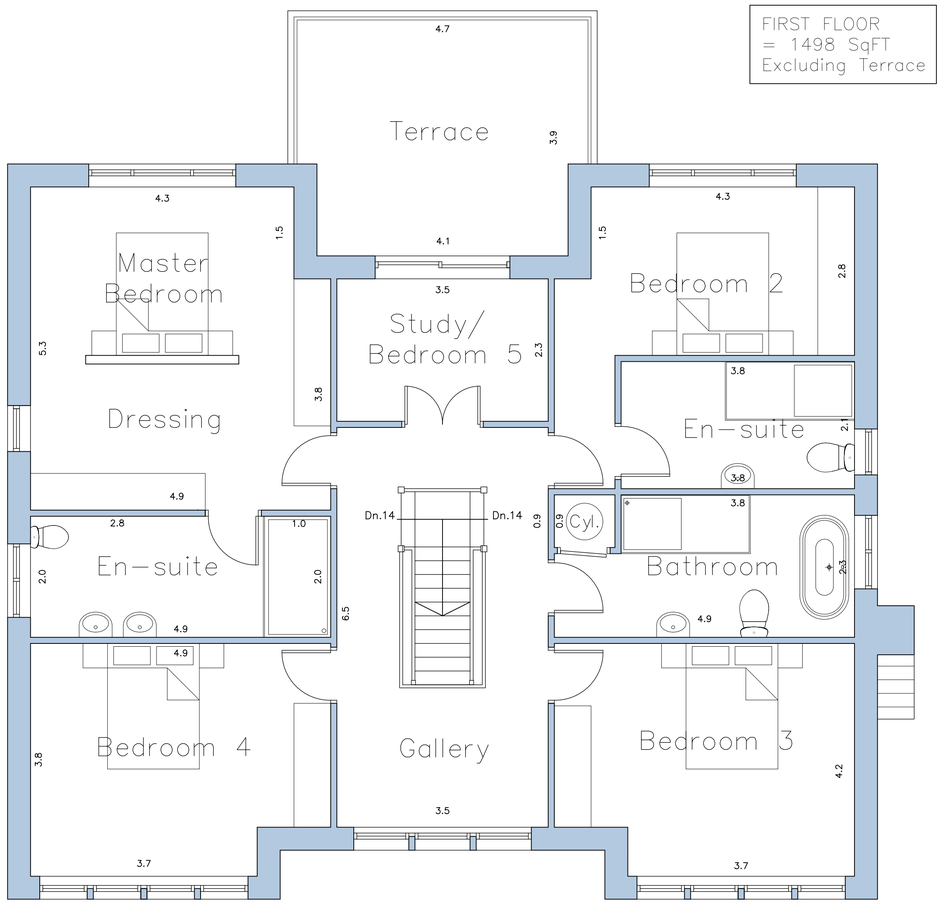

Proposed First Floor Layout
Scale 1:50

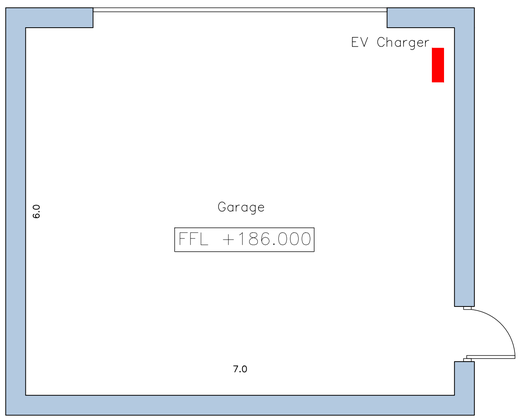

Proposed Garage Floor Layout
Scale 1:50

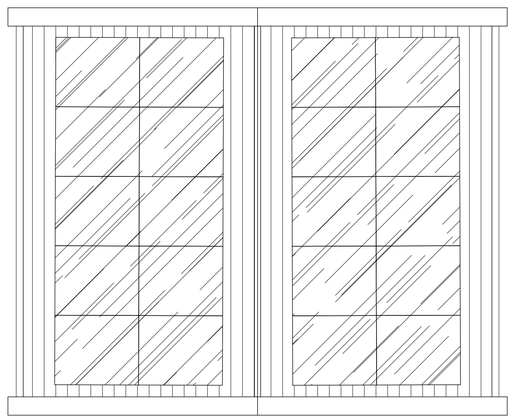

Proposed Garage Roof Layout
Scale 1:50

Recessed Solar Panels
Scale NTS

NOTES

1. No dimensions to be scaled. IF IN DOUBT ASK.

2. All dimensions must be checked and verified on site by the Contractor prior to the commencement of works and Hinchliffe Architecture & Design Ltd. to be notified of any discrepancies.

3. The copyright of these drawings remains the property or Hinchliffe Architecture & Design Ltd. They must not be reproduced in any way without prior written consent from the originator (Hinchliffe Architecture & Design Ltd.)

Rev.	Date	Description
A	16.06.26	FIRST ISSUE

Status
PLANNING

hinchliffe architecture & design
Hinchliffe A&D
24 Carr View Road
Hepworth
Holmfirth
West Yorkshire
HD9 1HX
07921 907 162
01484 520 764
info@hinch-architecture.co.uk
www.hinch-architecture.co.uk

Client
MR T. JONES

Project
LAND ADJ.
198 BARNSLEY ROAD
HUDDERSFIELD
WEST YORKSHIRE
HD8 8TS

Drawing Title
PROPOSED GROUND & FIRST FLOOR LAYOUT
PLOT 2

Scale (at A1): 1:50
Date: JULY' 2026
Drg. no.: 361-26-PL05
Rev.: A

10 0 10 20 50 100mm NATURAL SCALE

ORIGINAL DRAWING SIZE 841 x 594