

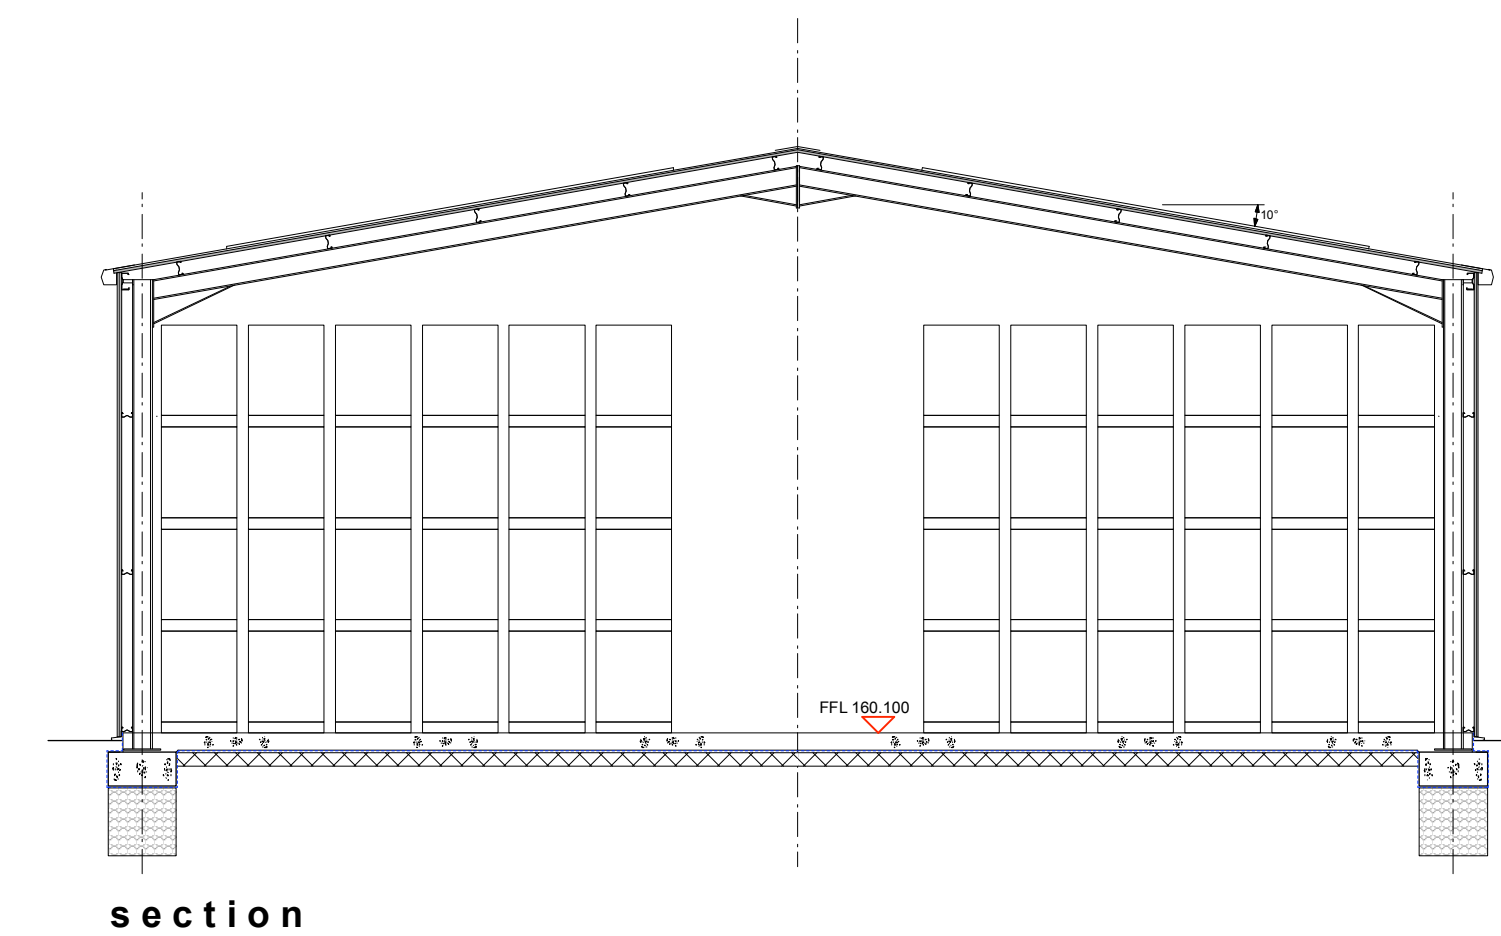
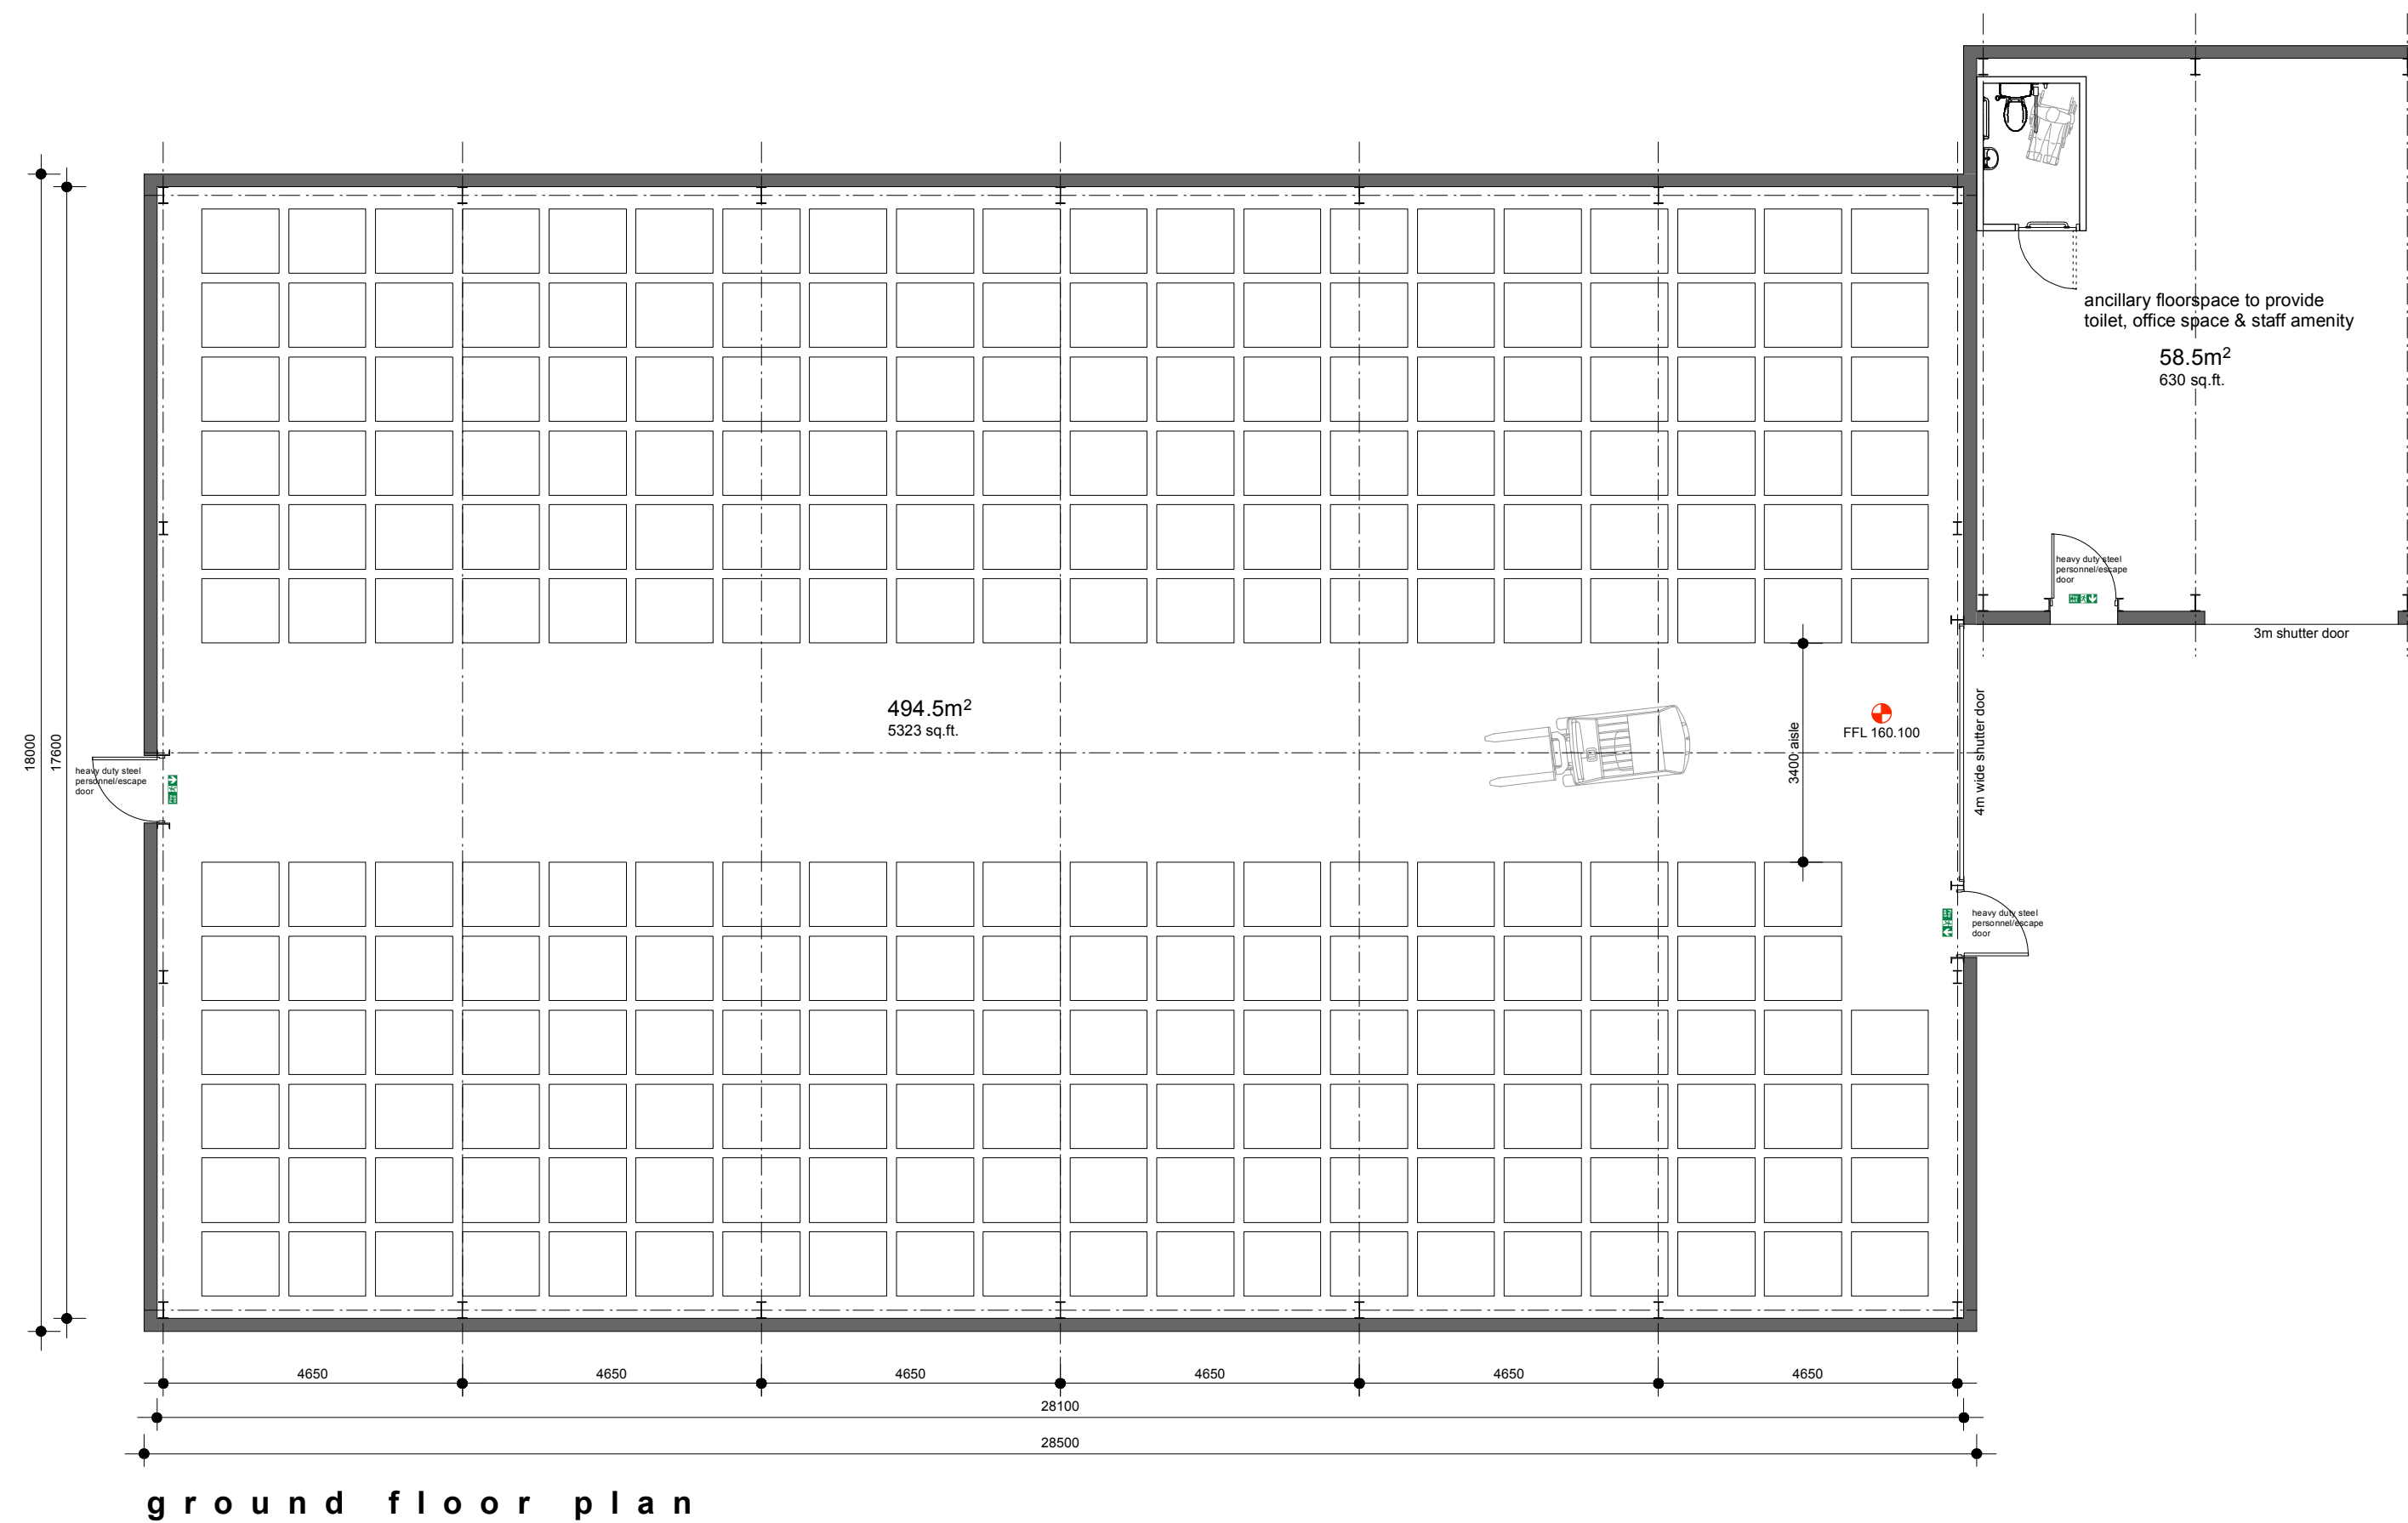
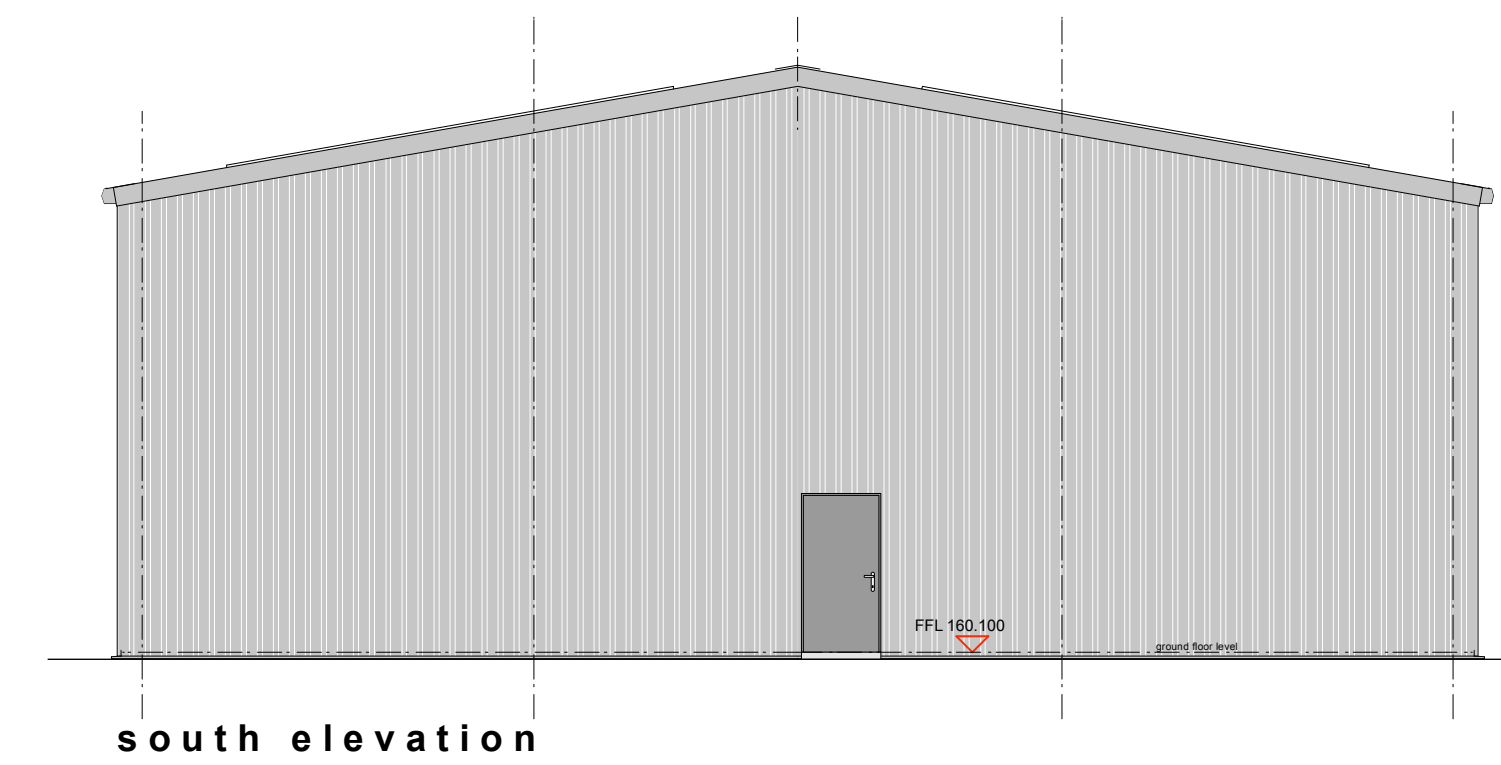
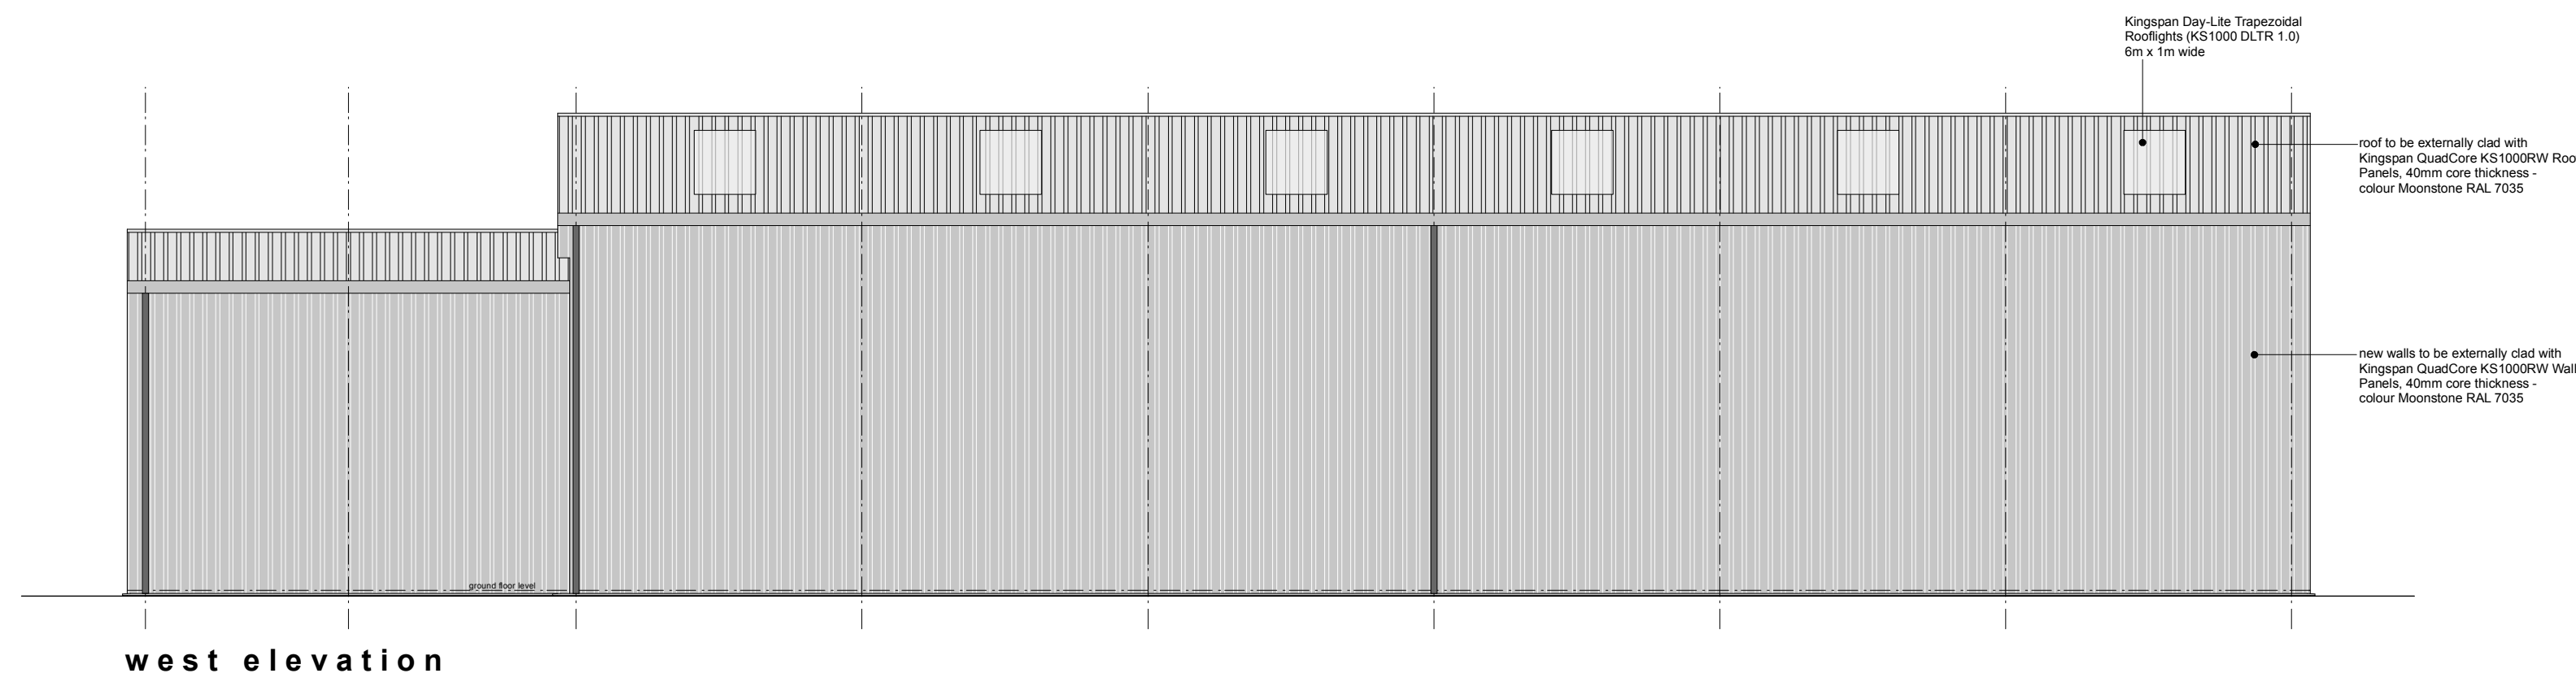


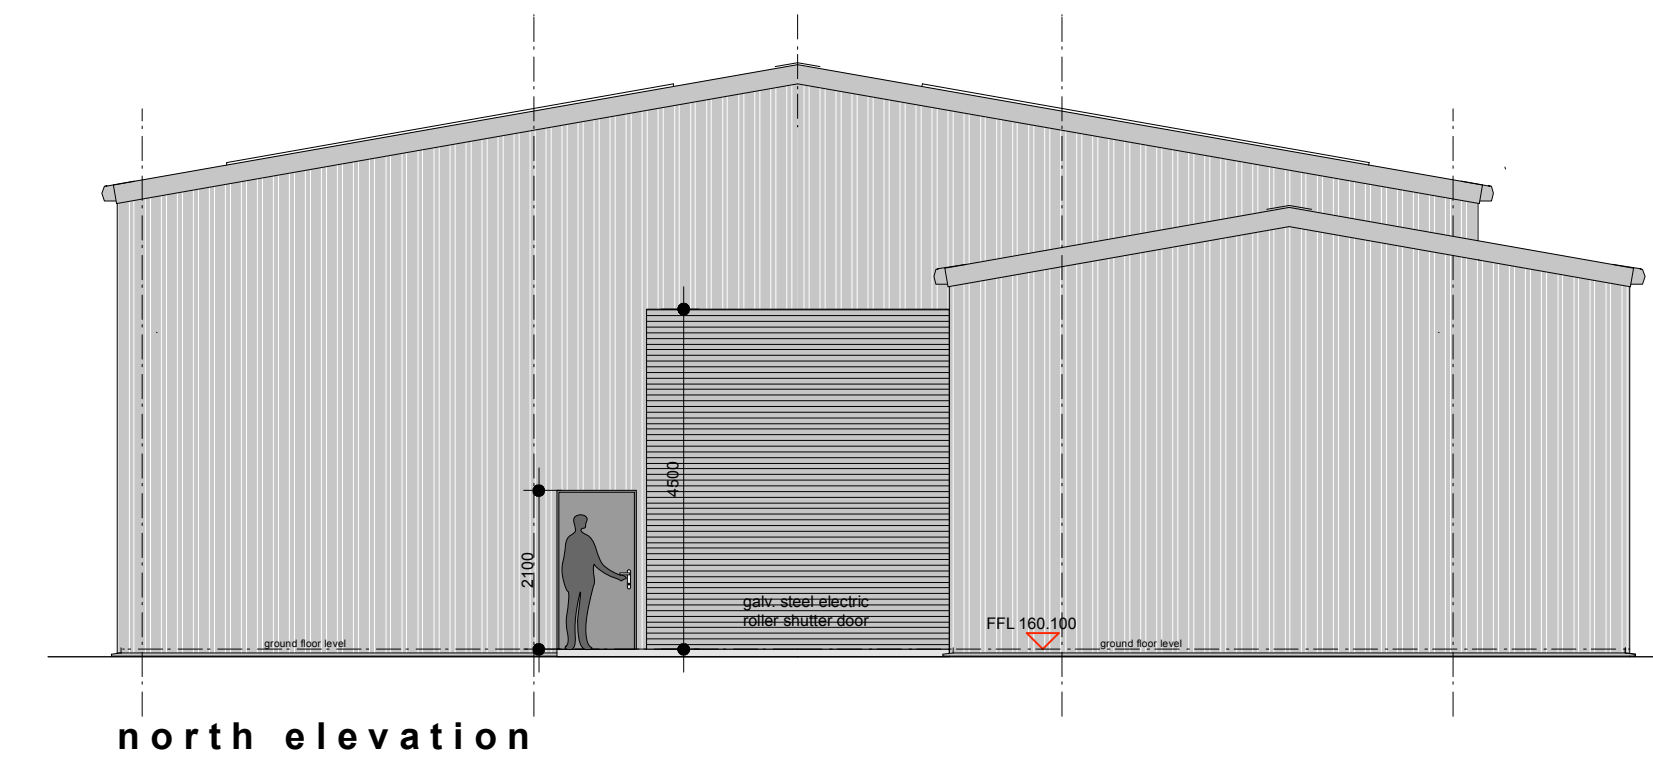

This drawing has been prepared specifically for the purpose of obtaining Planning Permission and/or Building Regulation Approval. Its suitability for other purposes, without supplementary details and specifications cannot be guaranteed. The Permissions and/or Approvals are beyond the Architects control, and no guarantee that such will be granted is given or to be inferred by reason of the preparation of this drawing.

Only figured dimensions are to be used. All dimensions to be checked on site. This drawing together with the design is the property and copyright of the Architect and must not be reproduced without prior written permission.

P02	Drawing updated for planning application	16.09.26	AS	AS
P01	Drawing originated	14.07.26	AS	AS
rev.	description	date	drawn	appvd

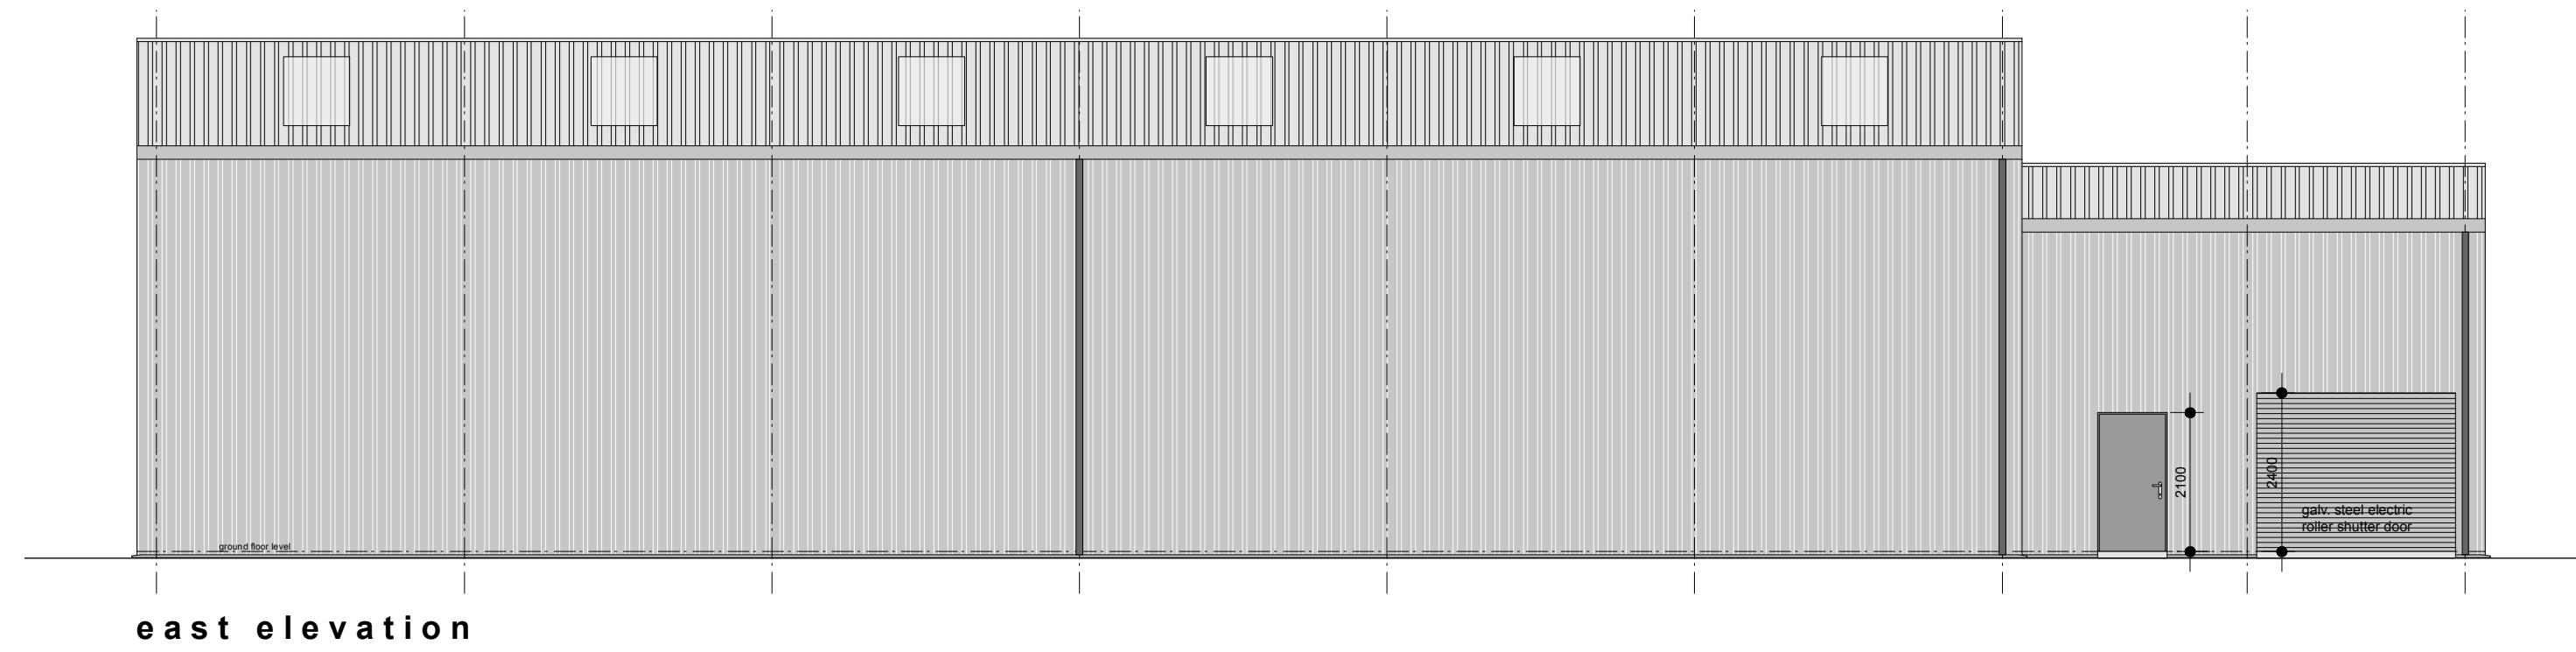

project Proposed new industrial storage &
distribution building (Class B8)
at 13, Nab Lane, Birstall, WF17 9NG
for DLR Capital Ltd

title	proposed building GA
number	26037D-04-P02
scale	1:100
size	A1

**ARCHITECTURE
AND DESIGN**