





Proposed Site Layout
Scale 1:250

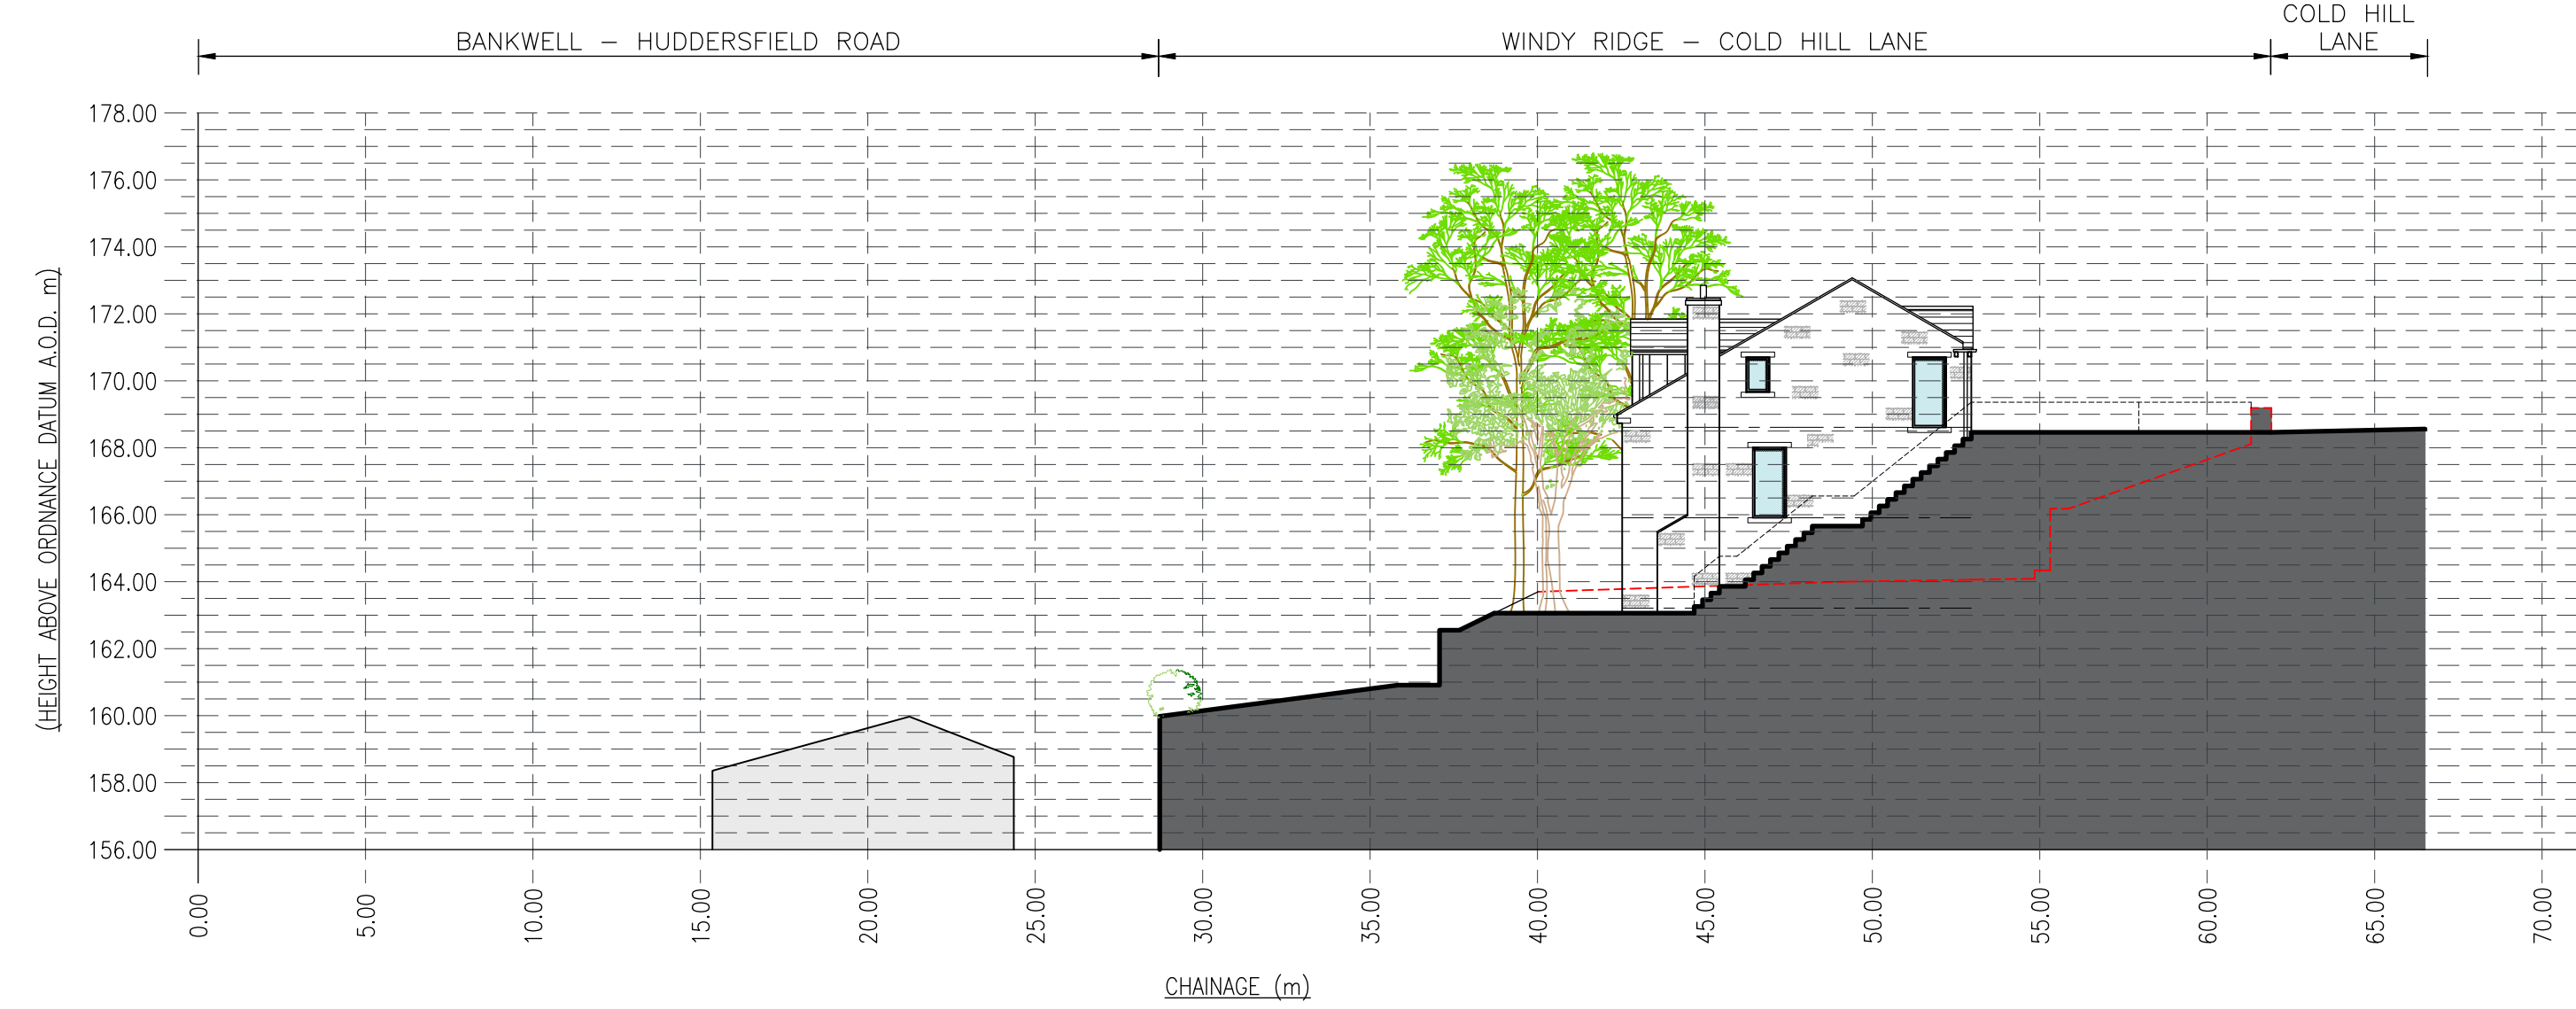

Proposed Site Cross Section
Scale 1:200



Proposed Long Section (Rear)
Scale 1:250

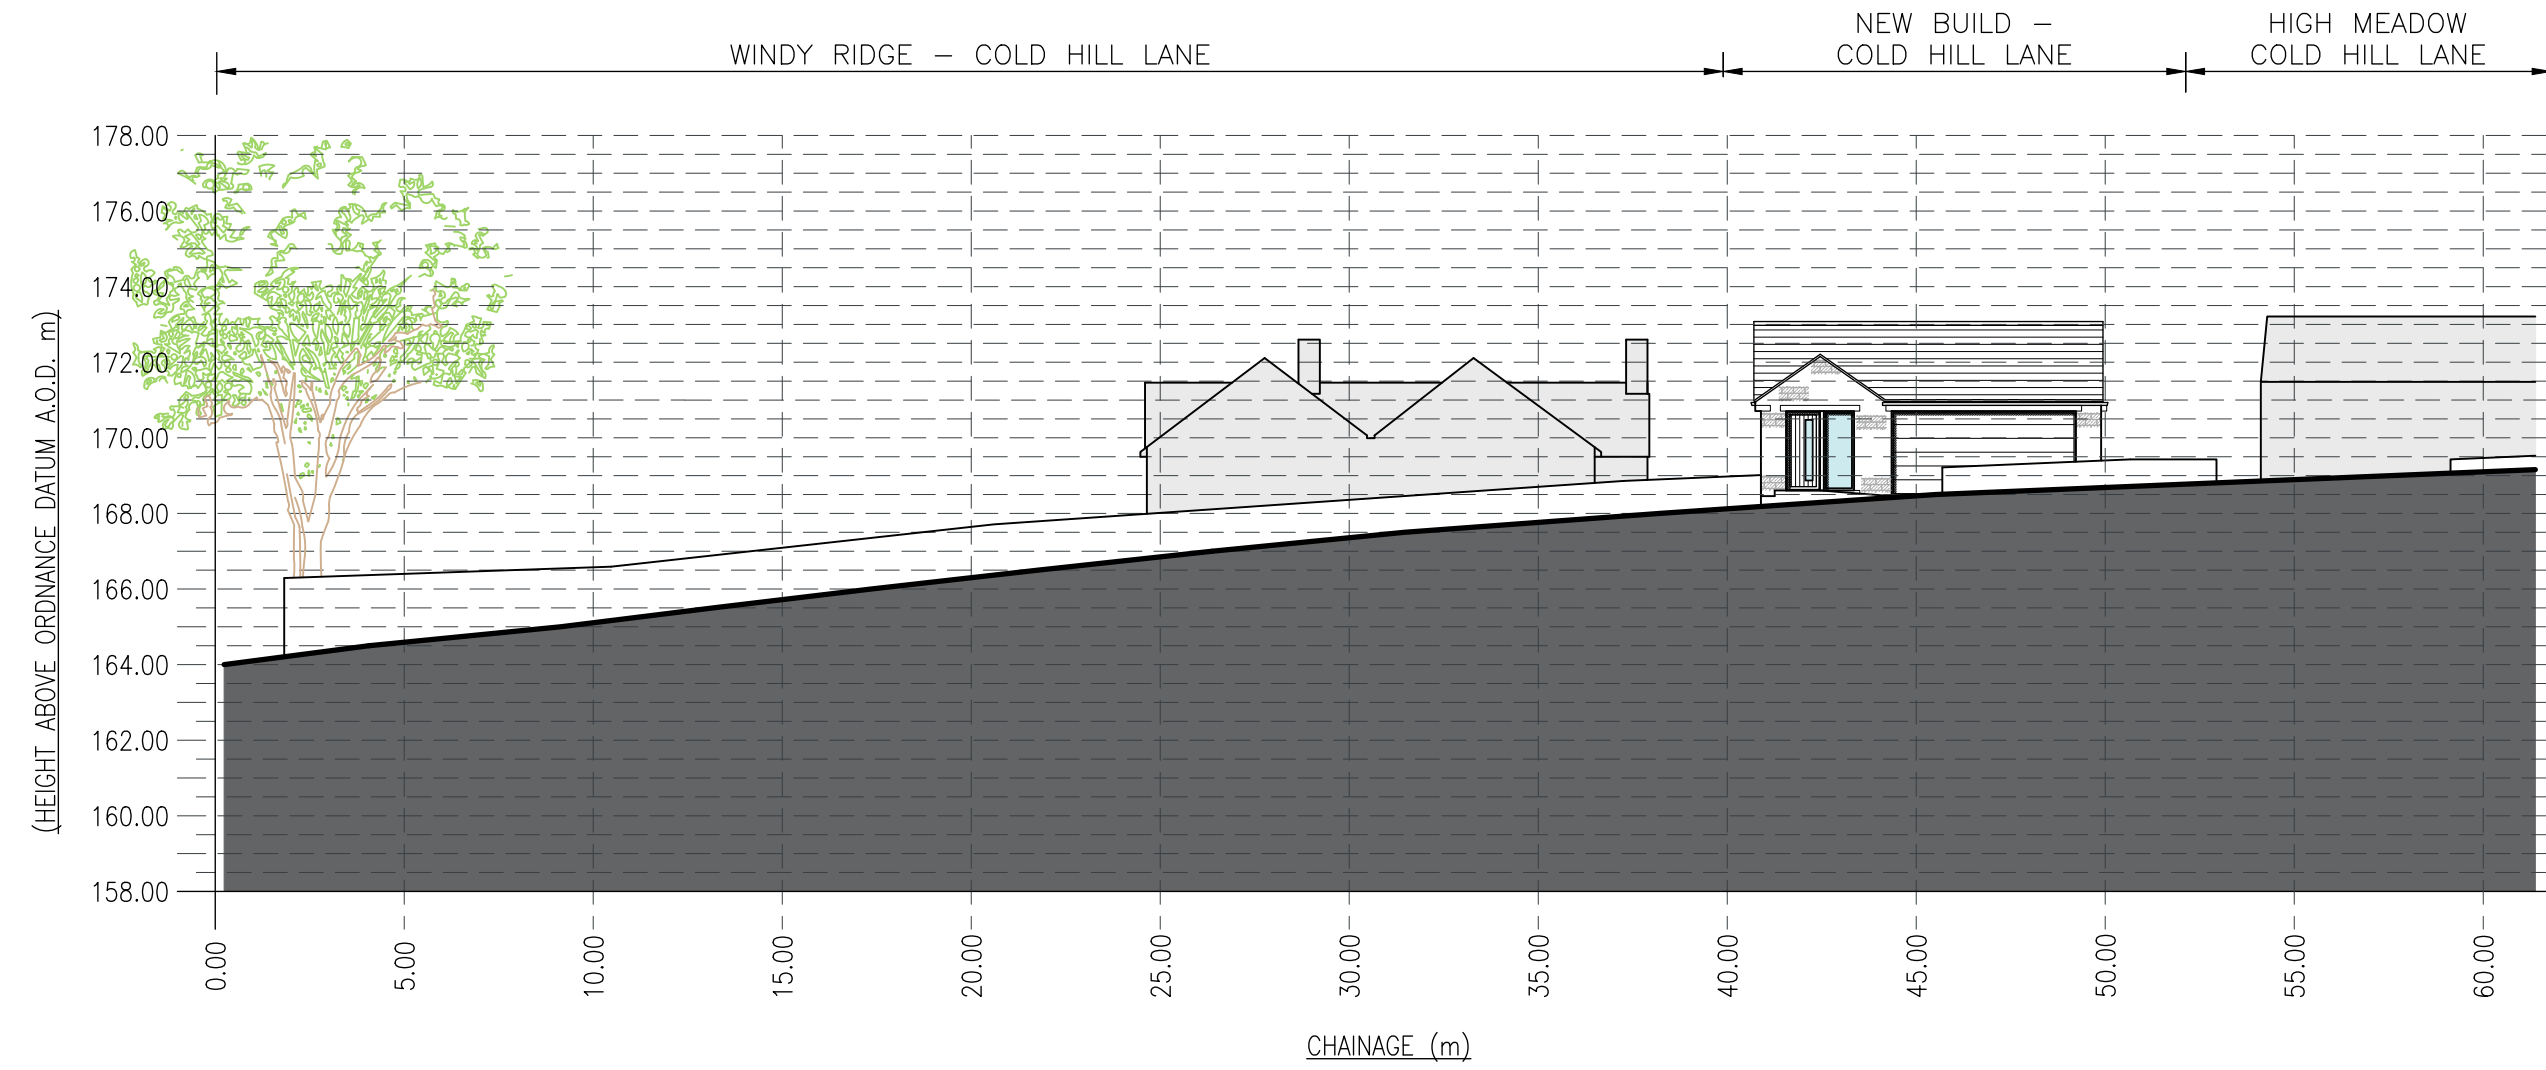

Proposed Streetscene
Scale 1:250

- NOTES**
1. No dimensions to be scaled.
IF IN DOUBT ASK.
 2. All dimensions must be checked and verified on site by the Contractor prior to the commencement of works and Hinchliffe Architecture & Design Ltd. to be notified of any discrepancies.
 3. The copyright of these drawings remains the property of Hinchliffe Architecture & Design Ltd. They must not be reproduced in any way without prior written consent from the originator (Hinchliffe Architecture & Design Ltd.)

C	20/26	PLANNING SUBMISSION
B	08/26	CLIENT AMENDMENTS
A	20/26	FIRST ISSUE
Rev	Date	Description

Status

PLANNING

hinchliffe
architecture & design

Hinchliffe A & D
Suite One
Hazenhead Hall Offices
Eck Lane
Millhouse Green
Barnfield
South Yorkshire
S36 7NN

07721 907 462
01635 493 865
info@hinch-architecture.co.uk
www.hinch-architecture.co.uk

Client

MR R. SMITH

Project

LAND ADJ. WINDY RIDGE
COLD HILL LANE
NEW MILL
HOLMFIRTH, WEST YORKSHIRE
HD9 7JX

Drawing Title

PROPOSED SITE LAYOUT,
STREET SCENE ELEVATION
& CROSS SECTIONS

Scale (at A1)	Date
AS SHOWN	JULY' 2026
Drg. no.	Rev.
286-24-PL02	C