Existing Site Layout
Scale 1:250

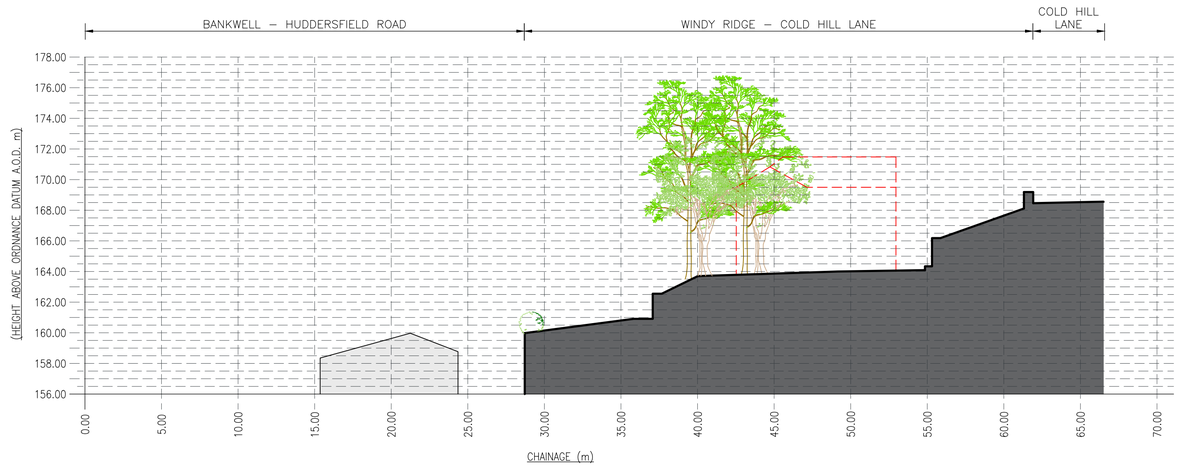

Existing Site Cross Section
Scale 1:200

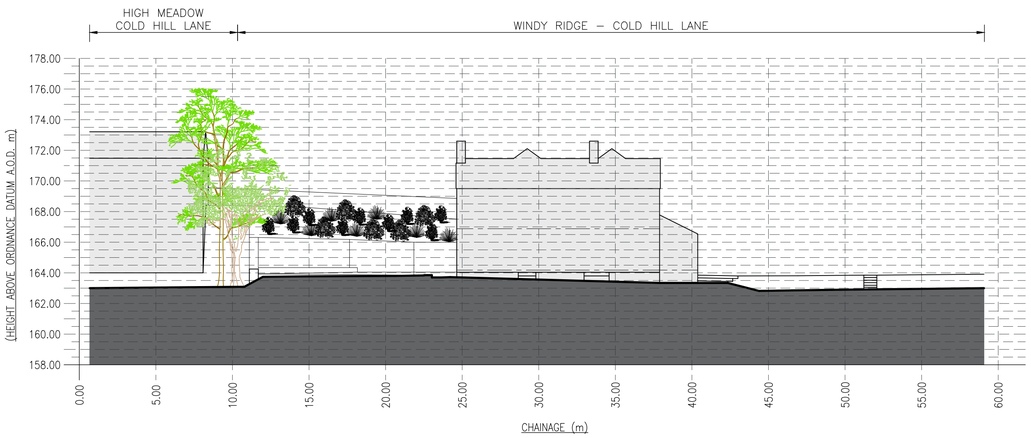

Existing Long Section (Rear)
Scale 1:250

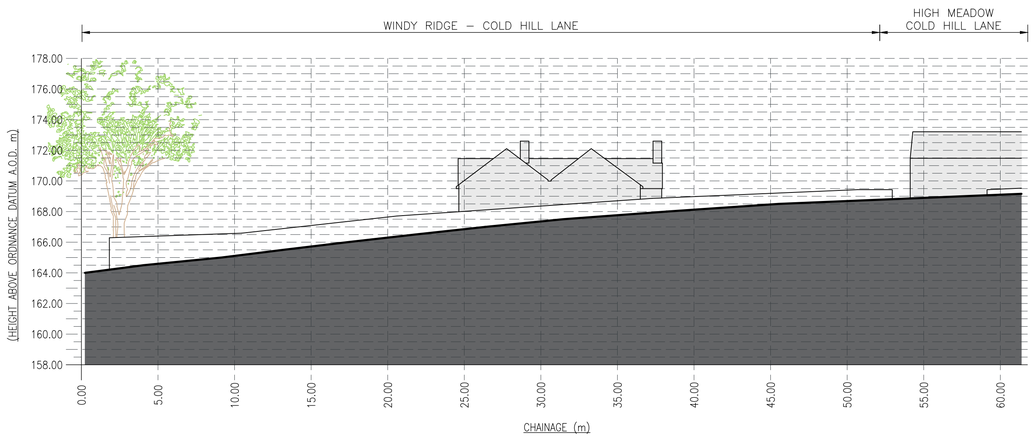

Existing Streetscene
Scale 1:250

NOTES

1. No dimensions to be scaled. IF IN DOUBT ASK.

2. All dimensions must be checked and verified on site by the Contractor prior to the commencement of works and Hinchliffe Architecture & Design Ltd. to be notified of any discrepancies.

3. The copyright of these drawings remains the property or Hinchliffe Architecture & Design Ltd. They must not be reproduced in any way without prior written consent from the originator (Hinchliffe Architecture & Design Ltd.)

Rev.	Date	Description
B	03.08.26	STATUS UPDATED TO PLANNING
A	27.07.26	FIRST ISSUE

Status: PLANNING

hinchliffe architecture & design
Hinchliffe A & D
Suite One
Hazlehead Hall Offices
Lee Lane
Millhouse Green
Sheffield
South Yorkshire
S36 9NN
07923 907 162
01143 491 963
info@hinch-architecture.co.uk
www.hinch-architecture.co.uk

Client: MR R. SMITH

Project: LAND ADJ. WINDY RIDGE
COLD HILL LANE
NEW MILL
HOLMFIRTH, WEST YORKSHIRE
HD9 7JX

Drawing Title: PROPOSED SITE LAYOUT, STREET SCENE ELEVATION & CROSS SECTIONS

Scale (at A1): AS SHOWN

Date: JULY' 2026

Drg. no.: 286–24–PL01

Rev.: B

10 0 10 20 50 100mm NATURAL SCALE

ORIGINAL DRAWING SIZE 841 x 594