

FOR FURTHER INFORMATION ON THE BUILDINGS REFER TO WCL DEMOLITION REPORT. PARTICULAR NOTE SHOULD BE MADE OF ARCHIVE INFORMATION IN THE APPENDICES AS FOLLOWS:


- APPENDIX D - MAIN BUILDING
- APPENDIX E - SCIENCE BLOCK
- APPENDIX F - LINK BRIDGE
- APPENDIX G - SPORTS HALL BUILDING

FOR DETAILS OF THE DEMOLITION SPECIFICATION REFER TO WCL DEMOLITION INSPECTION AND DRAWING 0101.

COPYRIGHT: The copyright of this drawing is vested in Wilde Civil and Structural Consulting Engineers. It shall not be used without permission for any purpose. DO NOT SCALE FROM THIS DRAWING - WORK TO FIGURED DIMENSIONS ONLY. ALL DIMENSIONS ARE IN MILLIMETRES UNLESS STATED OTHERWISE.


NOTES

REFER TO DRAWING 0101 FOR LOCATIONS OF THESE SECTIONS AND FOR GENERAL DEMOLITION NOTES

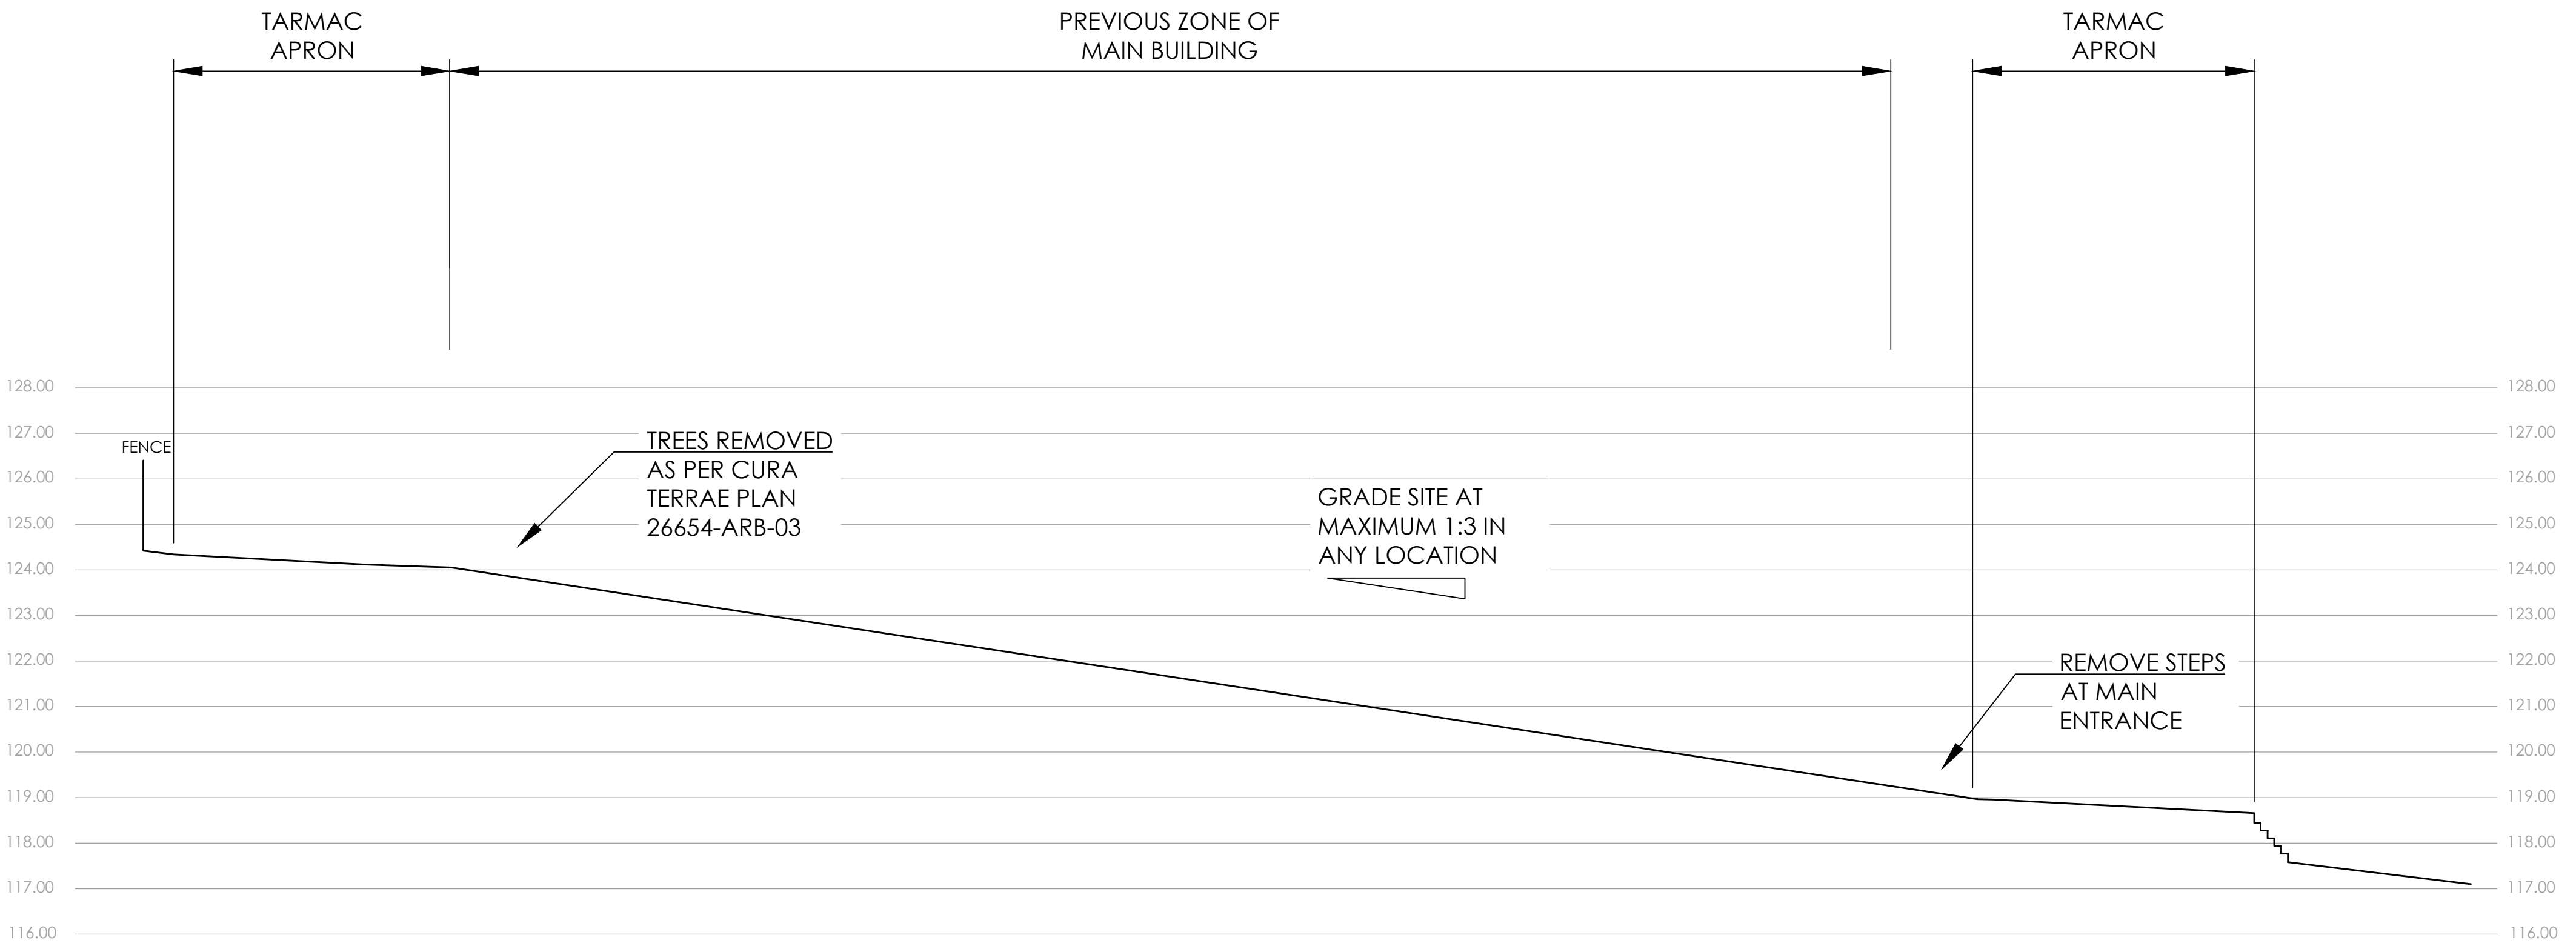


GENERAL SITE SECTION A-A
THROUGH THE MAIN BUILDING

(SCALE 1:200 HORIZ, 1:100 VERT)

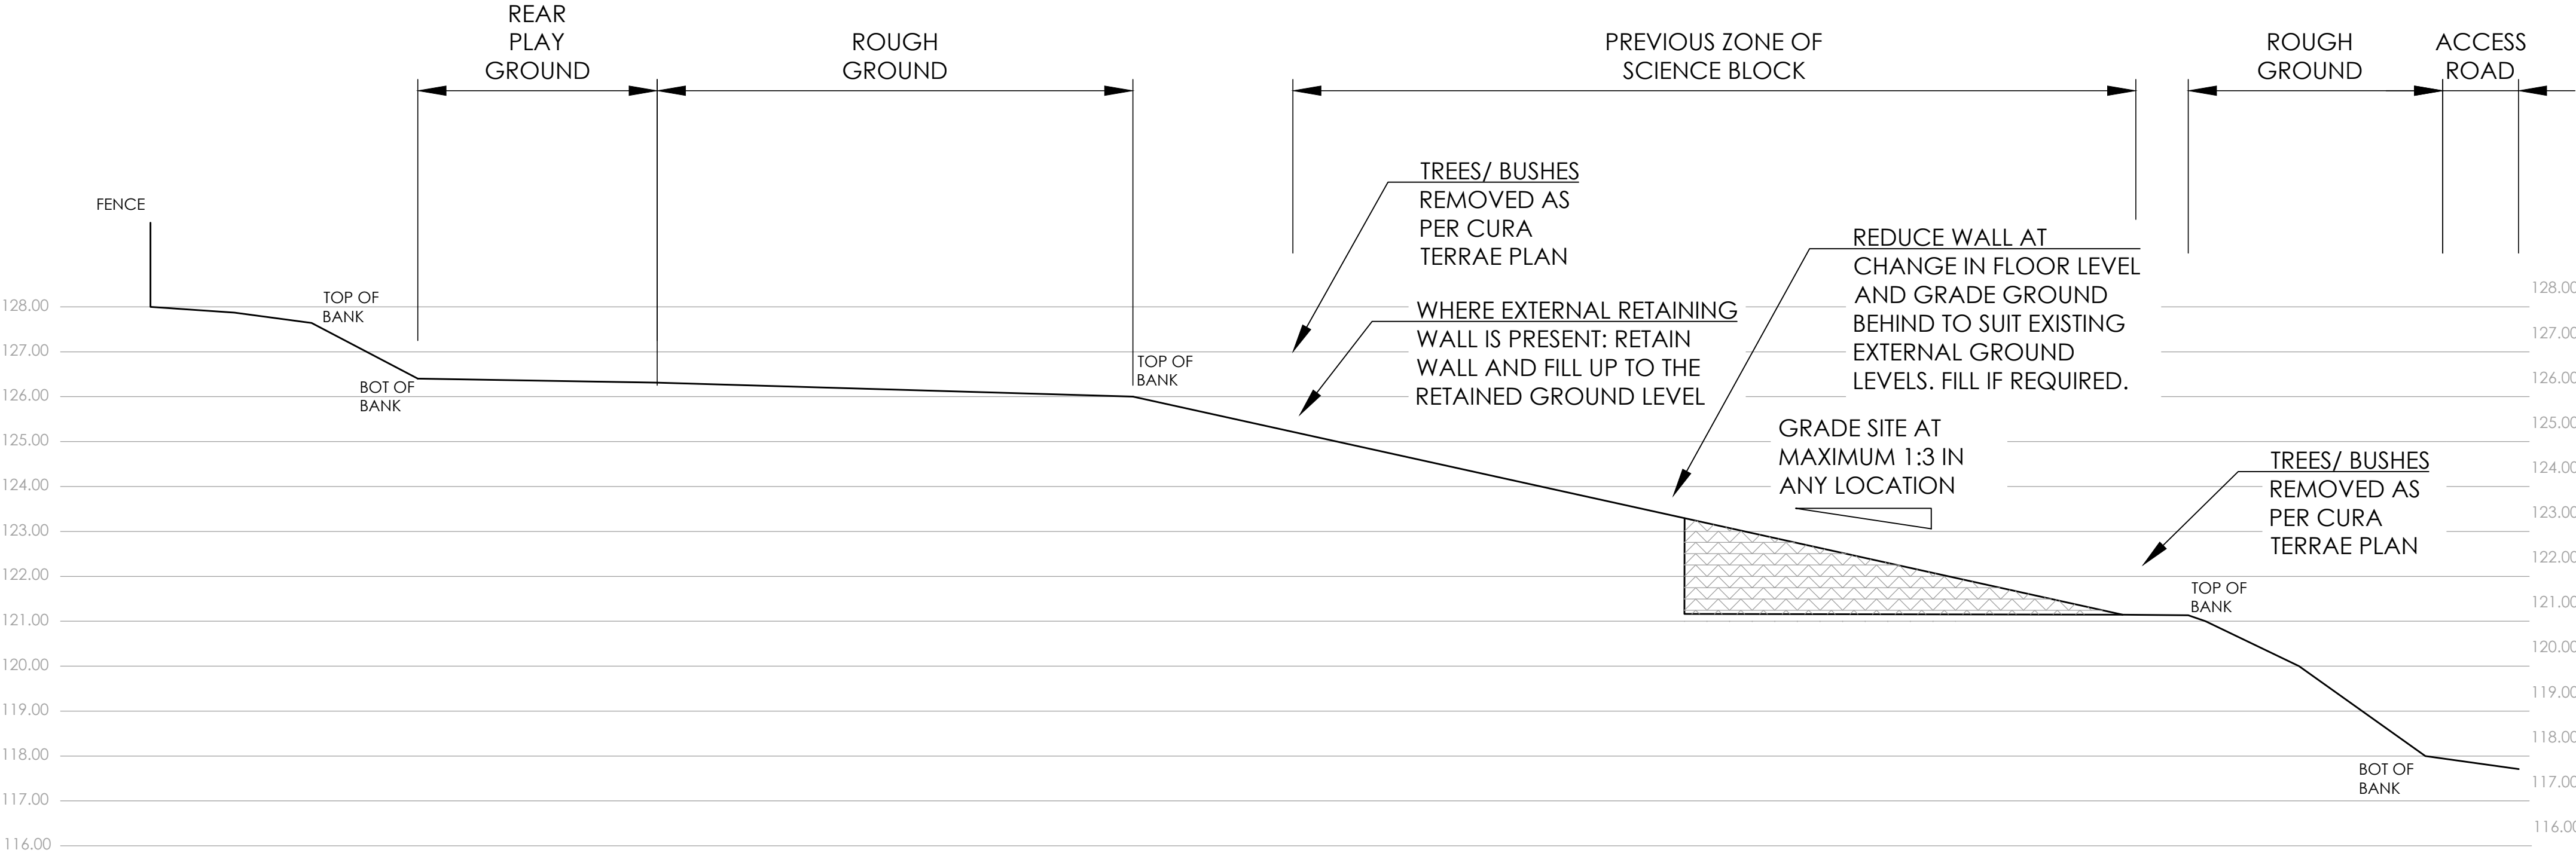

GENERAL SITE SECTION B-B
THROUGH THE SCIENCE BLOCK

(SCALE 1:200 HORIZ, 1:100 VERT)

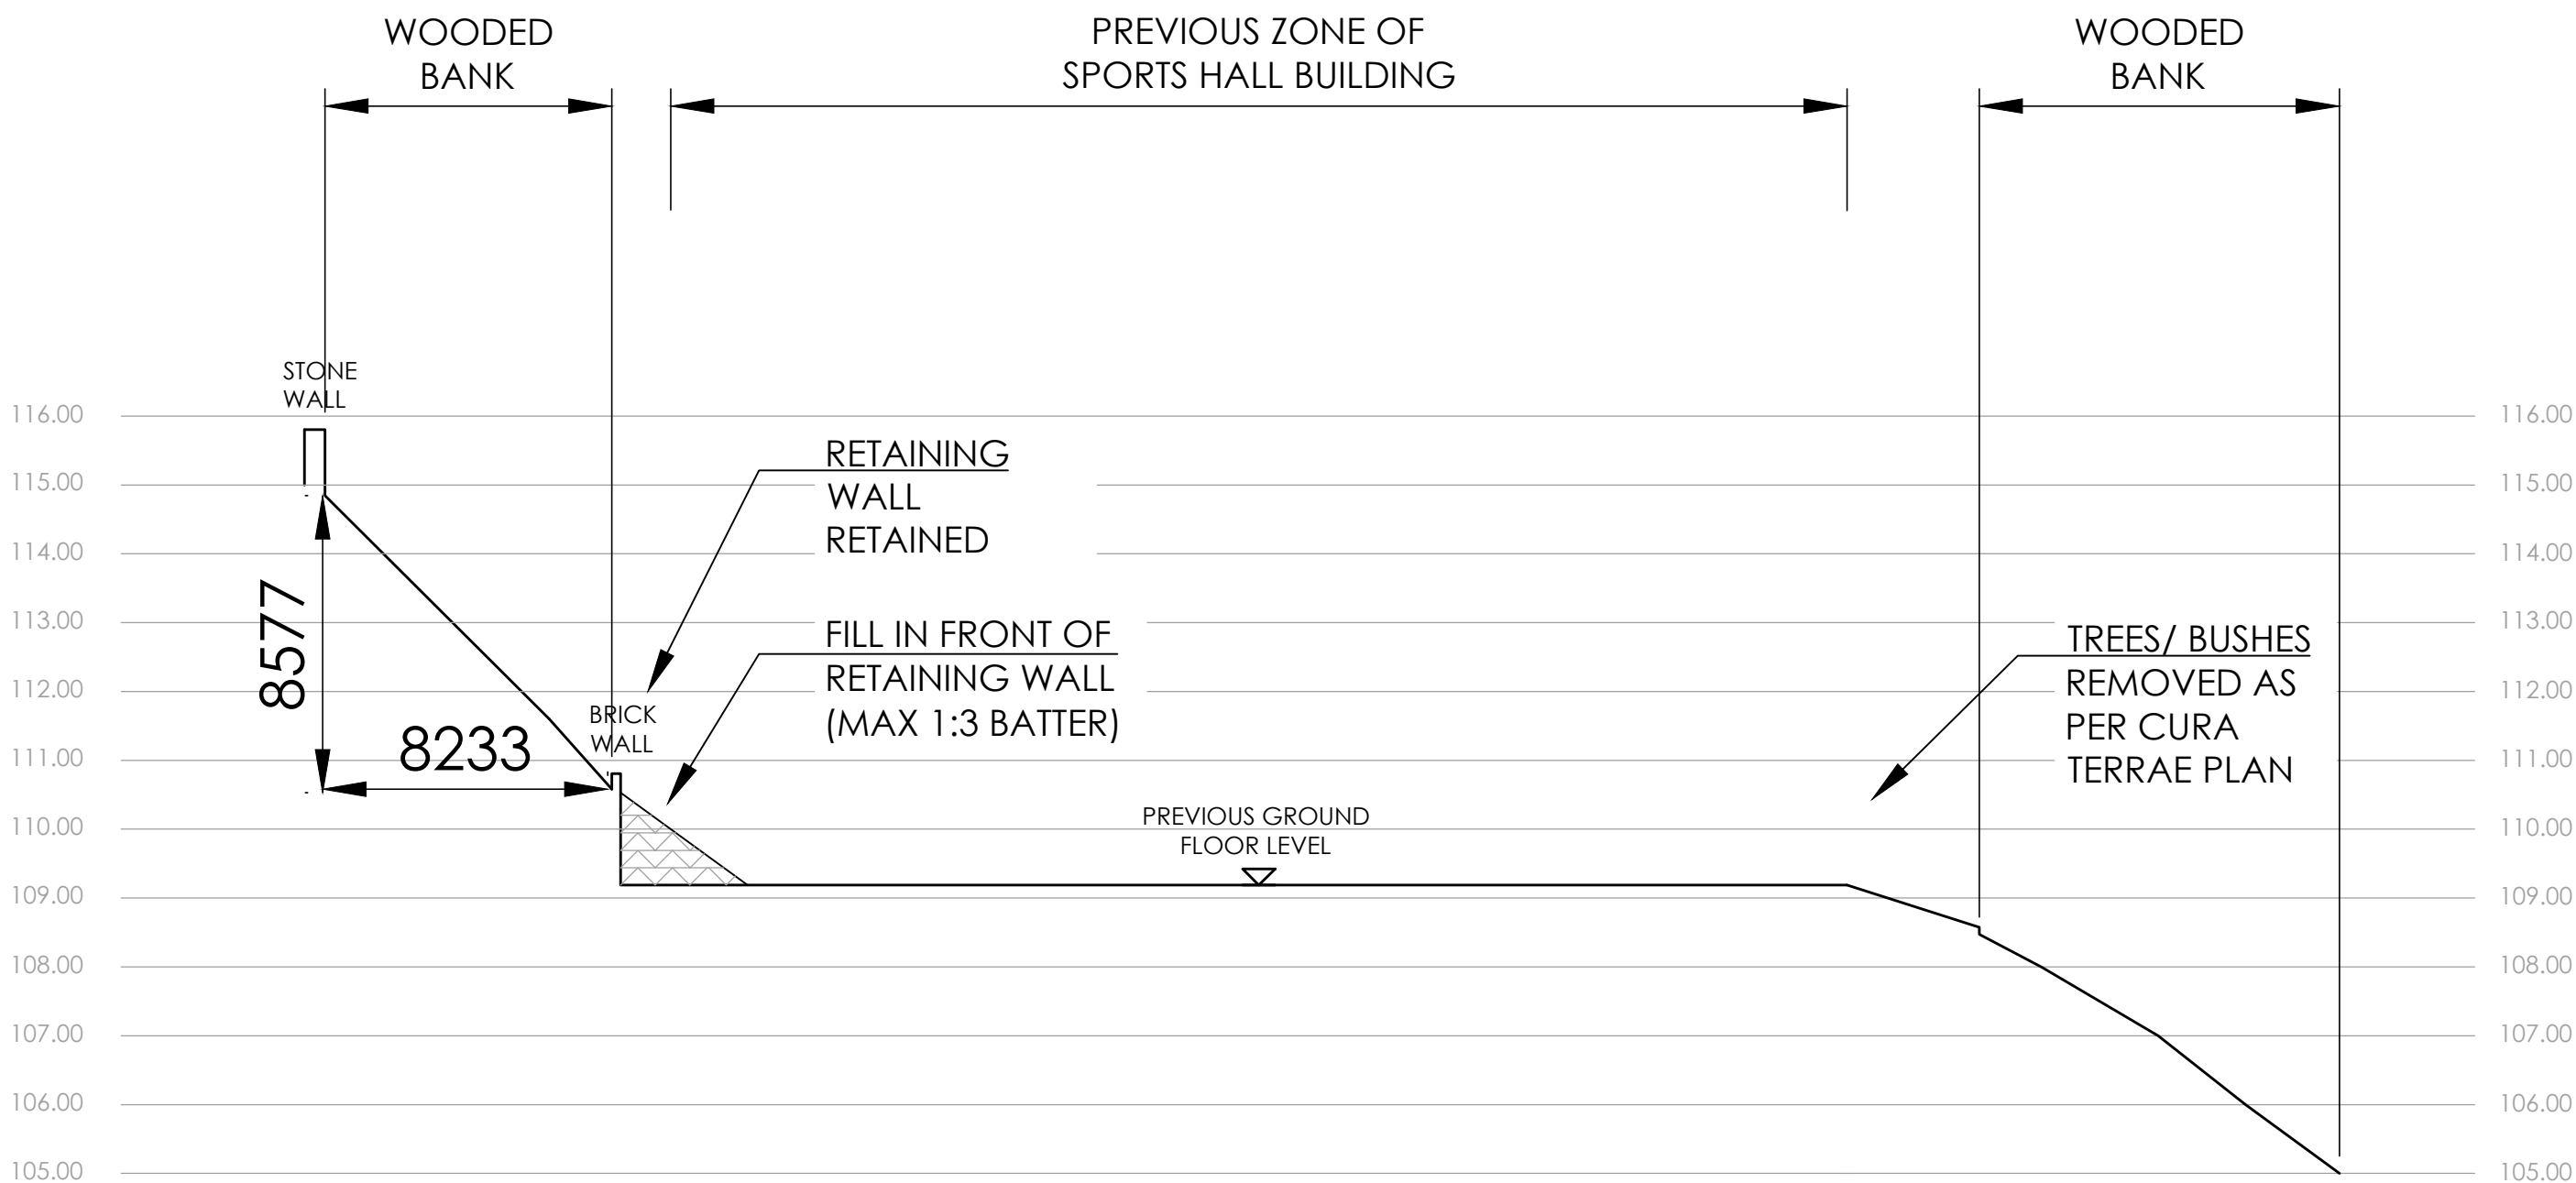


GENERAL SITE SECTION C-C
THROUGH THE SPORTS HALL BUILDING

(SCALE 1:200 HORIZ, 1:100 VERT)

LEGEND

EXPECTED AREAS OF BULK FILL ARE DENOTED THUS:

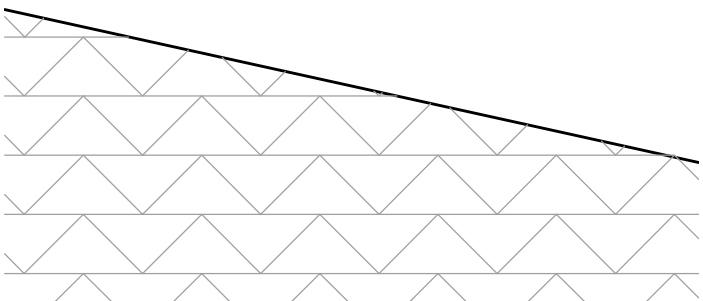

OTHER AREAS OF BULK FILLING ARE EXPECTED TO BE REQUIRED TO FILL THE ZONES BETWEEN THE EXISTING FLOOR LEVELS AND THE GROUND BELOW, OR TO SUITABLY GRADE THE SITE. REFER TO THE SPECIFICATION FOR DETAILS OF APPROPRIATE MATERIALS AND METHODS FOR FILLING.

P3	PJS	SW	PJS	22.09.26	ISSUED FOR PLANNING
P2	PJS	PL	PJS	05.08.26	ISSUED FOR TENDER
P1	PJS	PL	PJS	31.07.26	ISSUED FOR REVIEW PRIOR TO TENDER
REV	DRN	CHK	APP	DATE	DESCRIPTION



Brindley Lodge,
Adcroft Street,
Stockport, Cheshire,
SK1 3HS.
www.wildcivil.co.uk
Tel: 0161-474-7479
Fax: 0161-474-7492

Client
KIRKLEES COUNCIL

Project
THE DEMOLITION OF THE
FORMER BIRKDALE HIGH
SCHOOL

Drawing Title
PROPOSED
GENERAL SITE SECTIONS

Scale AS SHOWN Drawn PJS Date 31.07.26 Chkd PL Approved PJS

Drawing No. 722062-WCL-SGN-ZZ-DR-S-0402 Revision P3

Status FOR INFORMATION Sheet Size A1