



NOTES

REFER TO DRAWING 0101 FOR LOCATIONS OF THESE SECTIONS

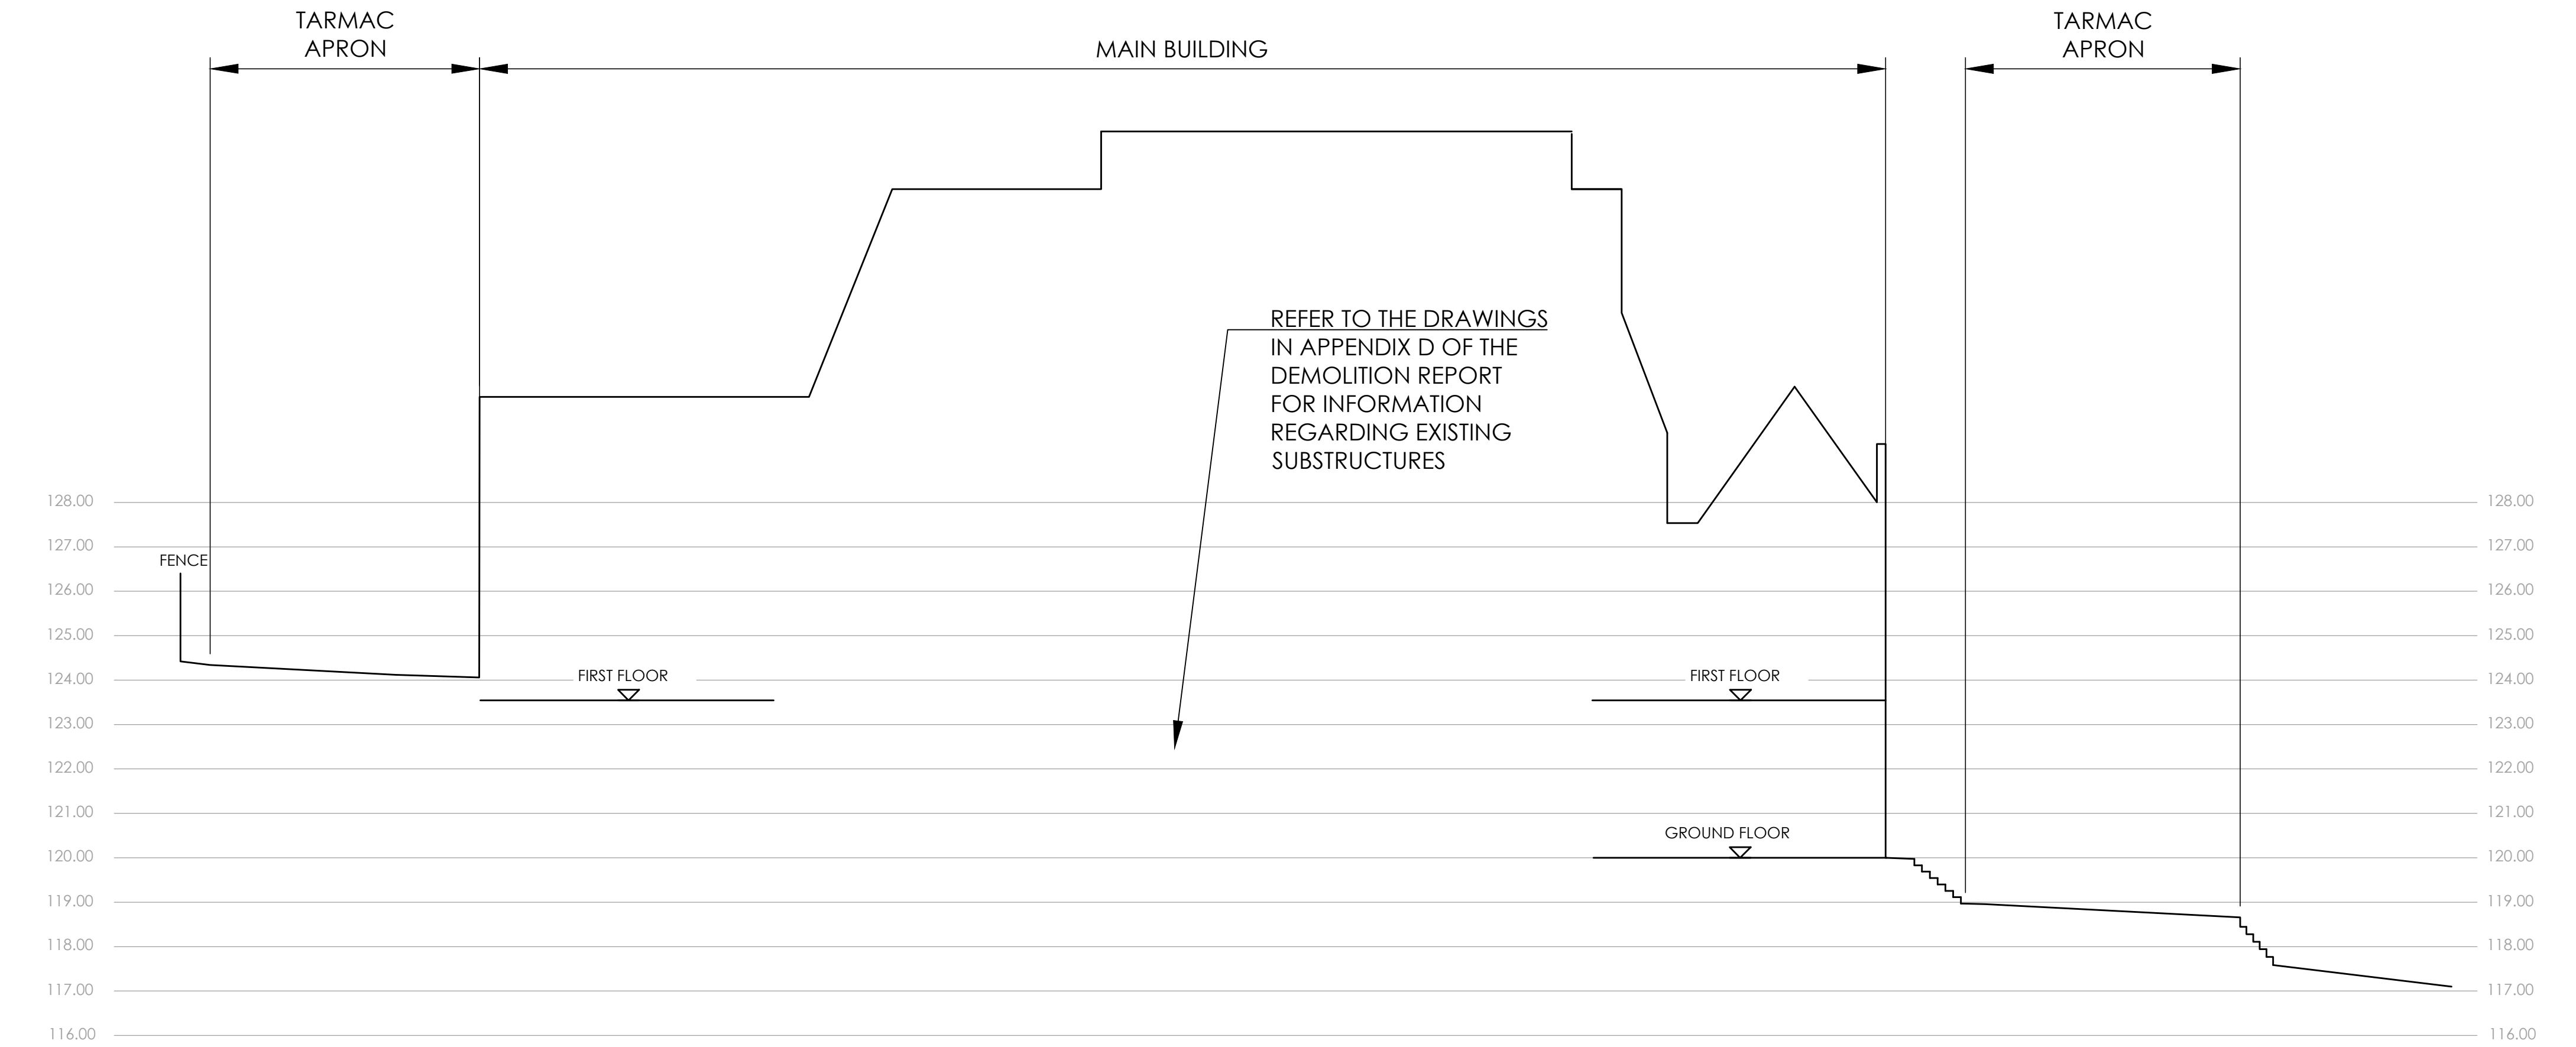


GENERAL SITE SECTION A-A
THROUGH THE MAIN BUILDING

(SCALE 1:200 HORIZ, 1:100 VERT)

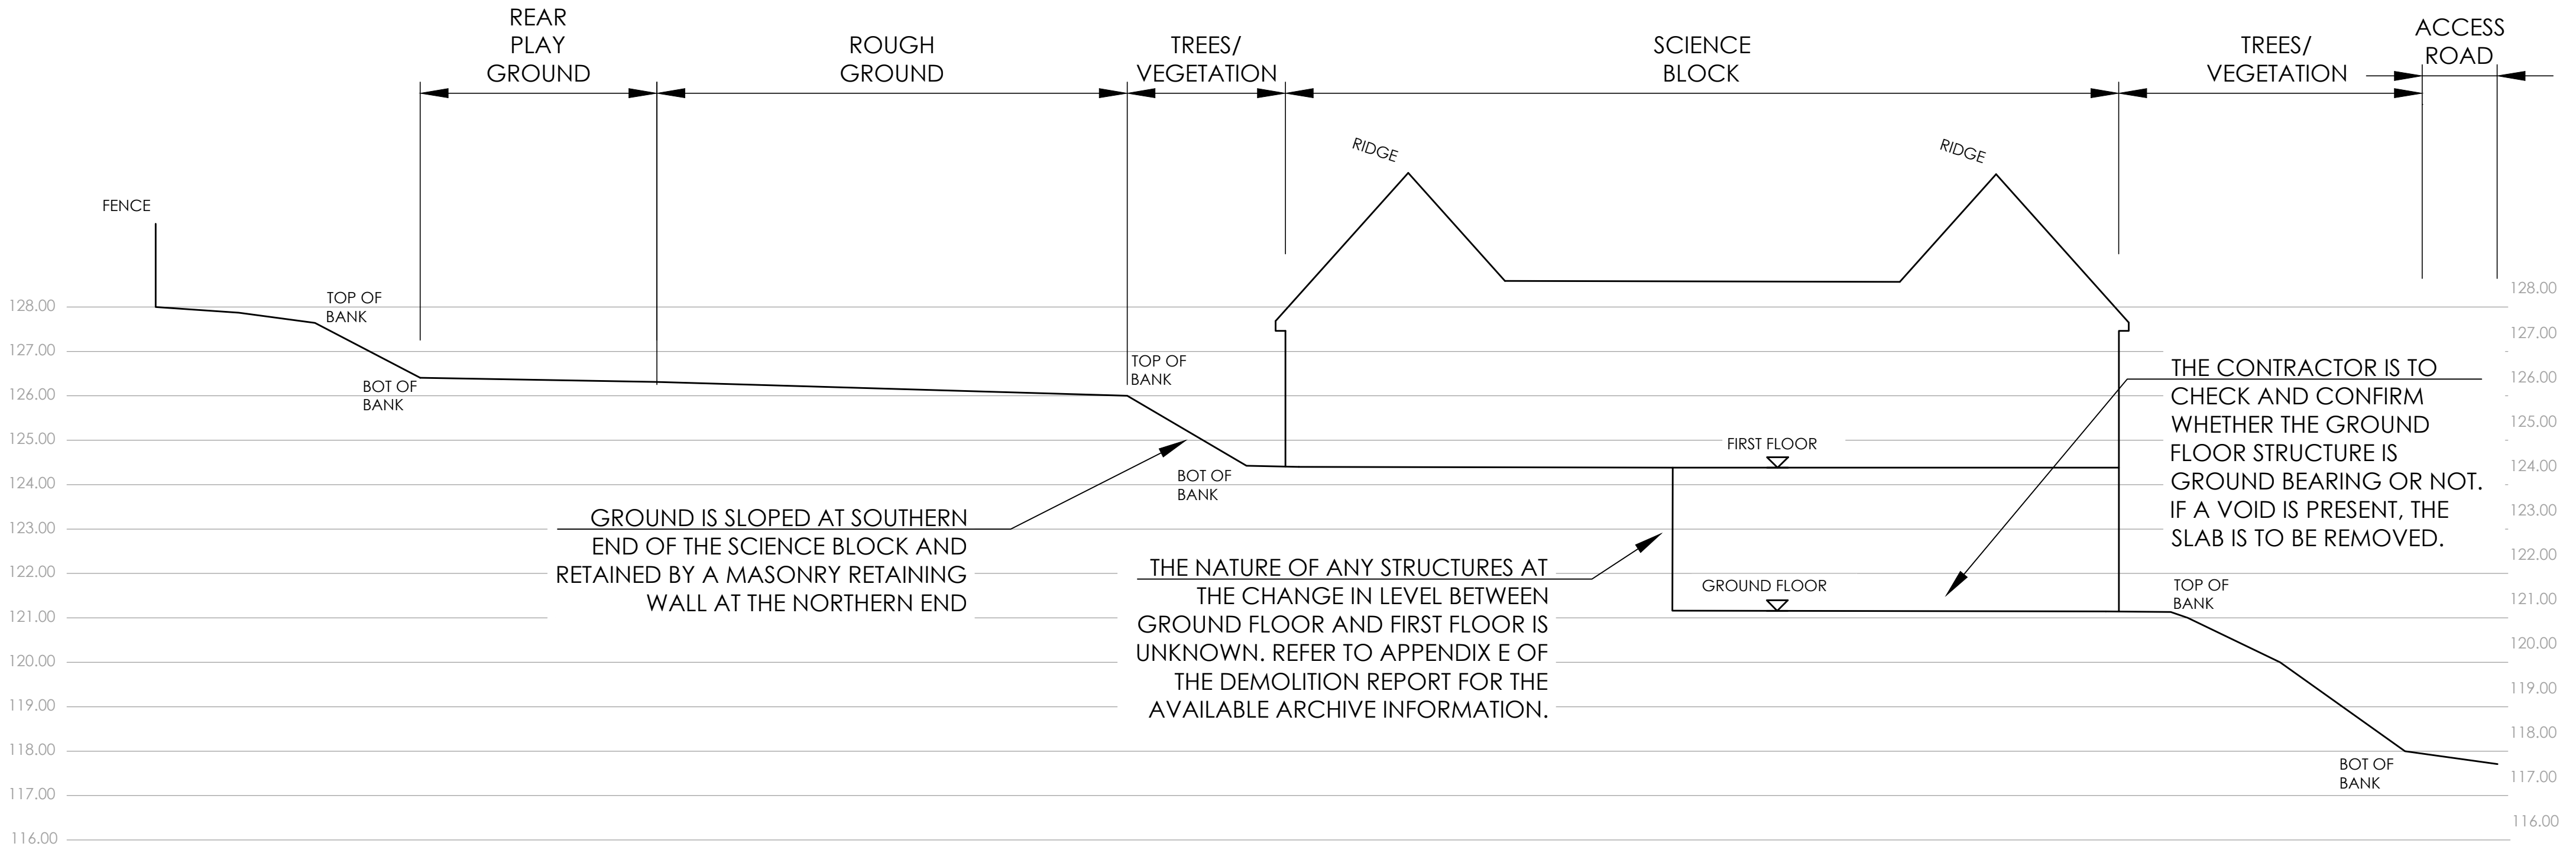

GENERAL SITE SECTION B-B
THROUGH THE SCIENCE BLOCK

(SCALE 1:200 HORIZ, 1:100 VERT)

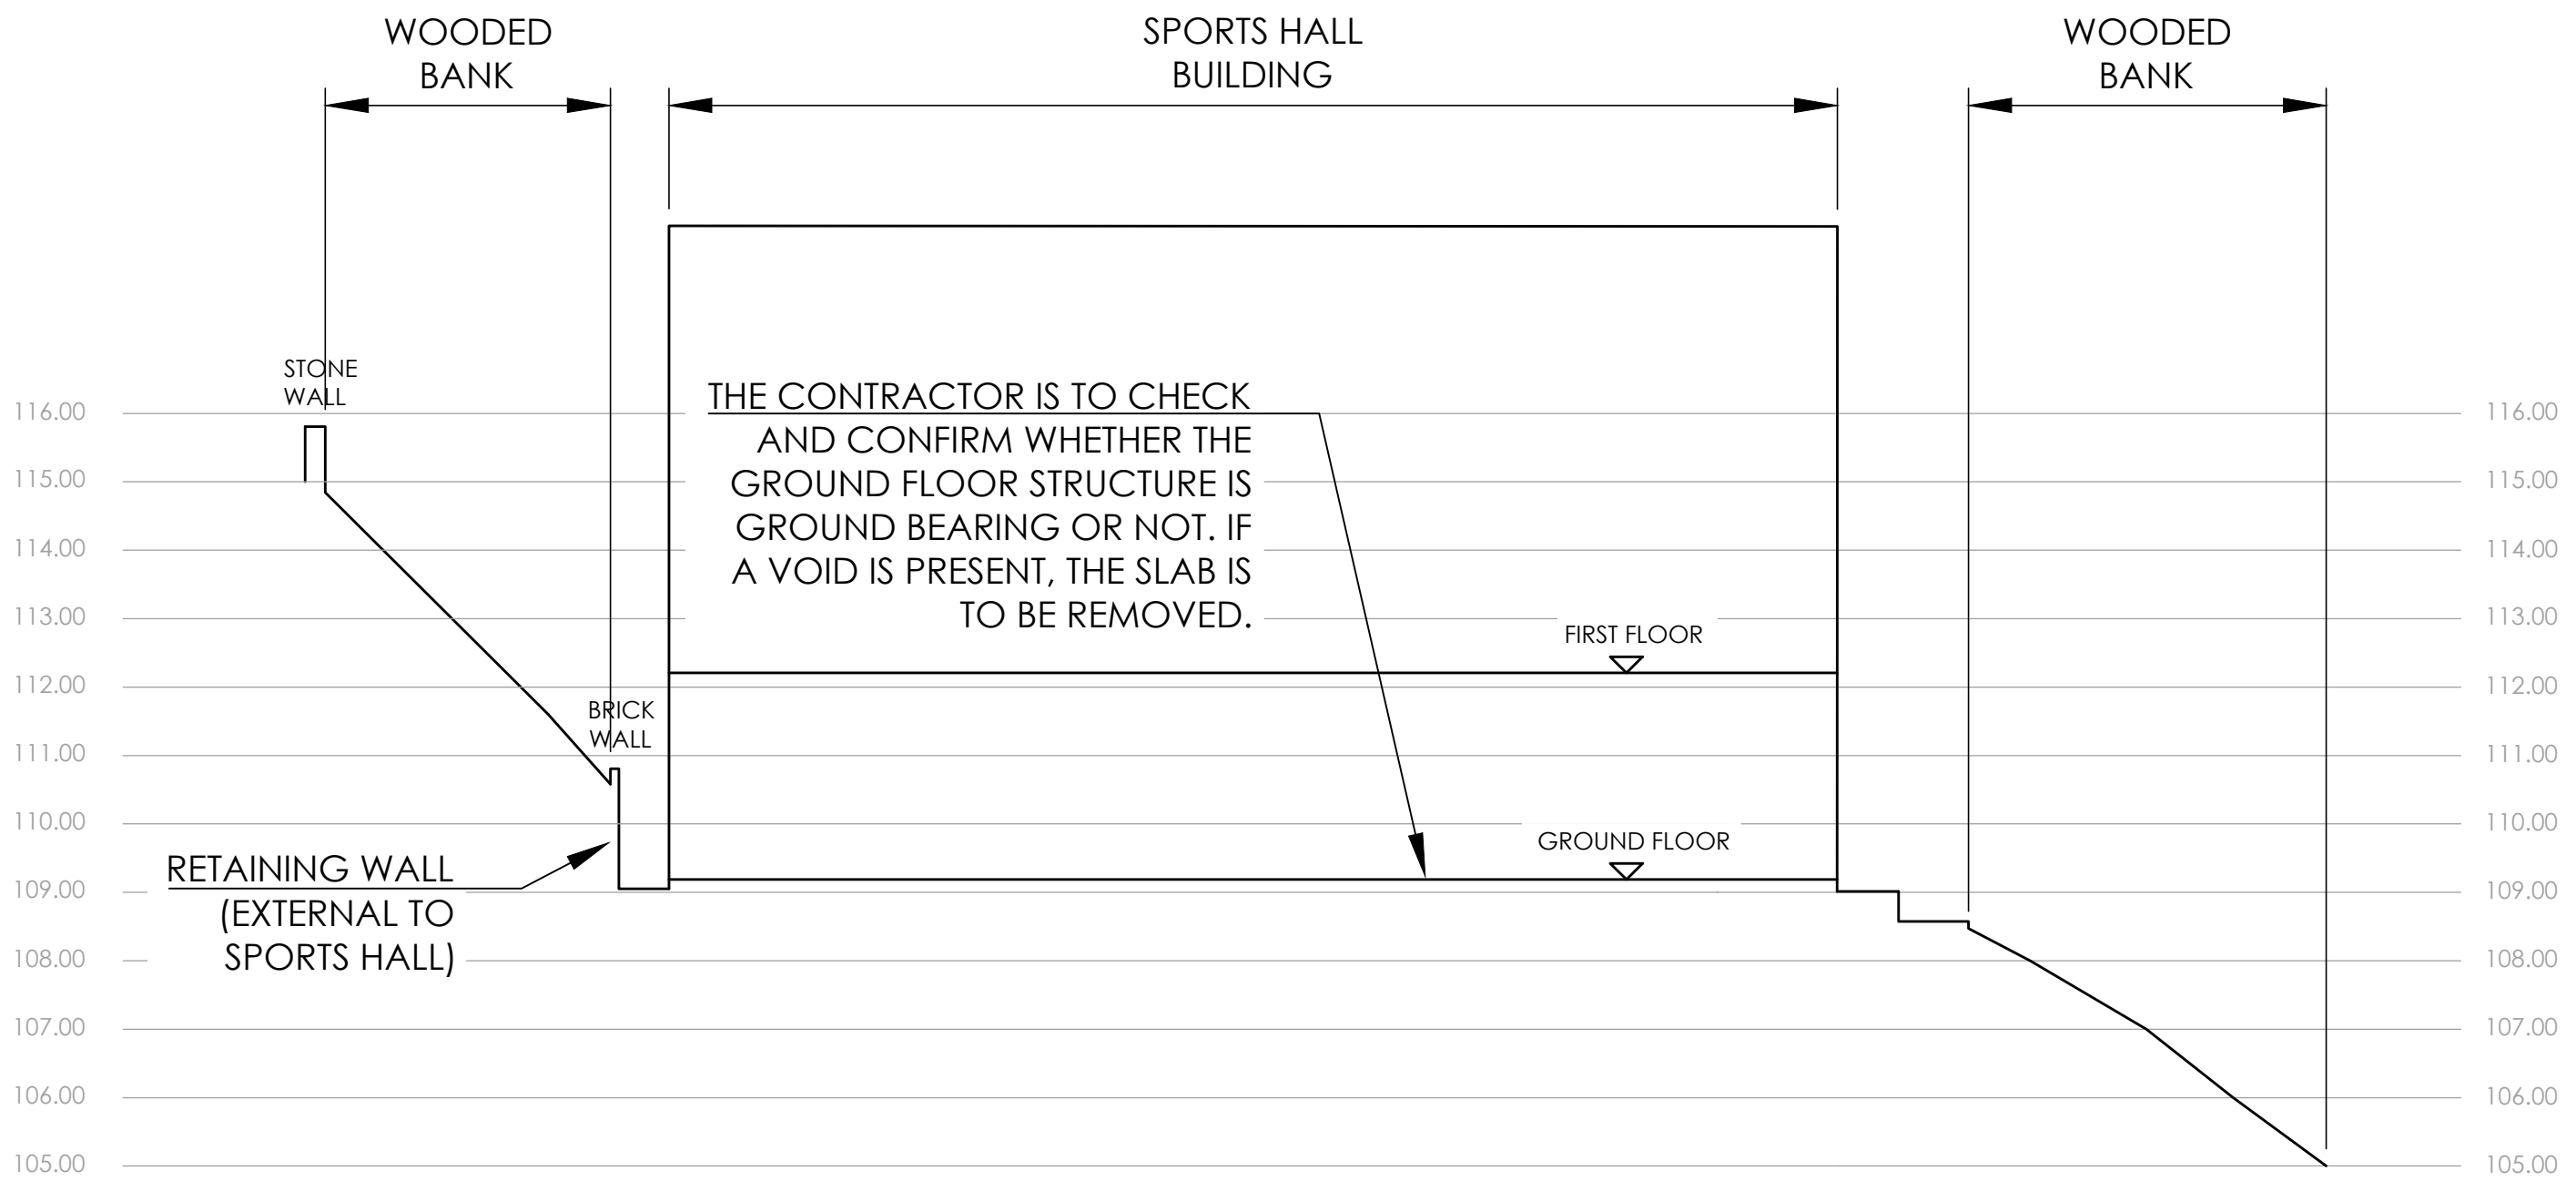

GENERAL SITE SECTION C-C
THROUGH THE SPORTS HALL BUILDING

(SCALE 1:200 HORIZ, 1:100 VERT)

FOR FURTHER INFORMATION ON THE BUILDINGS REFER TO WCL DEMOLITION REPORT. PARTICULAR NOTE SHOULD BE MADE OF ARCHIVE INFORMATION IN THE APPENDICES AS FOLLOWS:

- APPENDIX D - MAIN BUILDING
- APPENDIX E - SCIENCE BLOCK
- APPENDIX F - LINK BRIDGE
- APPENDIX G - SPORTS HALL BUILDING

P3	PJS	SW	PJS	22.09.26	ISSUED FOR PLANNING
P2	PJS	PL	PJS	05.08.26	ISSUED FOR TENDER
P1	PJS	PL	PJS	31.07.26	ISSUED FOR REVIEW PRIOR TO TENDER
REV	DRN	CHK	APP	DATE	DESCRIPTION

Wilde
Consulting Civil & Structural Engineers

www.wildcivil.co.uk
Tel: 0161-474-7479
Fax: 0161-474-7492

Brindley Lodge,
Adcroft Street,
Stockport, Cheshire,
SK1 3HS.

Client
KIRKLEES COUNCIL

Project
THE DEMOLITION OF THE FORMER BIRKDALE HIGH SCHOOL

Drawing Title
EXISTING GENERAL SITE SECTIONS

Scale AS SHOWN	Drawn PJS	Date 31.07.26	Chkd PL	Approved PJS
Drawing No. 722062-WCL-SGN-ZZ-DR-S-0401	Revision P3			

Status
FOR INFORMATION

Sheet Size
A1