



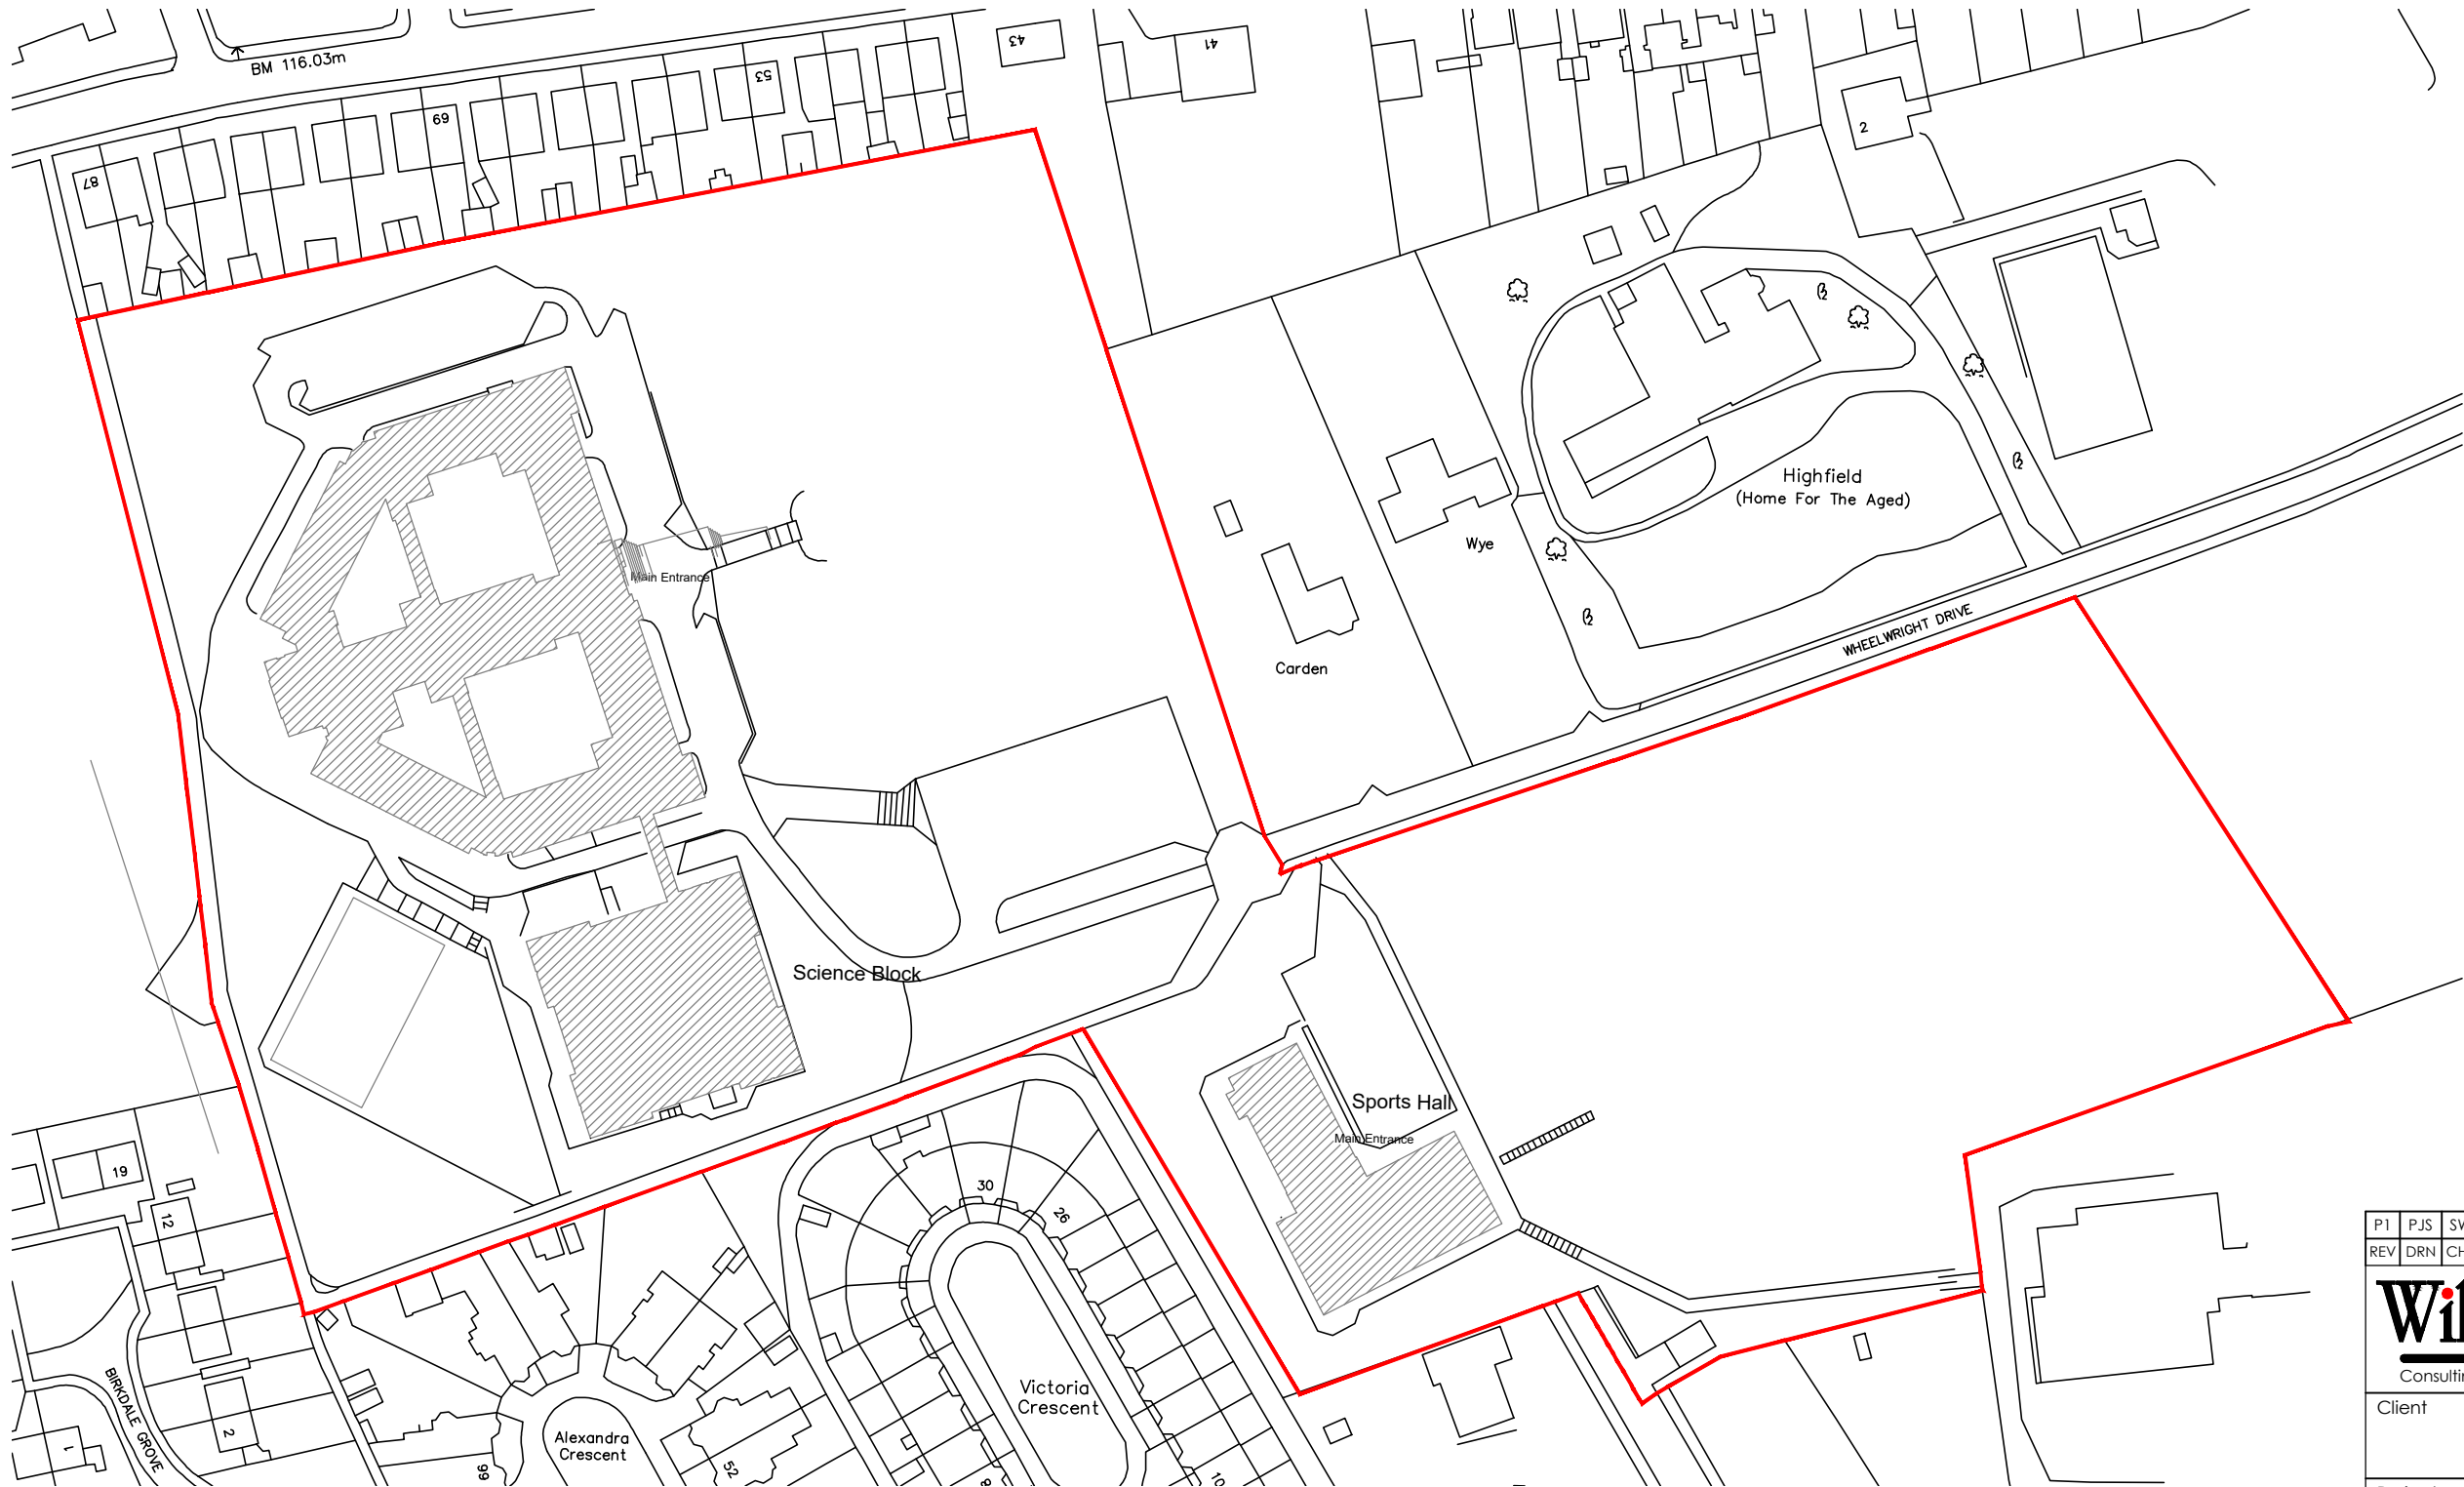


LEGEND

BUILDINGS TO BE DEMOLISHED ARE DENOTED THUS:

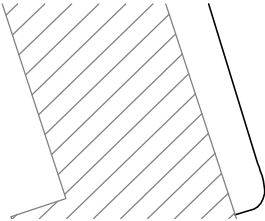

THE SITE OWNERSHIP BOUNDARIES ARE DENOTED THUS:

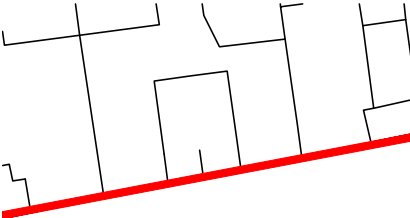

PLEASE NOTE THE OWNERSHIP BOUNDARY HAS BEEN INTERPOLATED FROM KIRKLEES COUNCIL RECORDS USING RECENT TOPOGRAPHICAL INFORMATION

P1	PJS	SW	PJS	22.09.26	FOR PLANNING
REV	DRN	CHK	APP	DATE	DESCRIPTION
Wilde Consulting Civil & Structural Engineers ISO 9001 Brindley Lodge, Adcroft Street, Stockport, Cheshire, SK1 3HS. www.wildecivil.co.uk Tel : 0161-474-7479 Fax : 0161-474-7492					
Client					
KIRKLEES COUNCIL					
Project					
DEMOLITION OF THE FORMER BIRKDALE HIGH SCHOOL					
Title					
SITE LOCATION PLAN					
Scale 1:1250	Drawn PJS	Date 22.09.26	Chkd SW	Approved PJS	
Drawing No. 722062-WCL-SGN-XX-DR-S-106				Revision P1	
Status FOR INFORMATION					Sheet Size A3