


HANDRAILS (NO INFILL)

SPECIFICATION:-

Handrail: 42.4mm CHS
Brackets: Fixed to brickwork
Galvanised & PPC Black RAL 9005

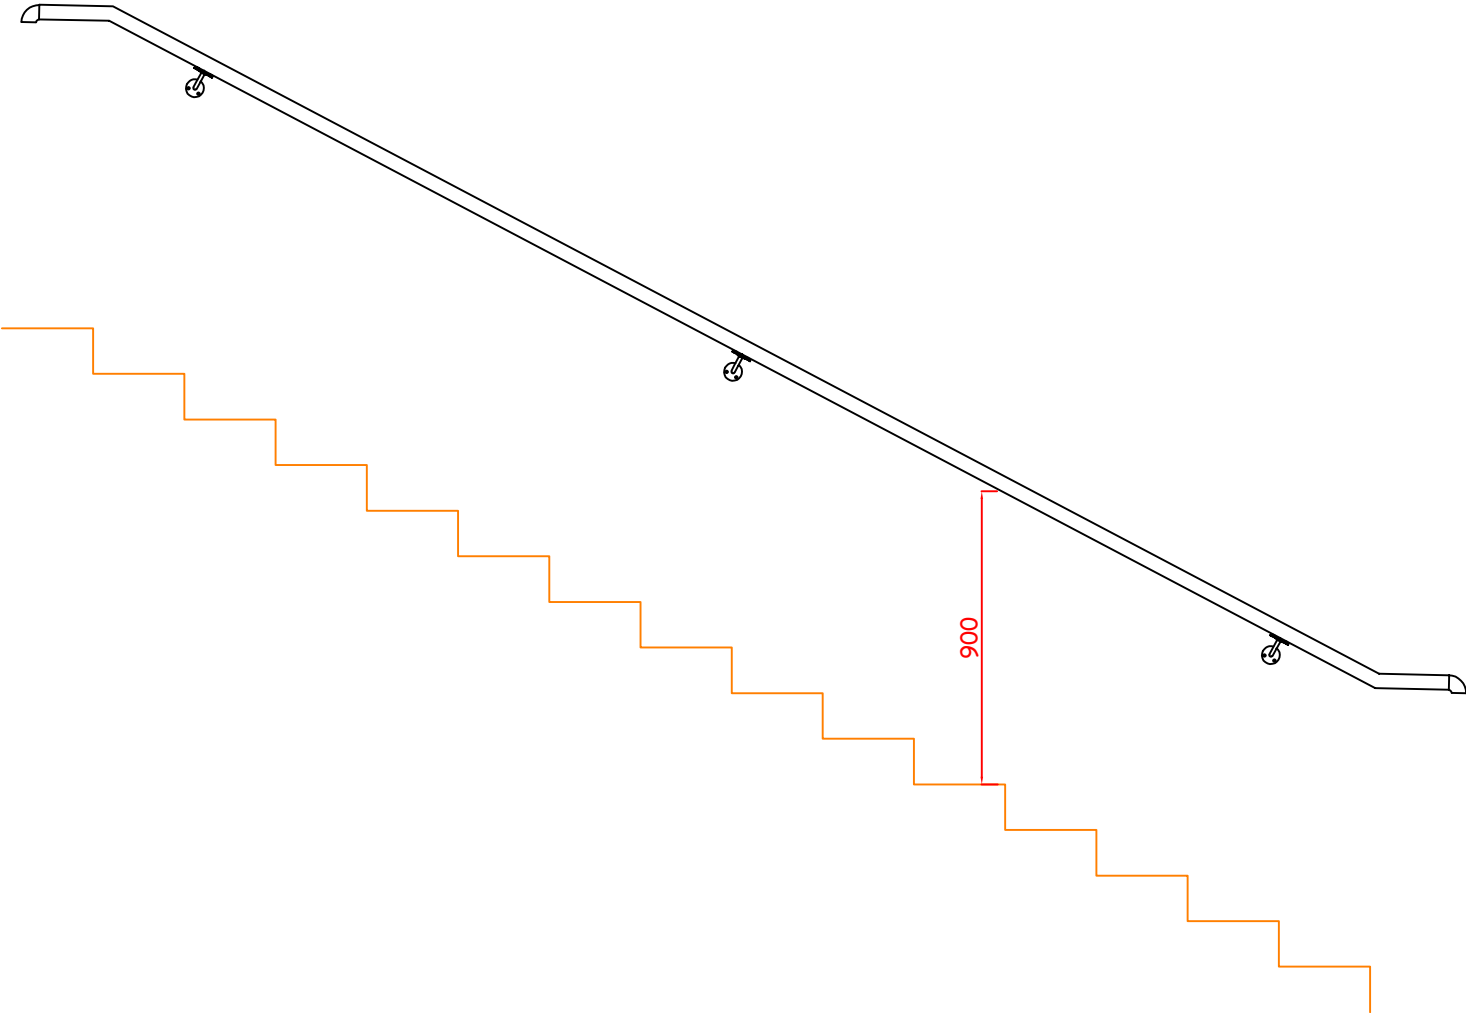

Comments

--	--	--	--

Revision	Description	Name	Date
----------	-------------	------	------

Project Name/Address:



Status Code: Revision Status:

Drawing Description:

Drawing Title:

Scale: NTS	Date:
Drawn By: RA	Drawing No:
	Rev: