


1.5m HIGH TIMBER FEATHER EDGE (CONCRETE UNIVERSAL POSTS)

SPECIFICATION:

Concrete posts: 100x90x2160mm set in concrete foundations at 2.00m c/c
Rails: 3nr 100x38mm bolted to posts using 1nr M8x150 BZP bolt per joint
Feather edge: ex125x22 nailed to rails at 100mm c/c using 2nr 50x2.8mm E Galv ring nails
Tanalith E green treated sawn softwood

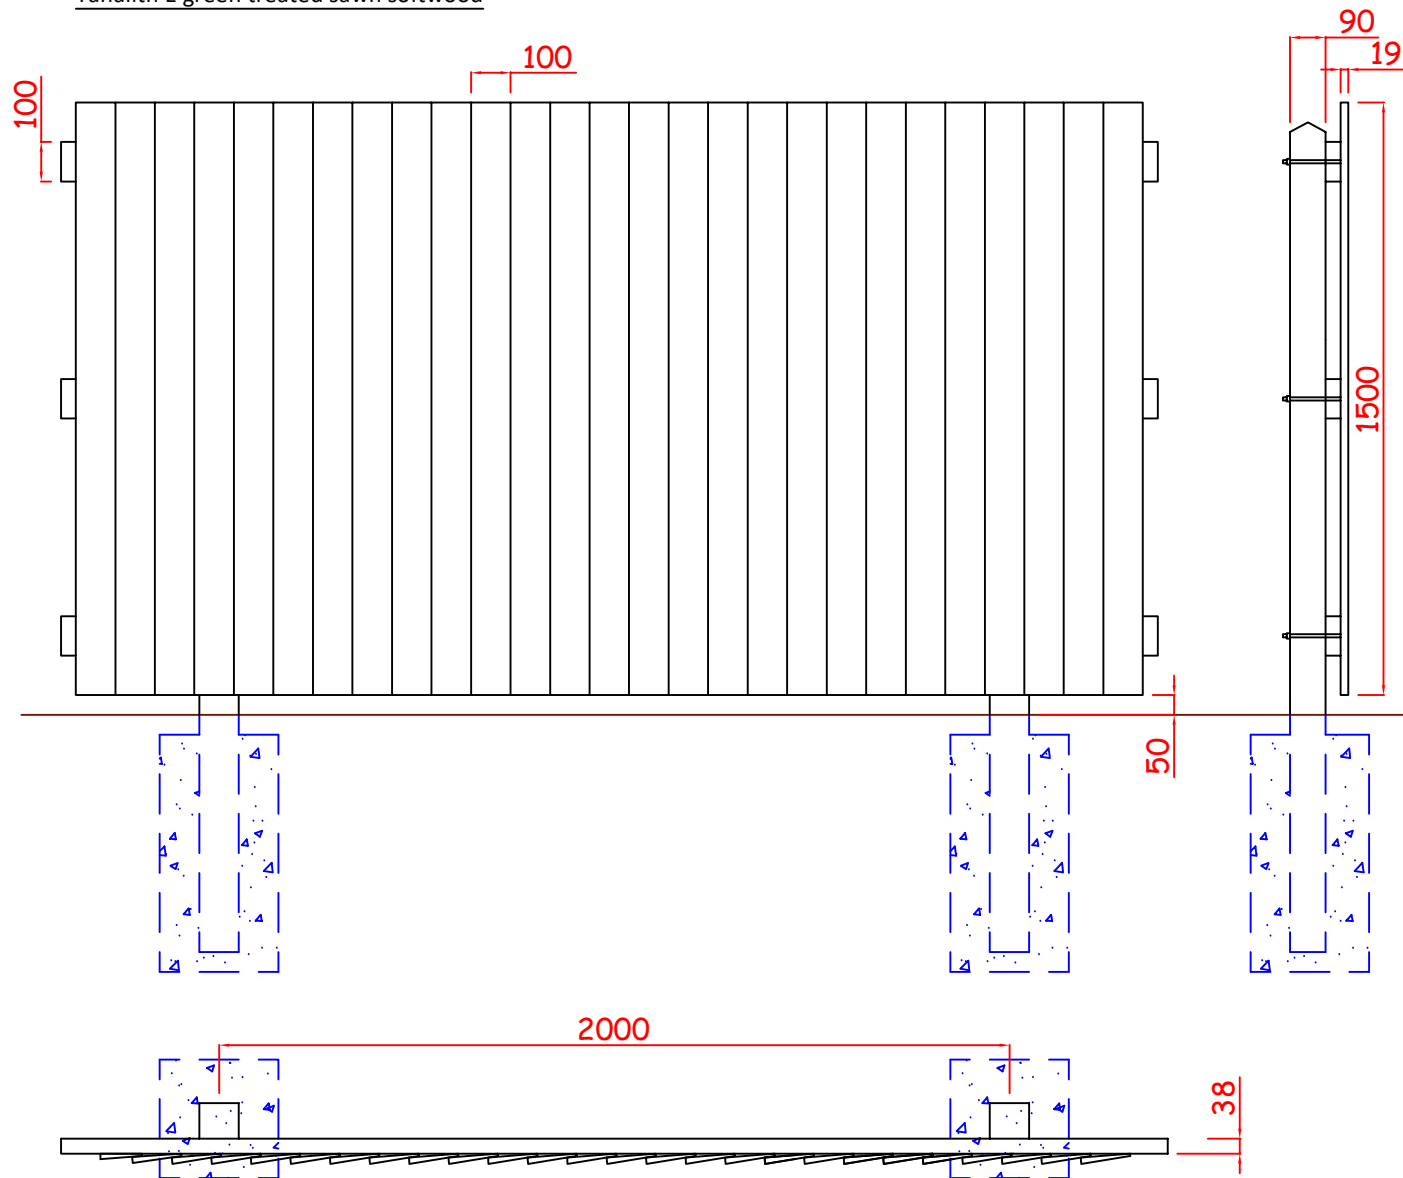

Comments

Revision	Description	Name	Date
Project Name/Address:			