


1.8m HIGH TIMBER FEATHER EDGE (CONCRETE POSTS)

SPECIFICATION

Concrete posts: 100x100x2430mm set in concrete foundations at 2.00m c/c
Rails: 3nr 100x38mm bolted to posts using 1nr M8x150 BZP bolt per joint
Feather edge: ex125x22 nailed to rails at 100mm c/c using 3nr 50x2.8mm E Galv ring nails
Tanalith E green treated sawn softwood

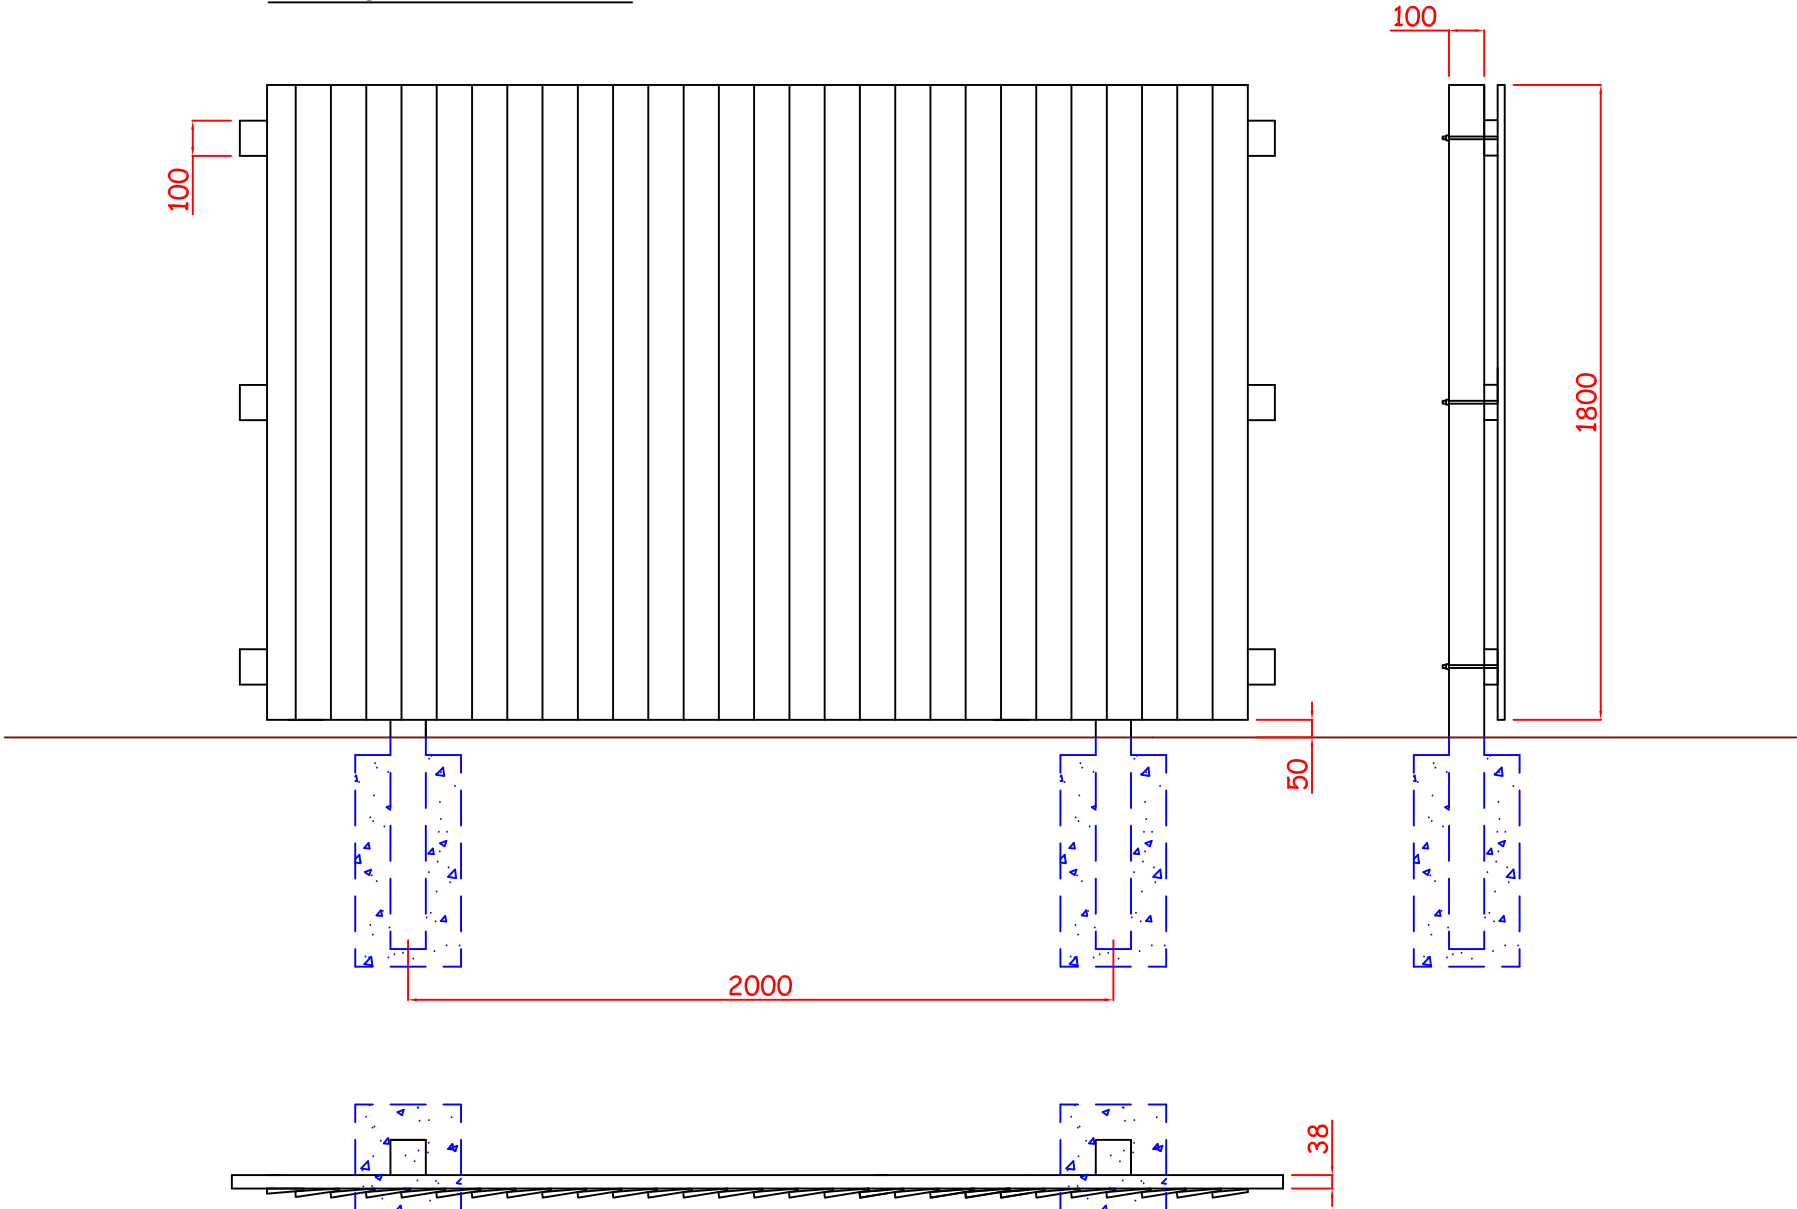

Comments

Revision	Description	Name	Date
----------	-------------	------	------



DAVISON FENCING LIMITED
UNIT 2B
LINK 606 BUSINESS PARK
STAITHGATE LANE
BRADFORD
Tel: 01274 72 72 74
E-mail:
mail@davisonfencing.co.uk

Site:

Drawing Title: 1.8m Timber Featheredge
Concrete posts

Scale:	Date:
Drawn By: DH	Drawing No:
	Rev: