
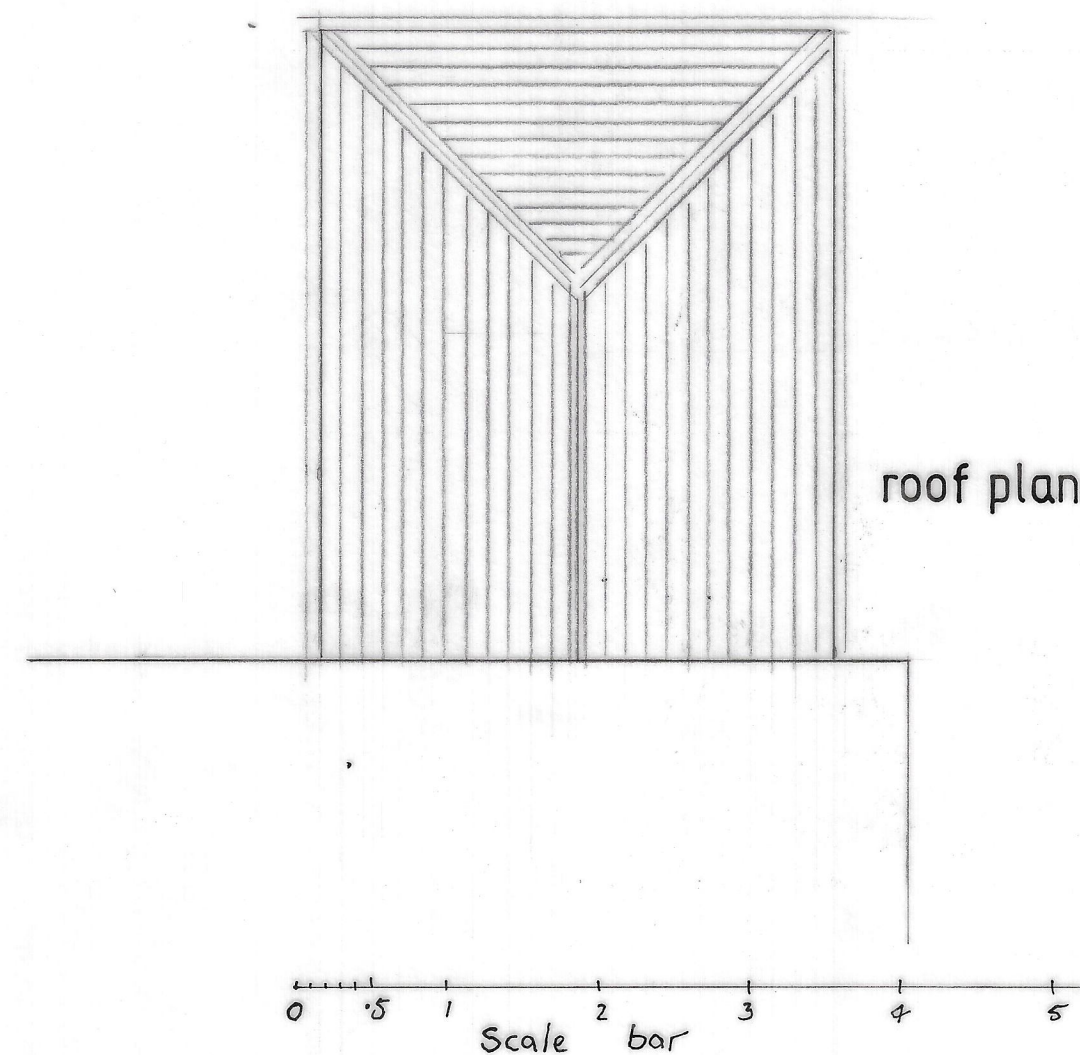
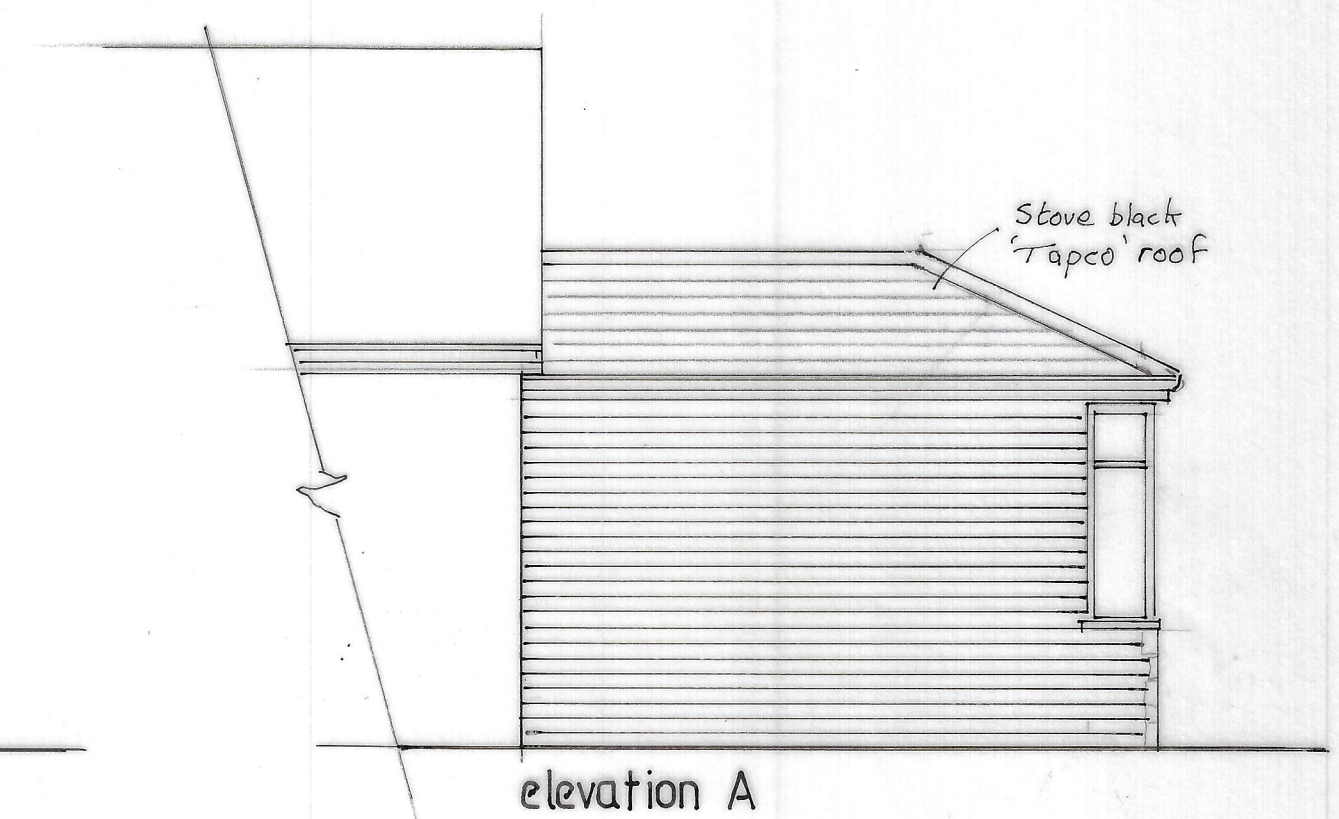
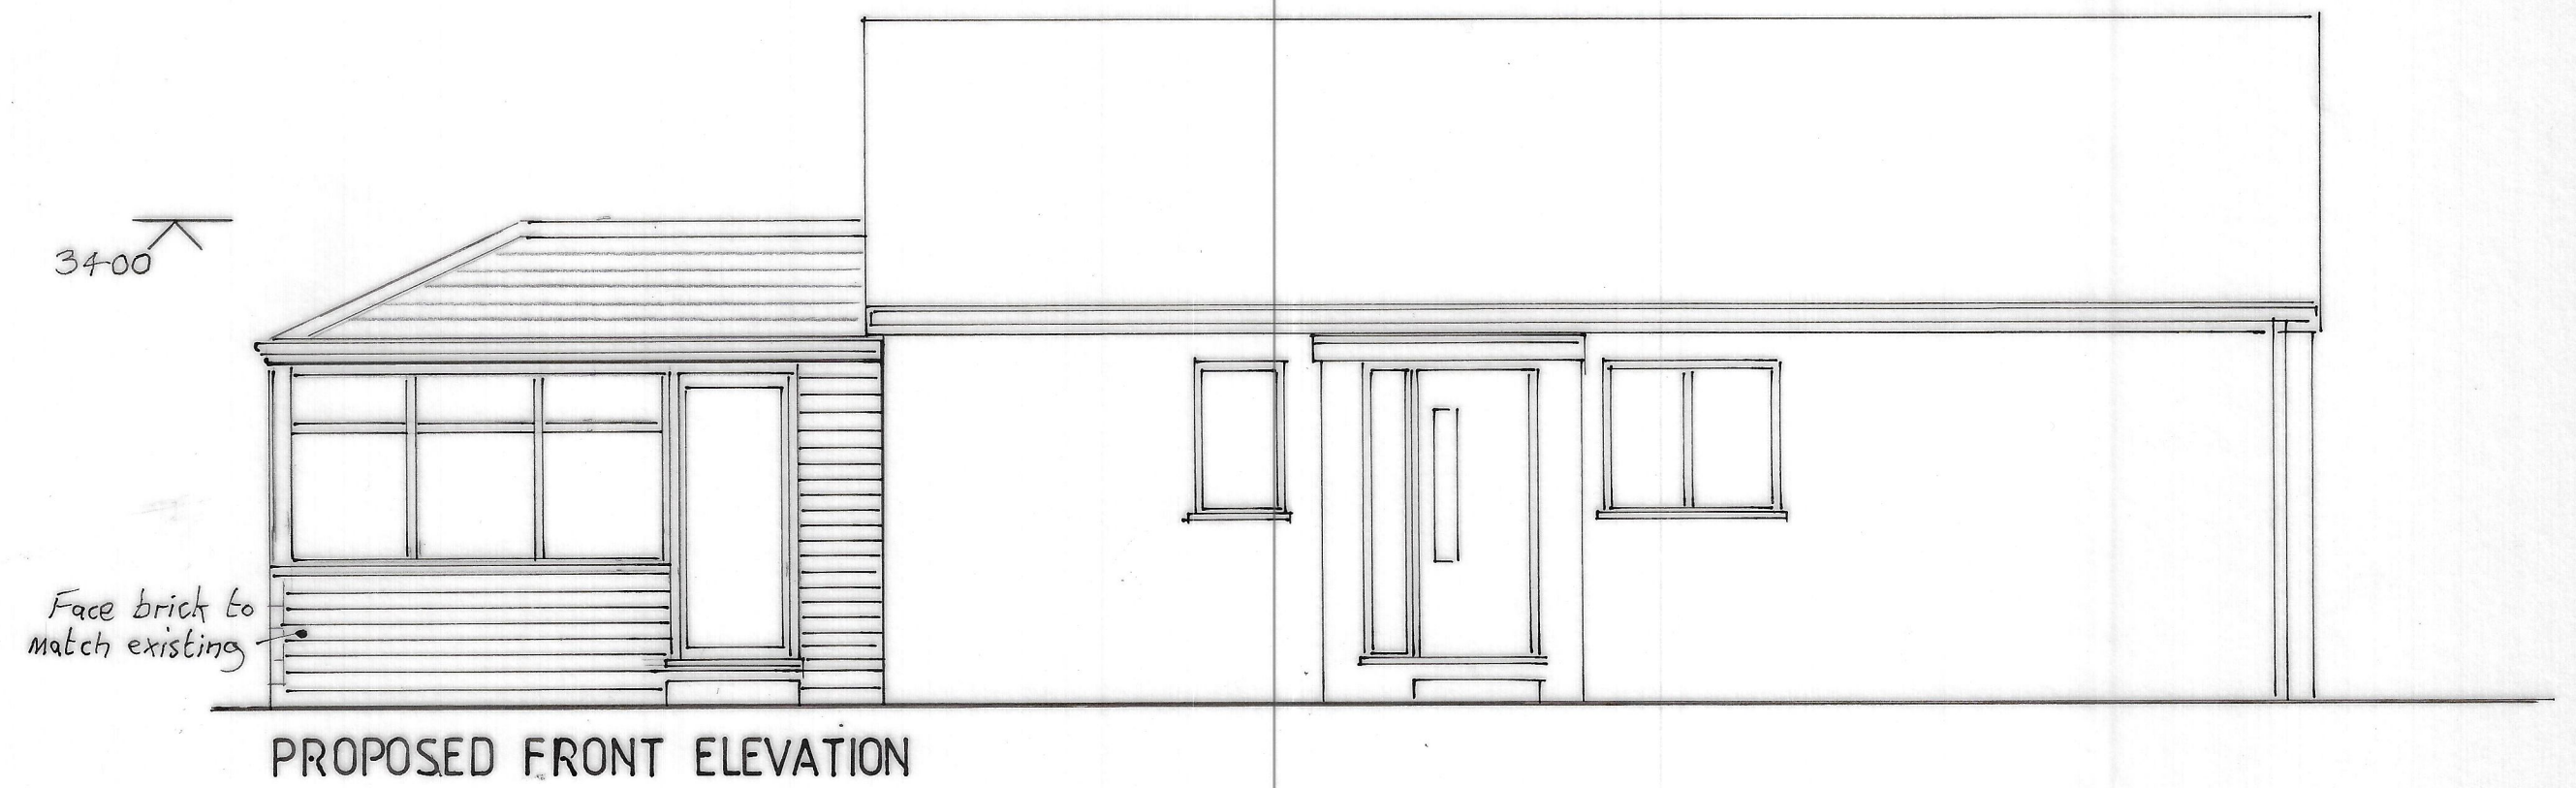


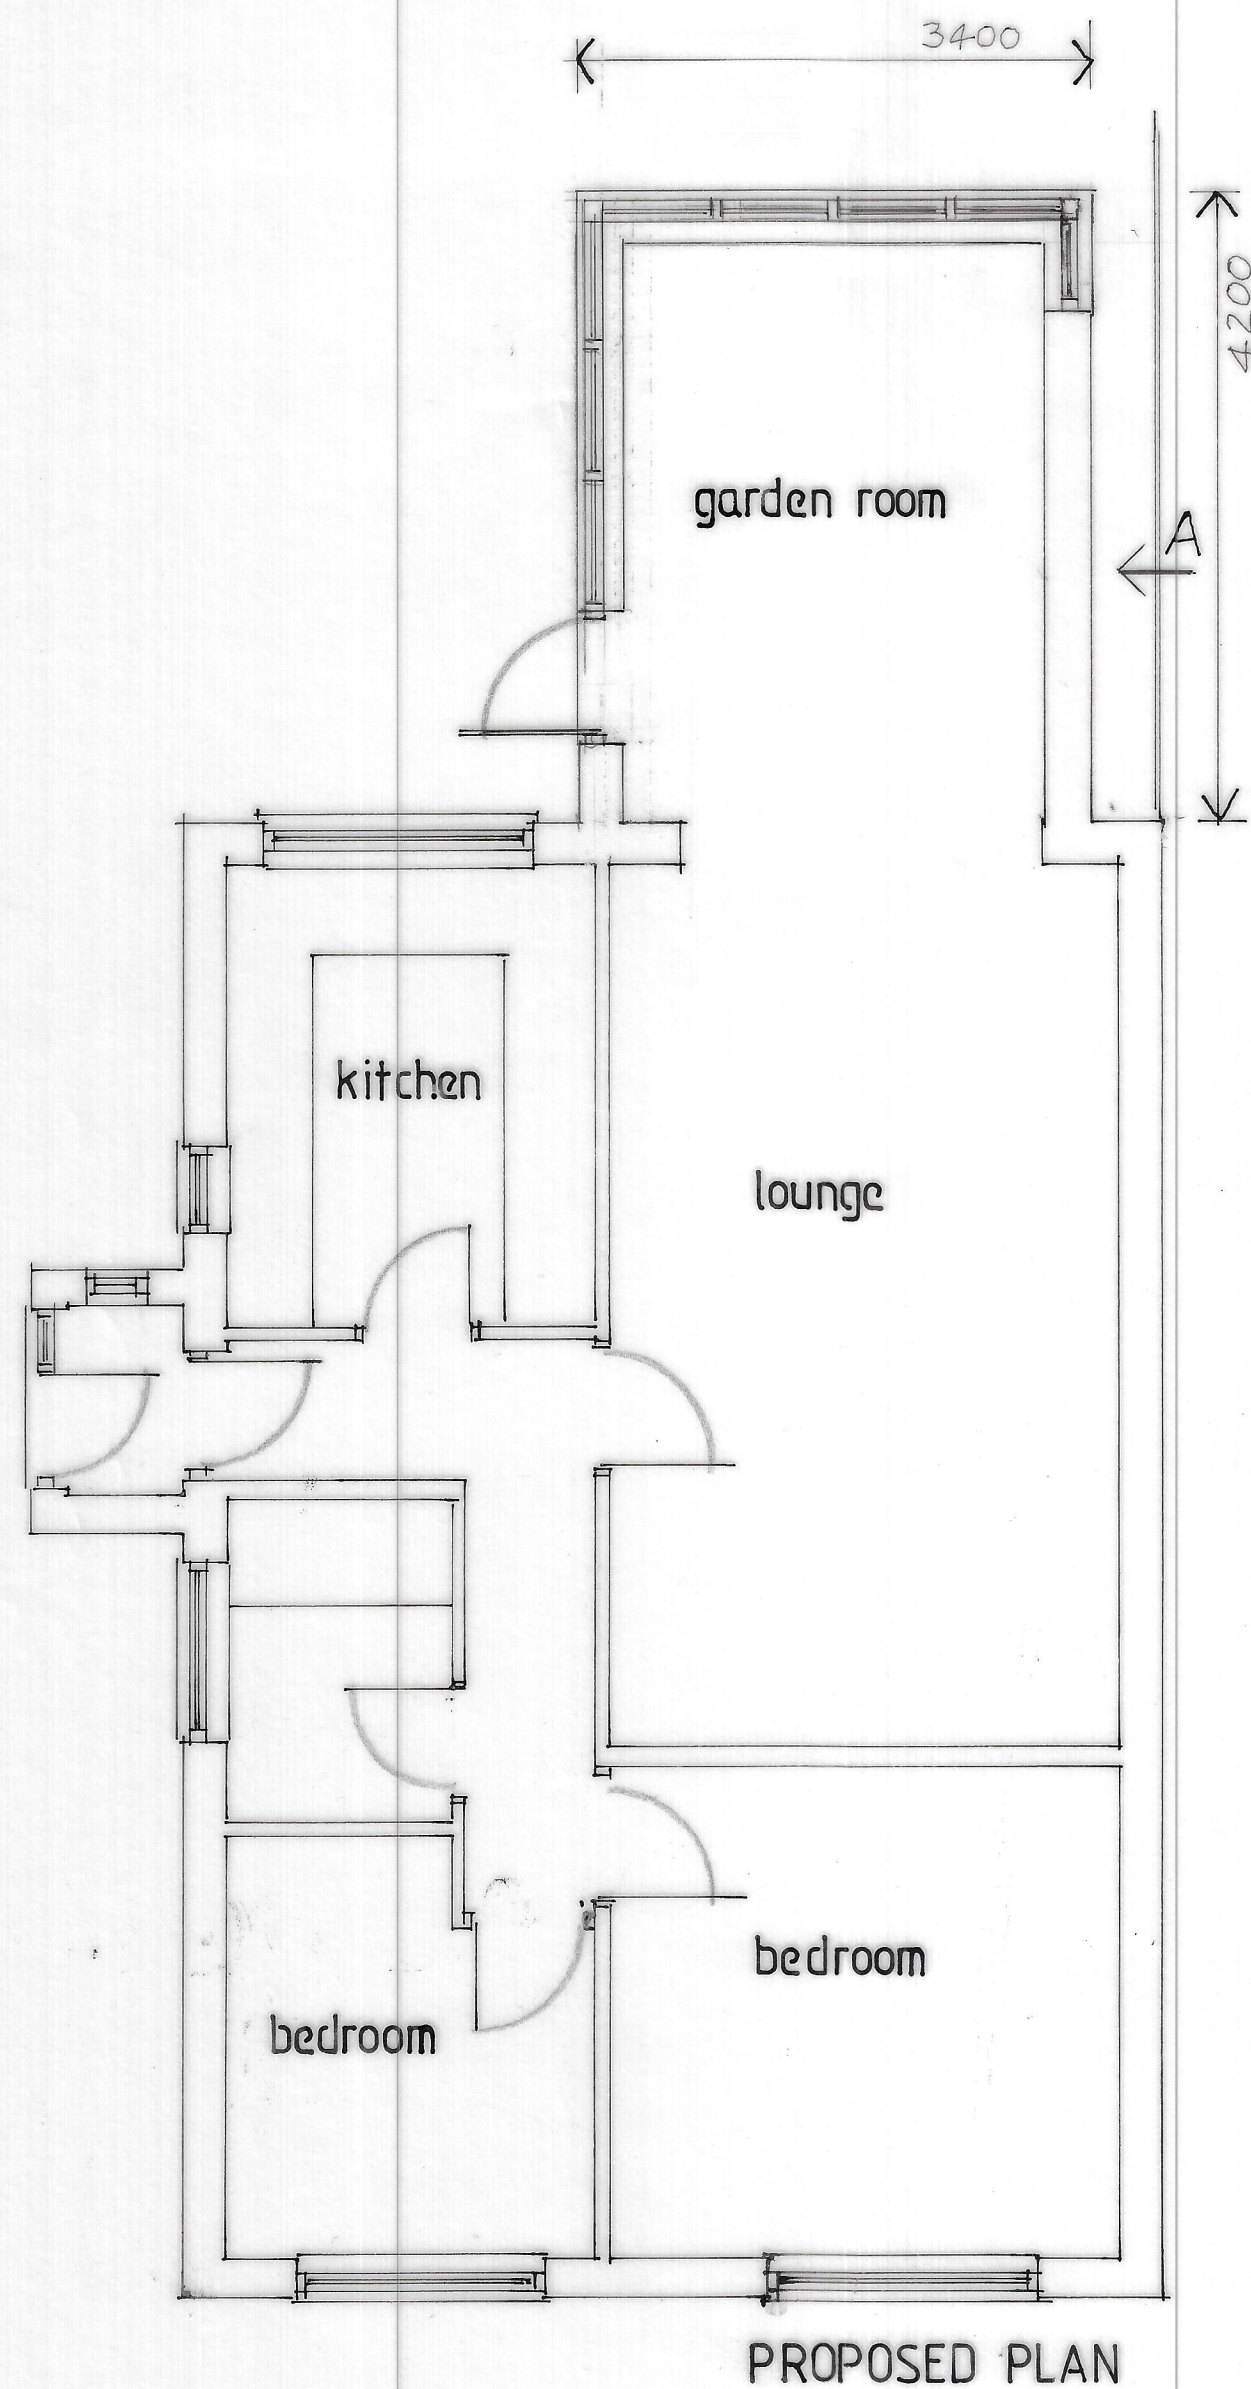

Proposed single storey extension to side for Mr. & Mrs. H. Goddard
22 Mountbatten Gardens, Oakes, Huddersfield

drawn by Artech Design 01772 456592

drawing no. 1R/3176/2

Scale 1:50 (at A2)