




Street Scene Elevation A-A



Street Scene Elevation B-B



Street Scene Elevation C-C

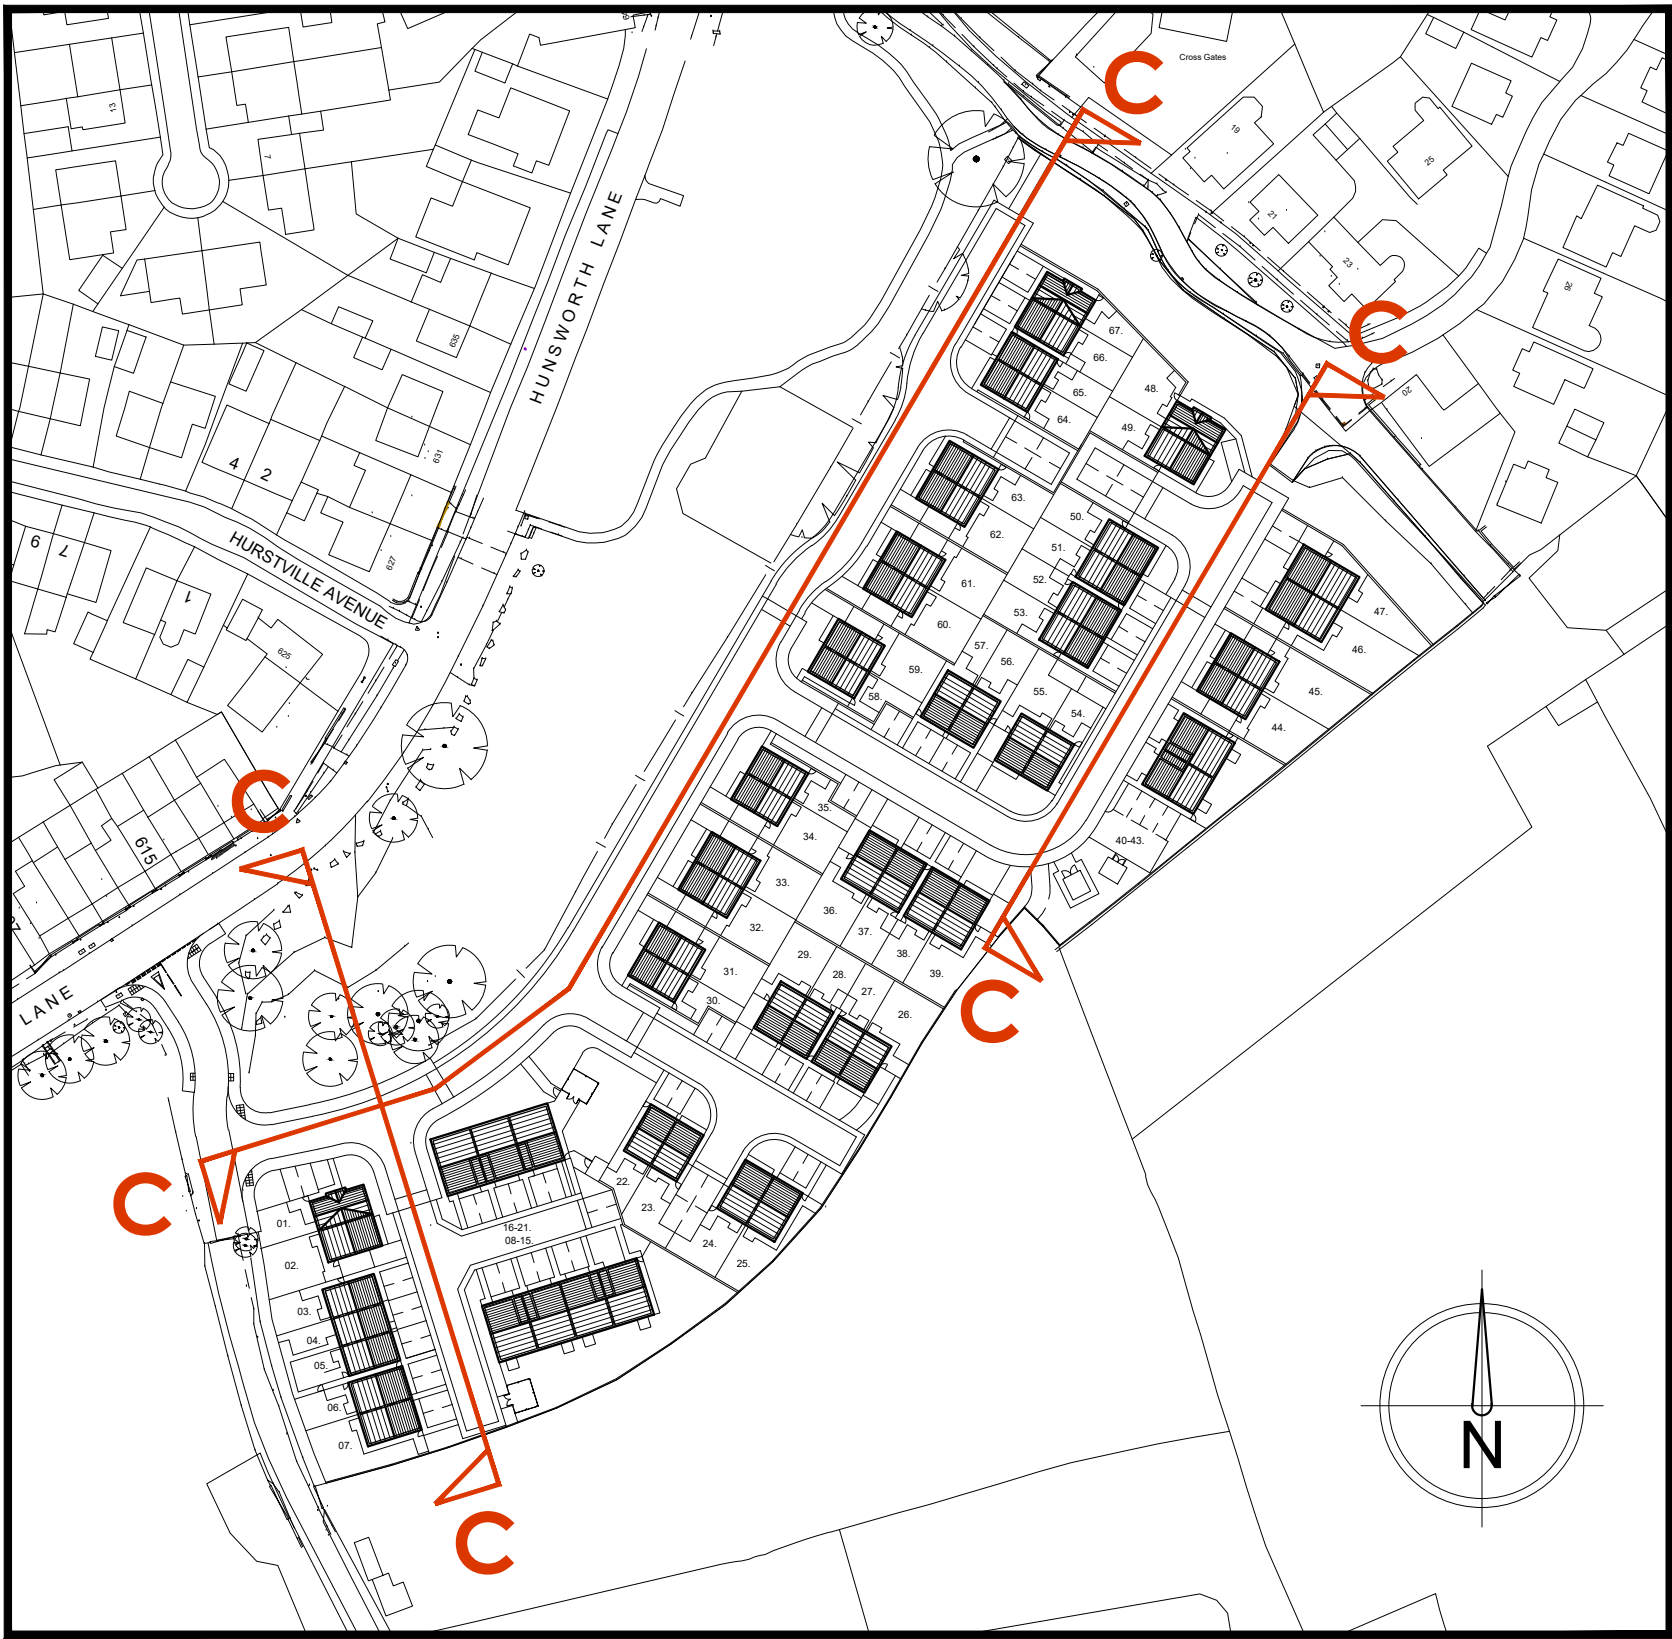

Street Scene Location Plan (1:1250)

REV	DATE	BY	CHKD	DESCRIPTION
01				STREET SCENE ELEVATIONS
 Breck Homes 20 Longthorpe Road Barnby Bridge Doncaster DN16 6AW Tel: 01773 837111 www.breckhomes.co.uk PROJECT: HUNSWORTH LANE, EAST BIERLEY				
DATE	SCALE	DATE	SCALE	REV
SEPT.26	1:200 (8 A1)		1:200 (8 A1)	