

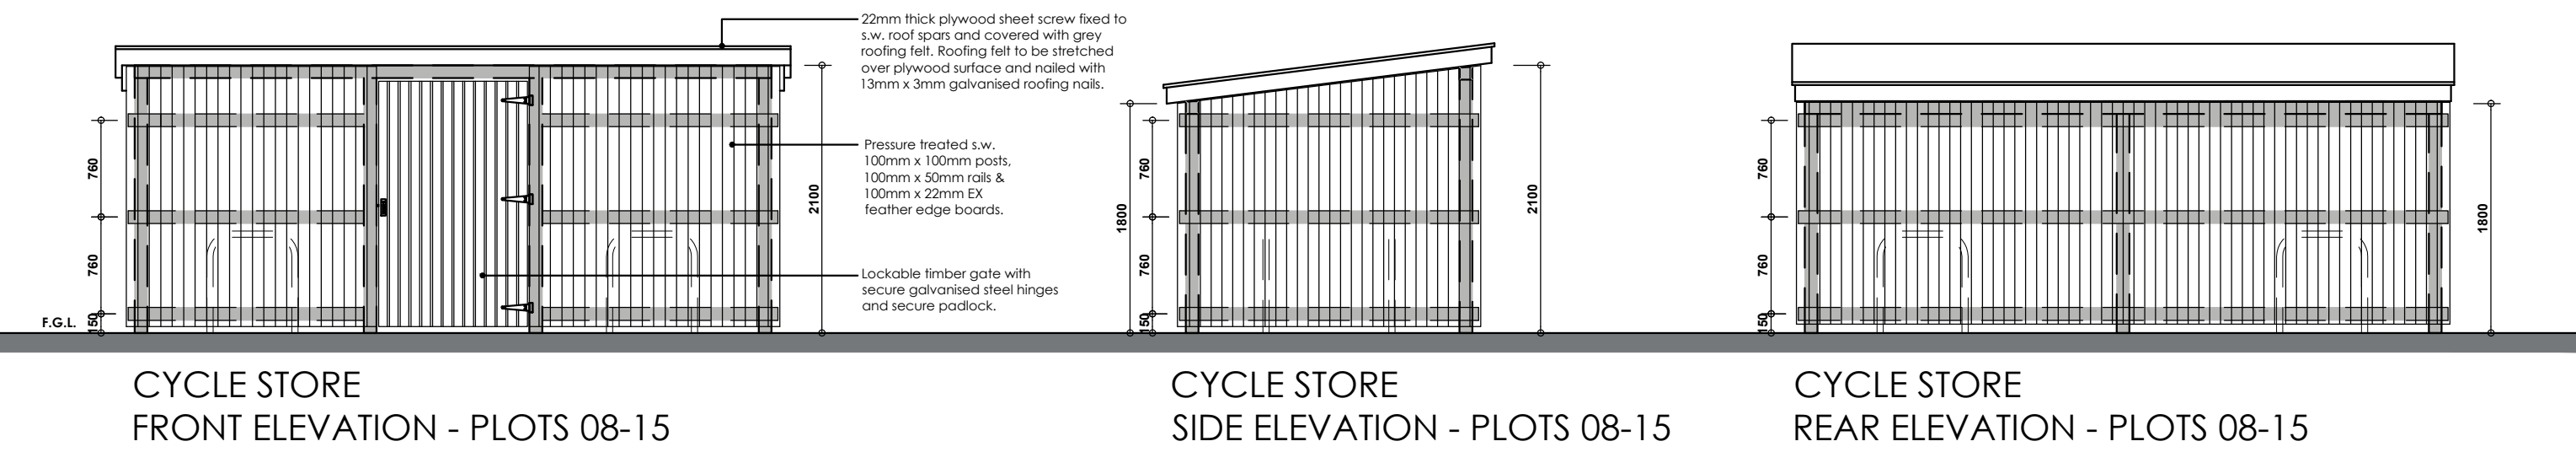


CYCLE STORES

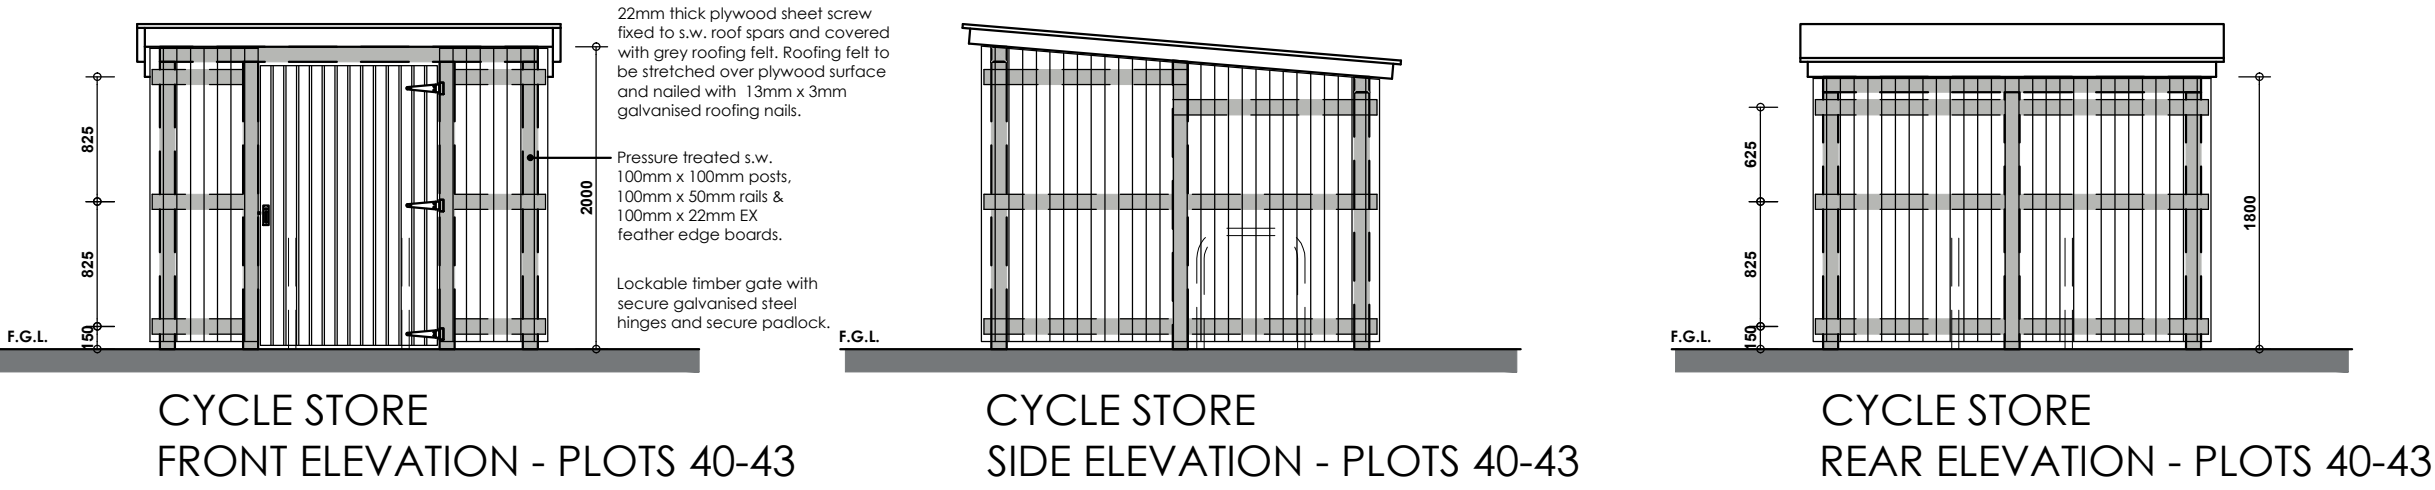

BIN STORES

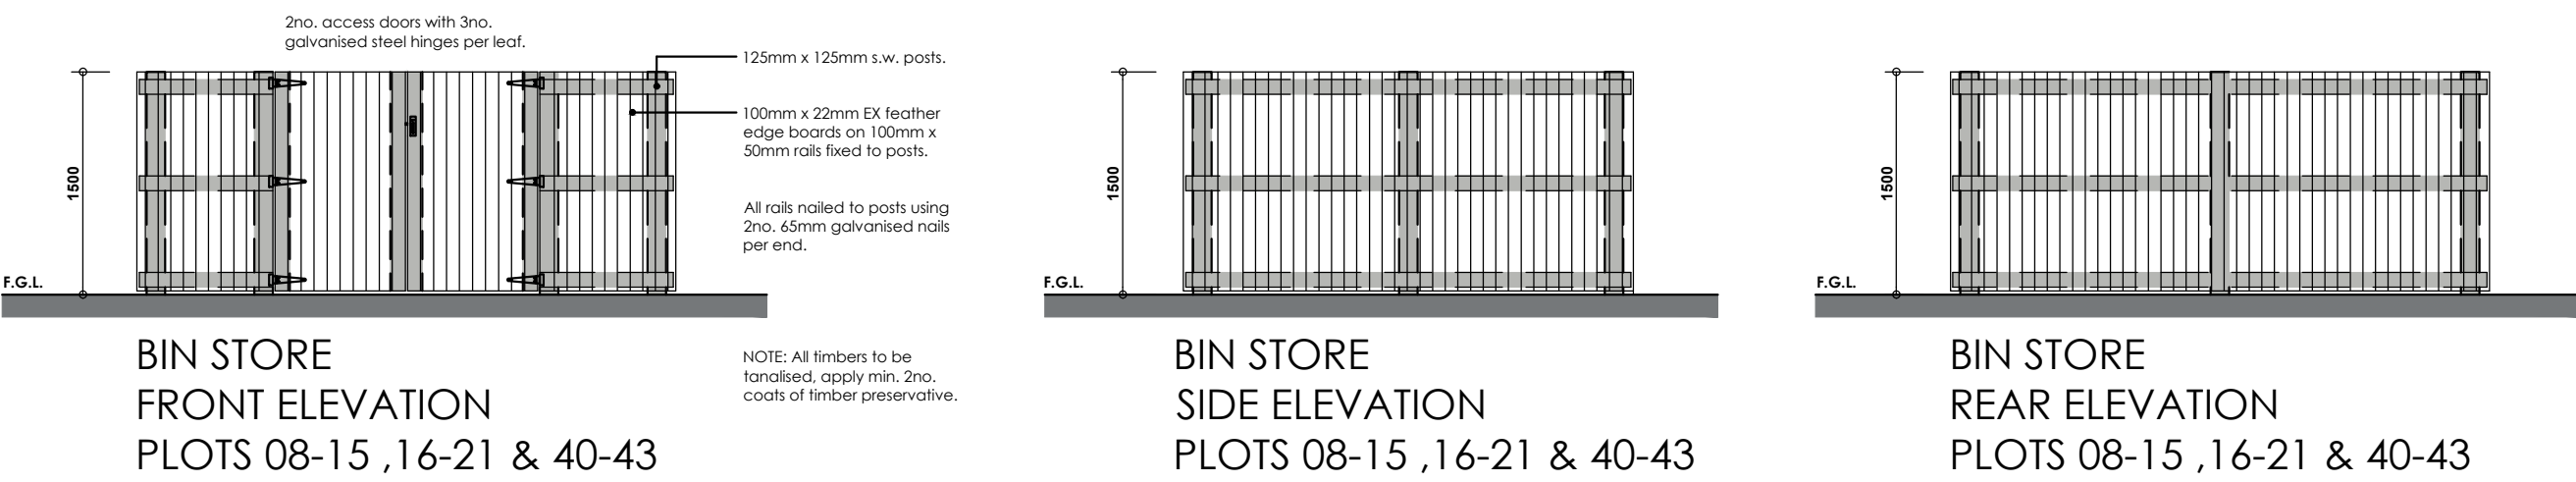

REV	DATE	DRAWN	DESCRIPTION
TITLE:			
MAISONETTE BIKE & BIN STORES			
PROJECT:			
HUNSWORTH LANE, EAST BIERLEY			
DATE:	SCALE:	JOB REF:	DRAWING NUMBER:
SEPT.26	1:50 @ A1	-	P18 Hunsworth Lane / Maisonette Bike & Bin Stores
REV:			-