
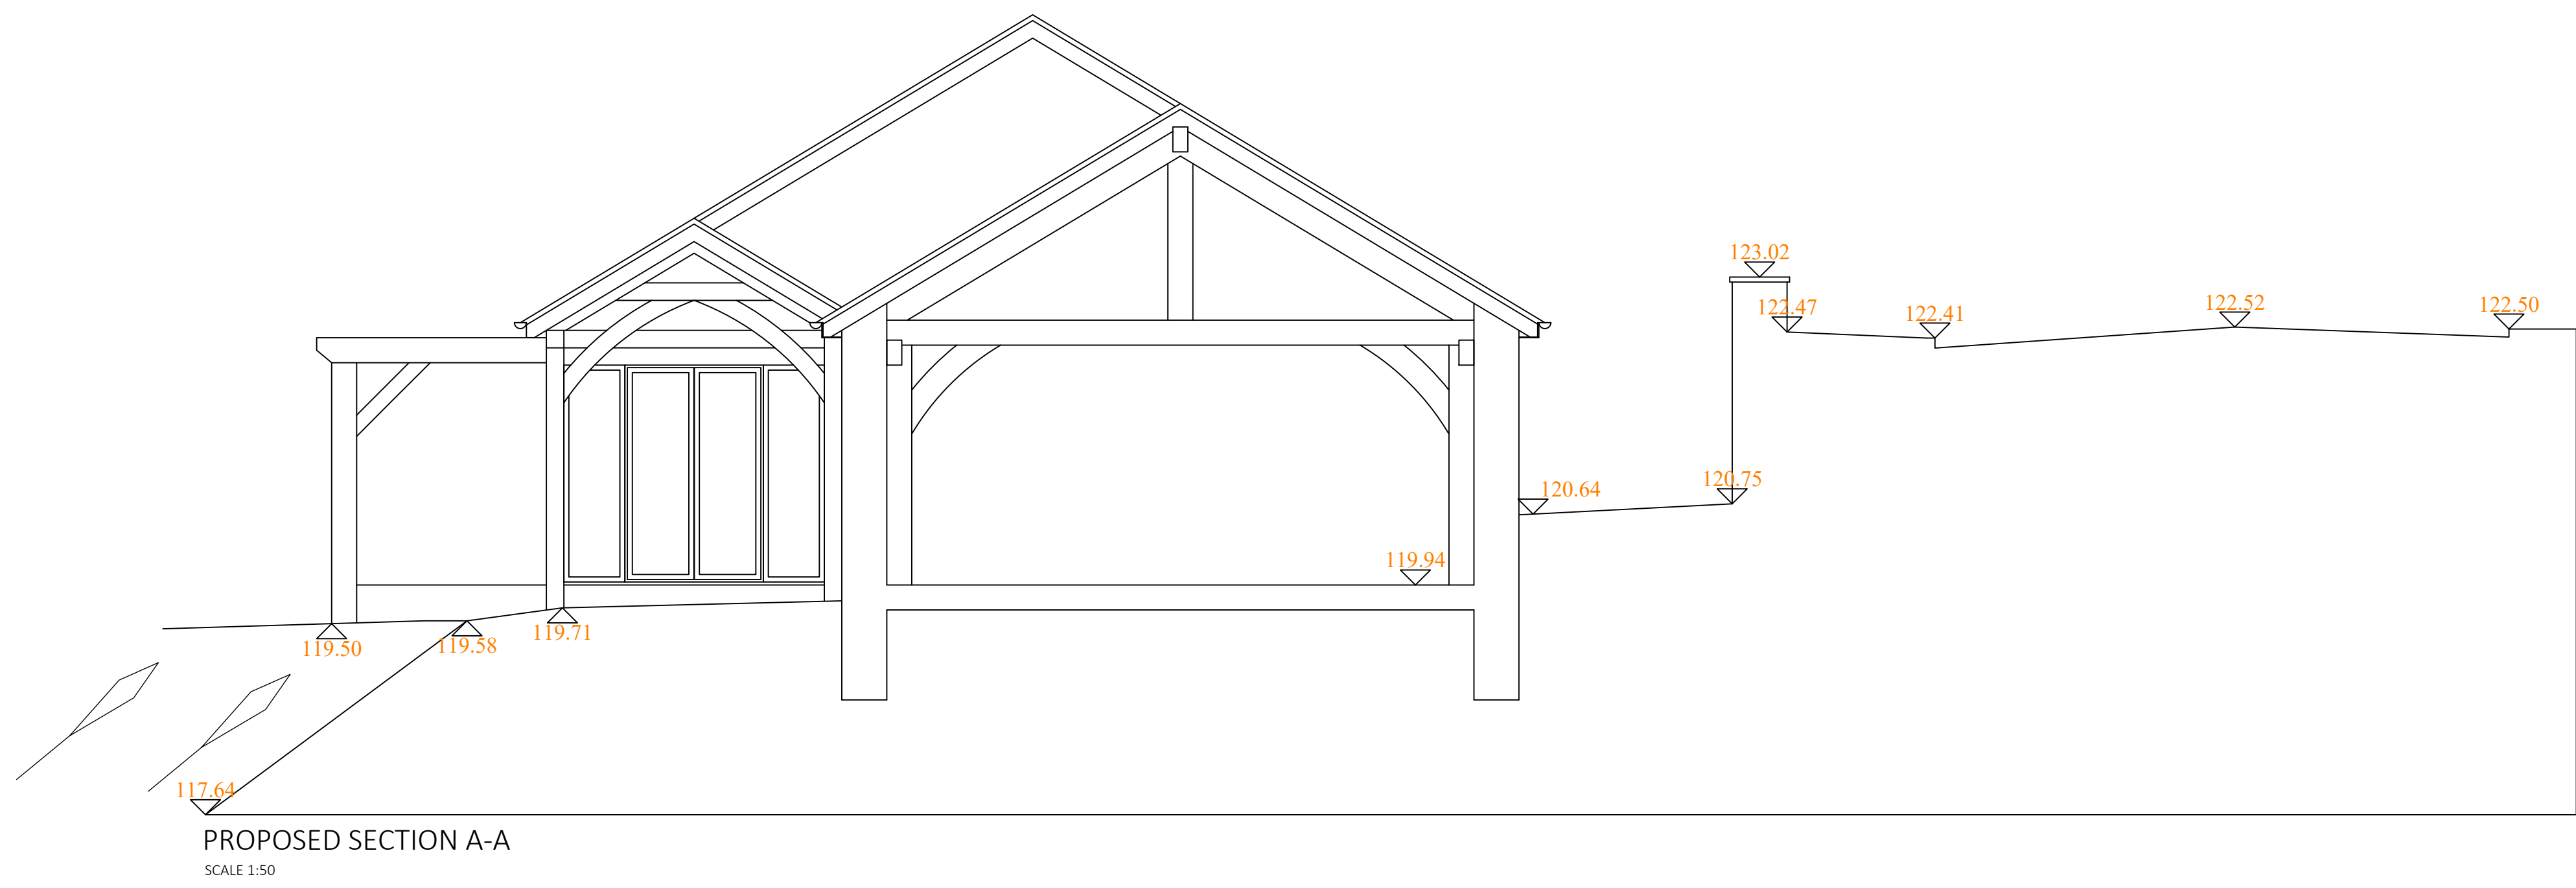
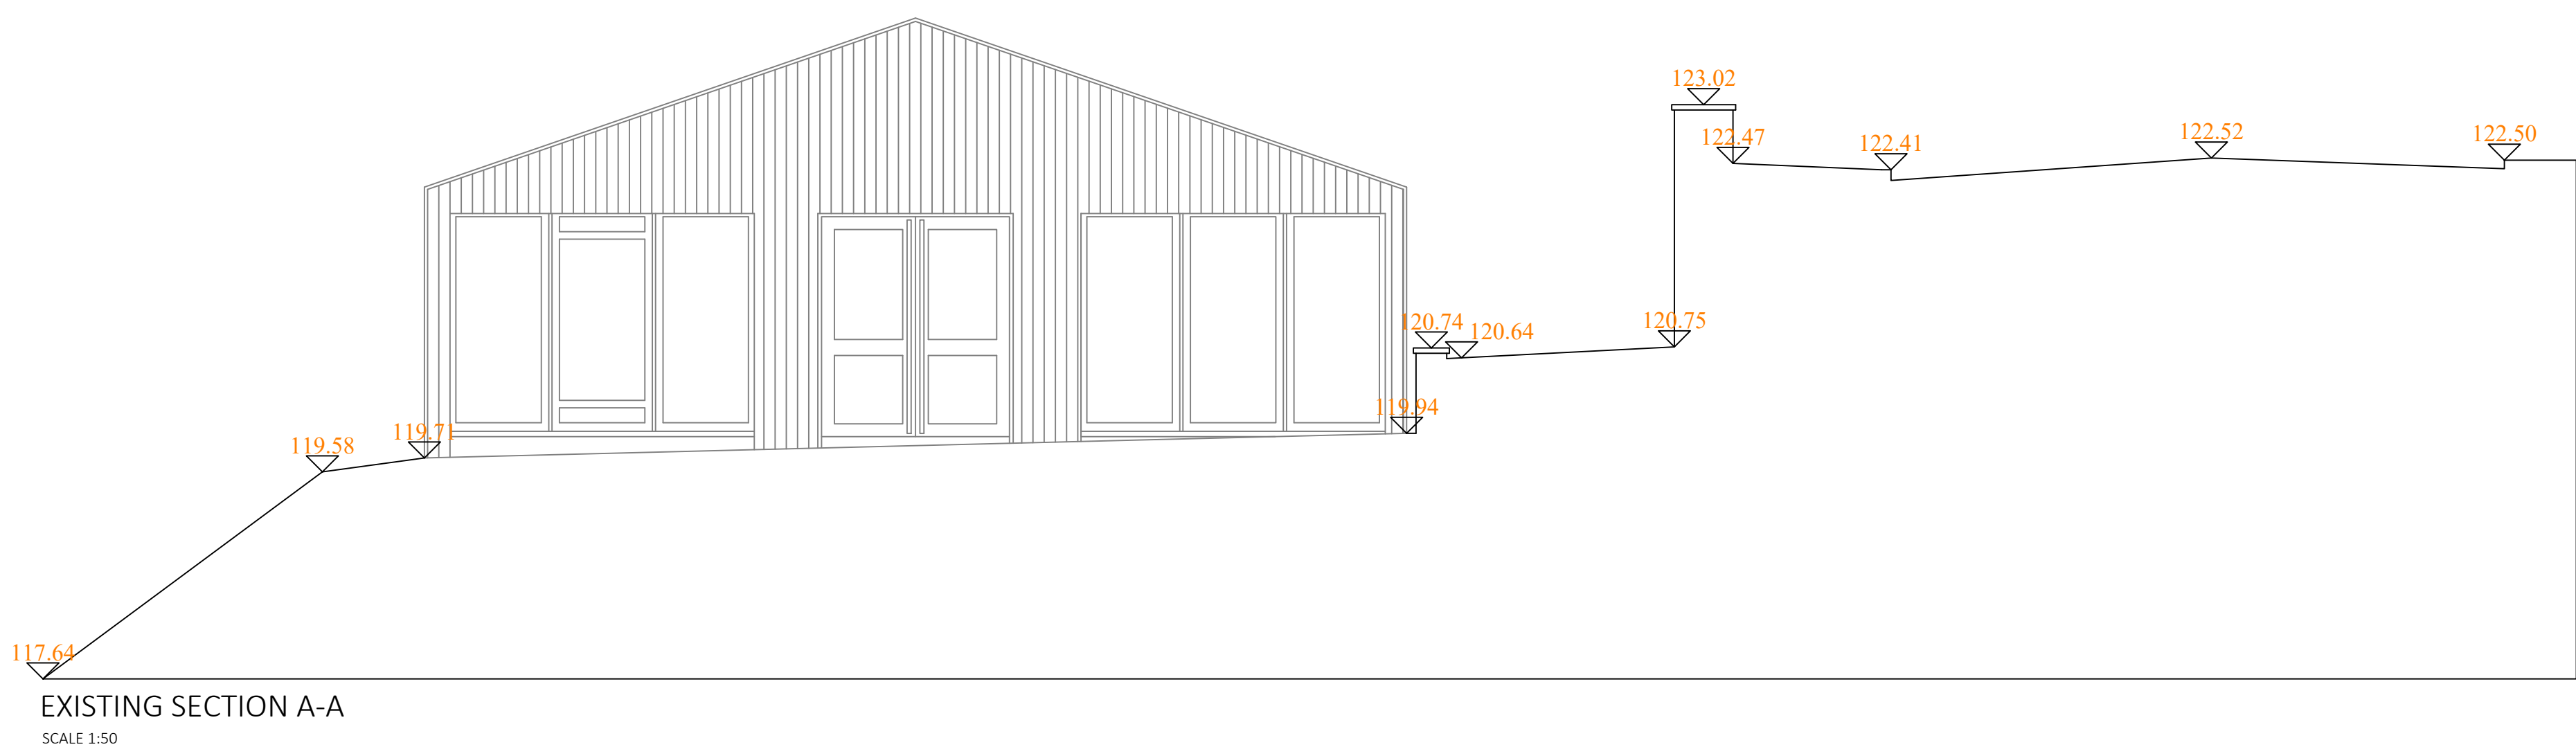


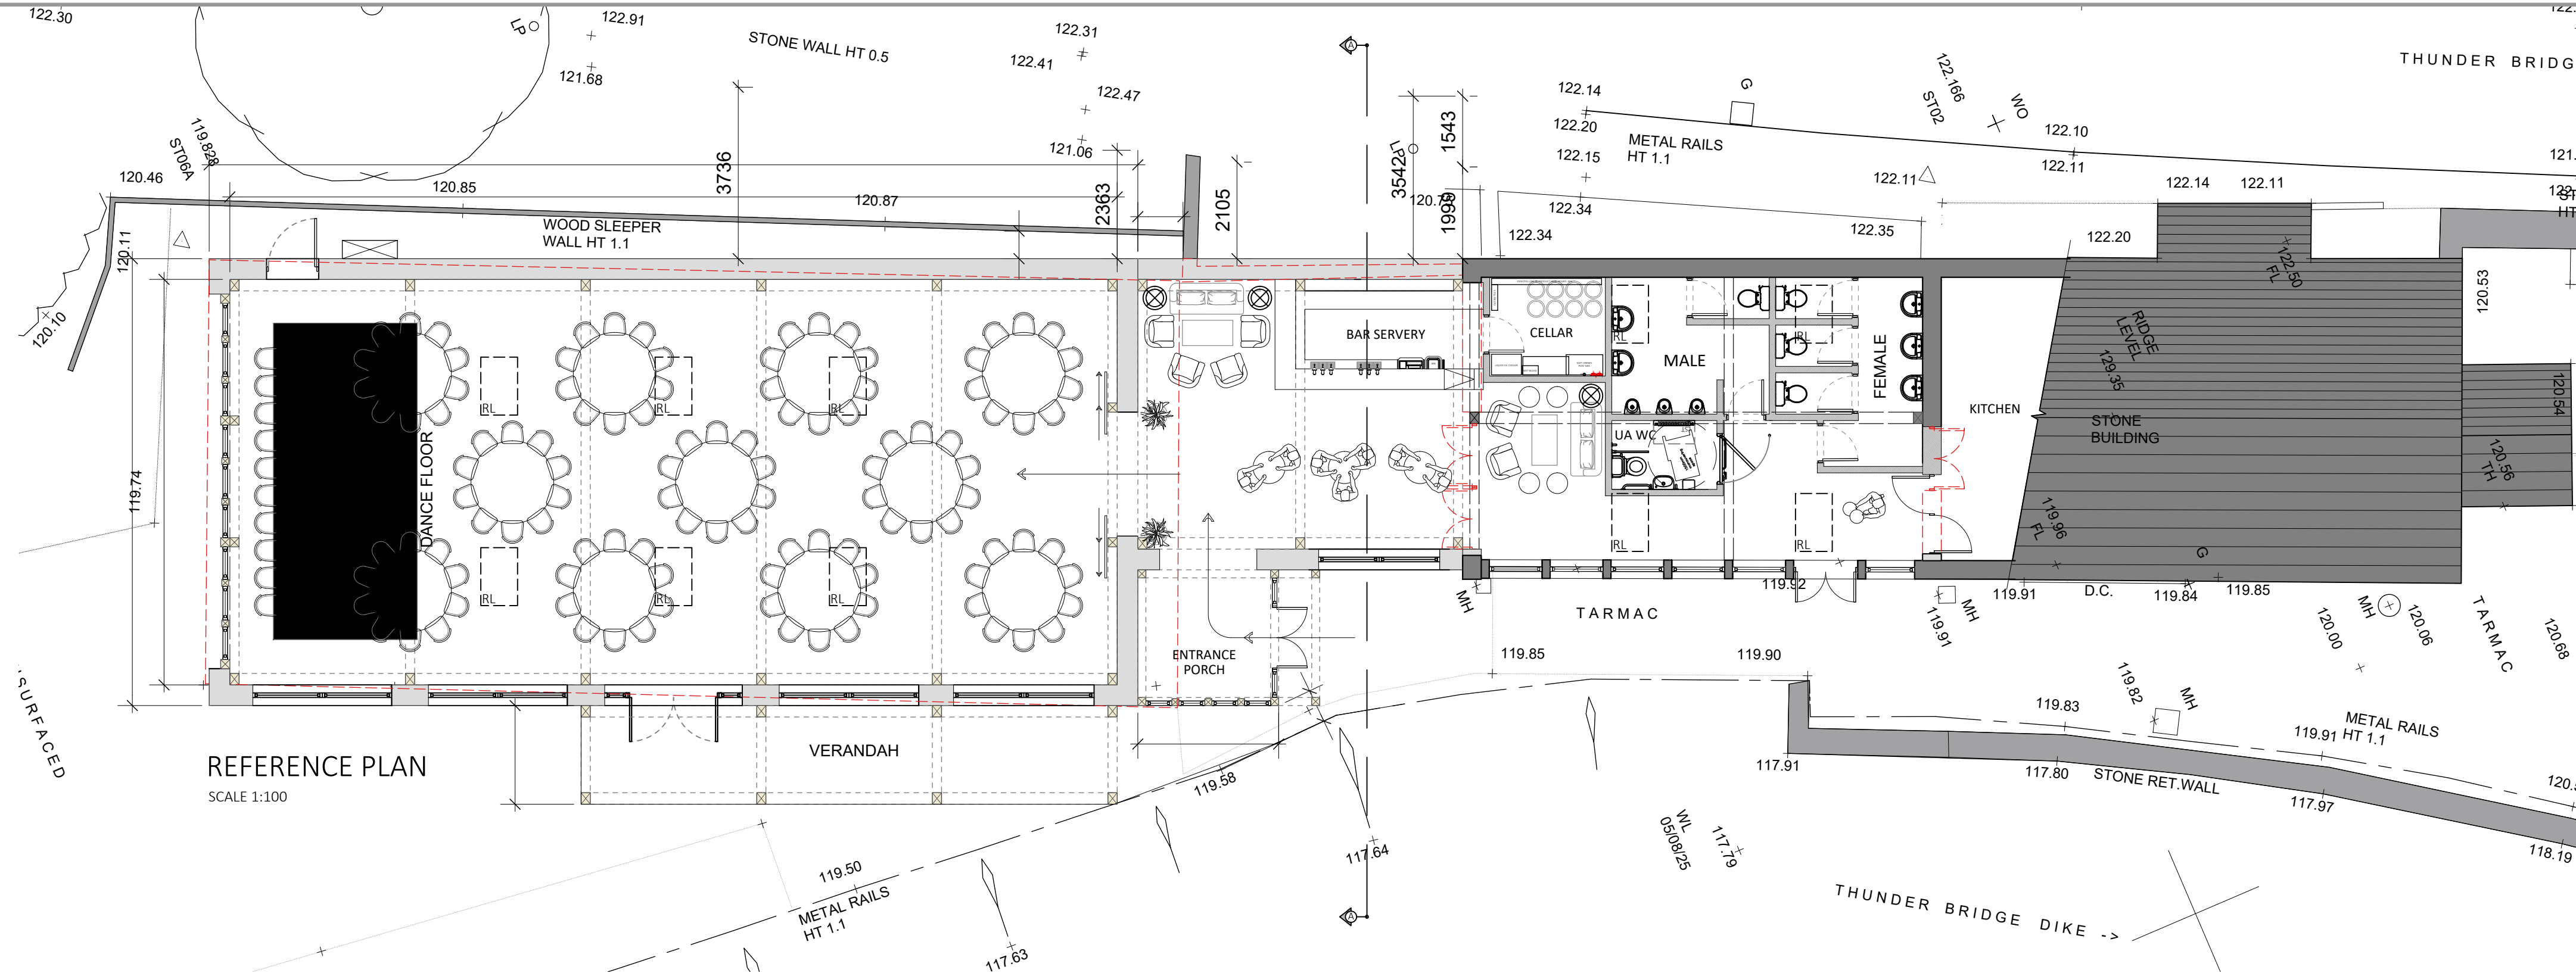

REV	DATE	ISSUE	NOTES	IB
/	XX/XX/XXXX		XXXXXXXXXXXX	XX

© FREDERIC ROBINSON LTD
DO NOT SCALE THIS DRAWING.
ALL DIMENSIONS TO BE CHECKED AND VERIFIED ON SITE.
THIS DRAWING IS TO BE READ IN CONJUNCTION WITH ALL OTHER RELEVANT DRAWINGS AND SPECIFICATIONS.
ANY DISCREPANCIES IN THE DRAWINGS ARE TO BE REPORTED IMMEDIATELY TO THE PROPERTY DEPARTMENT AT FREDERIC ROBINSON LIMITED.
THIS DRAWING IS NOT TO BE USED FOR CONSTRUCTION OR SALES PURPOSES UNLESS EXPRESSLY MARKED AS SUCH.

IMPORTANT NOTE REGARDING ASBESTOS
THIS BUILDING MAY CONTAIN ASBESTOS. A COPY OF THE INTRUSIVE ASBESTOS SURVEY FOR THIS BUILDING HAS BEEN MADE AVAILABLE TO ALL CONTRACTORS. SHOULD COPIES BE REQUIRED PLEASE CONTACT THE PROPERTY DEPARTMENT USING THE DETAILS OPPOSITE.

FREDERIC ROBINSON LIMITED
PROPERTY DEPARTMENT
UNICORN BREWERY
STOCKPORT CHESHIRE
SK1 1JJ
Tel: +44 (0)161 480 6571
Fax: +44 (0)161 476 6011
Email: info@frederic-robinson.co.uk

PROJECT TITLE: WOODMAN INN, THUNDER BRIDGE				
DRAWING TITLE: EXISTING AND PROPOSED SITE SECTION				
ARCHVY NO:	ARCINV1025	DATE:	FEB 2026	SCALE: AS PER @A1
DRAWN BY:	ANH	DWG NO:	201	REVISION: