




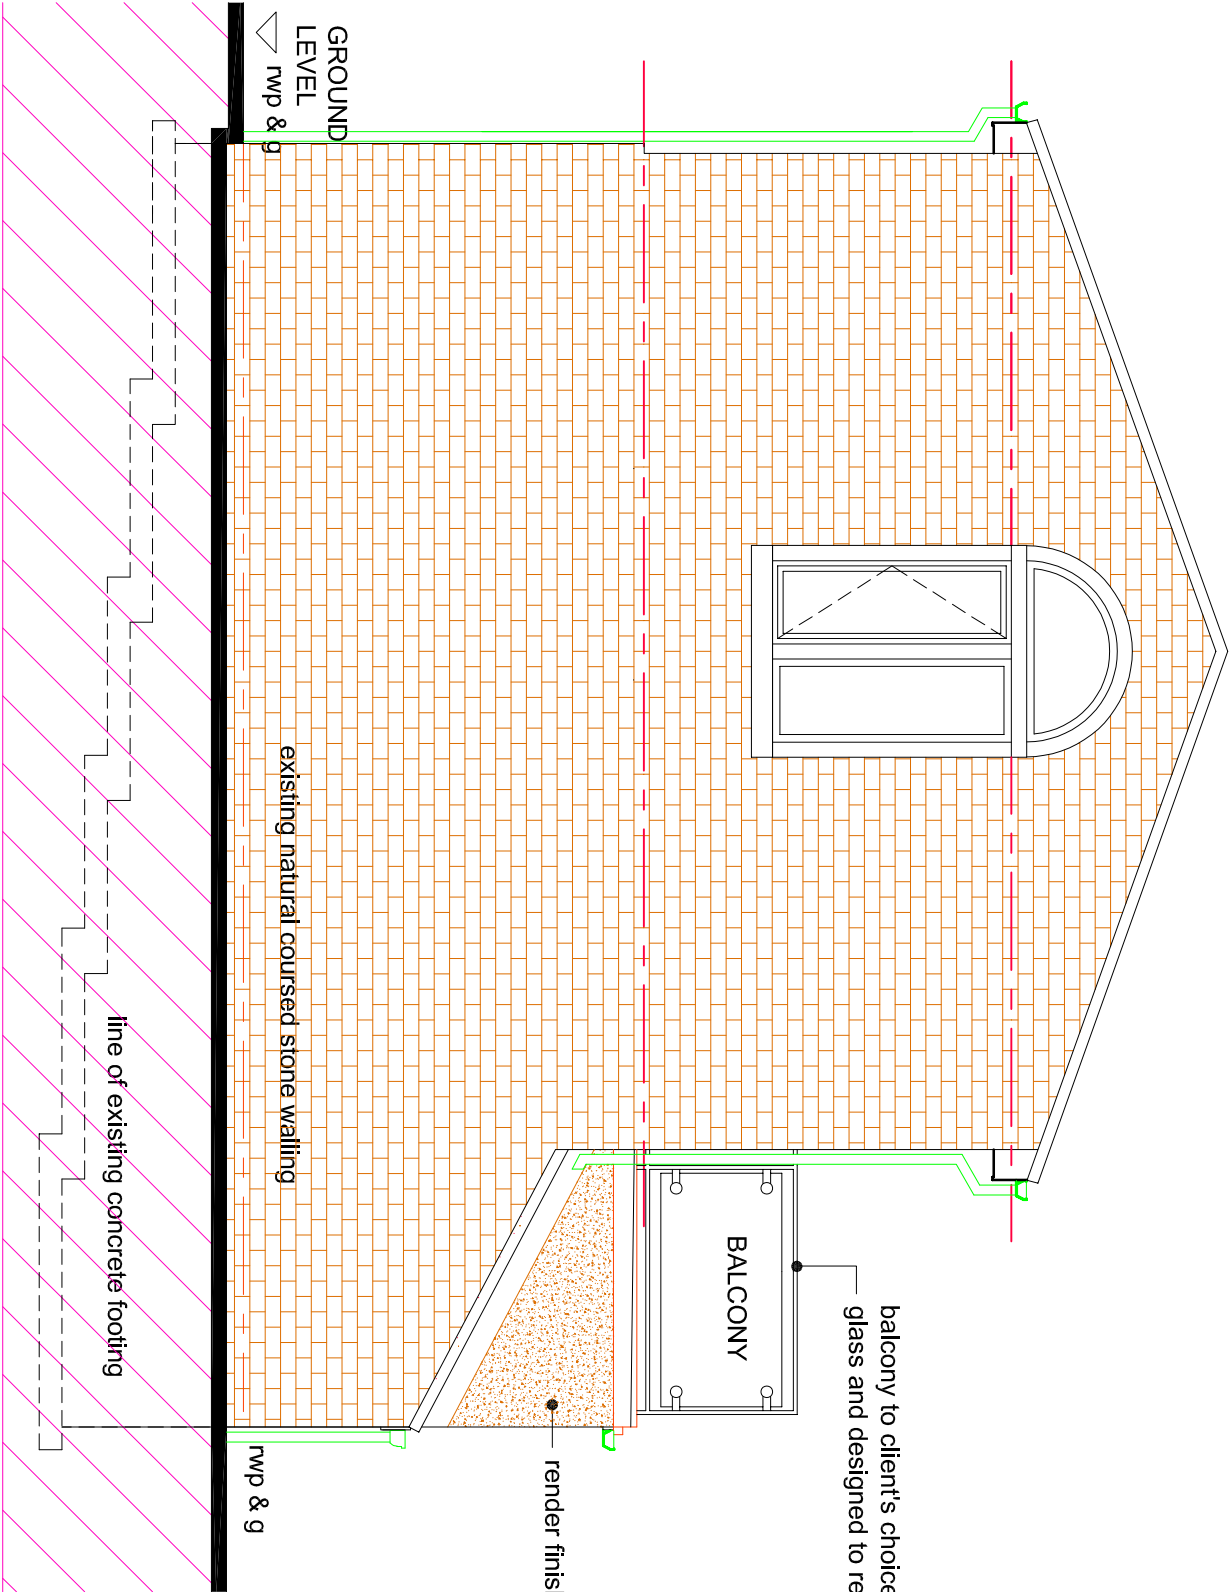


GABLE ELEVATION AS PROPOSED (1:50)

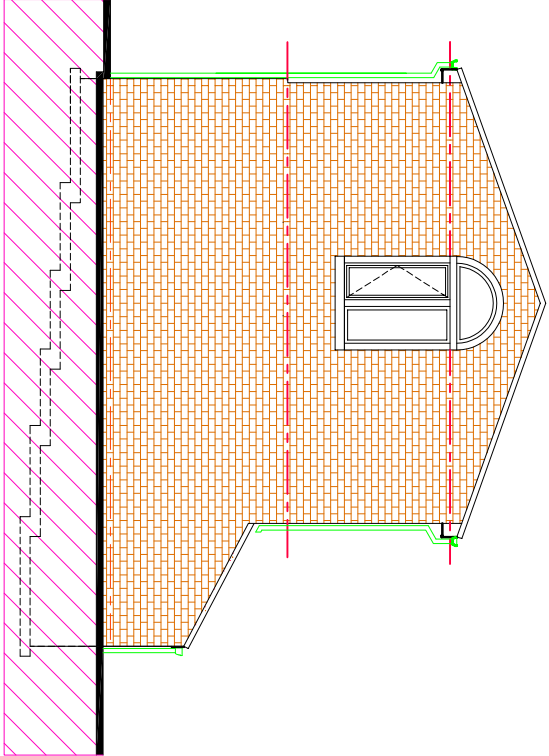

GABLE ELEVATION AS EXISTING (1:100)

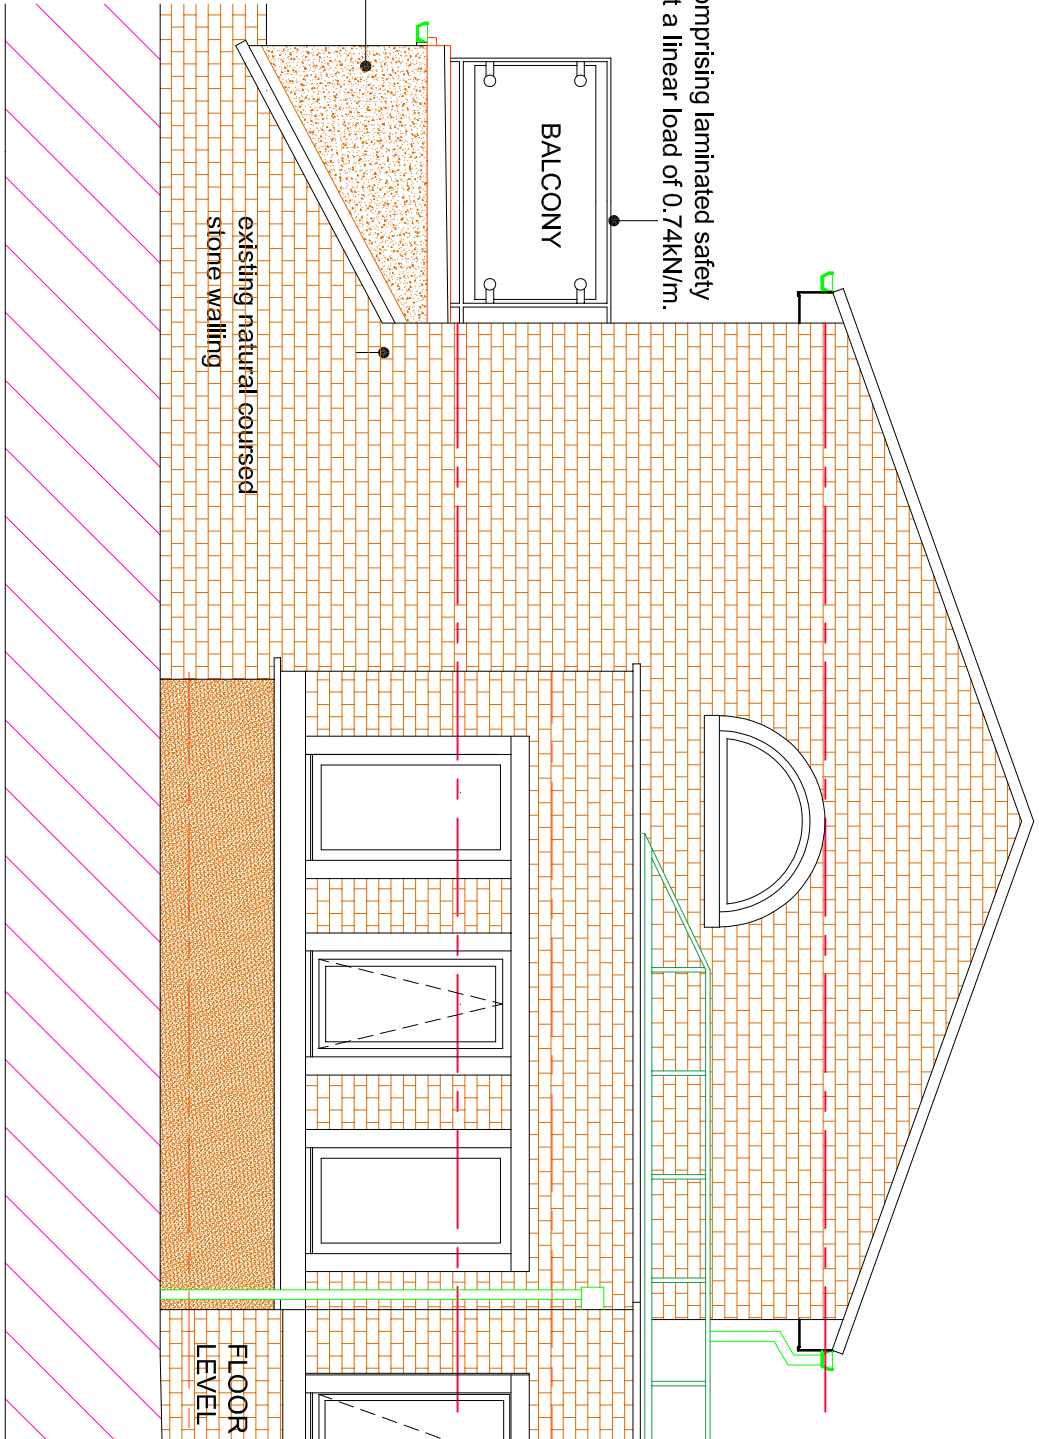

SIDE ELEVATION AS PROPOSED (1:50)

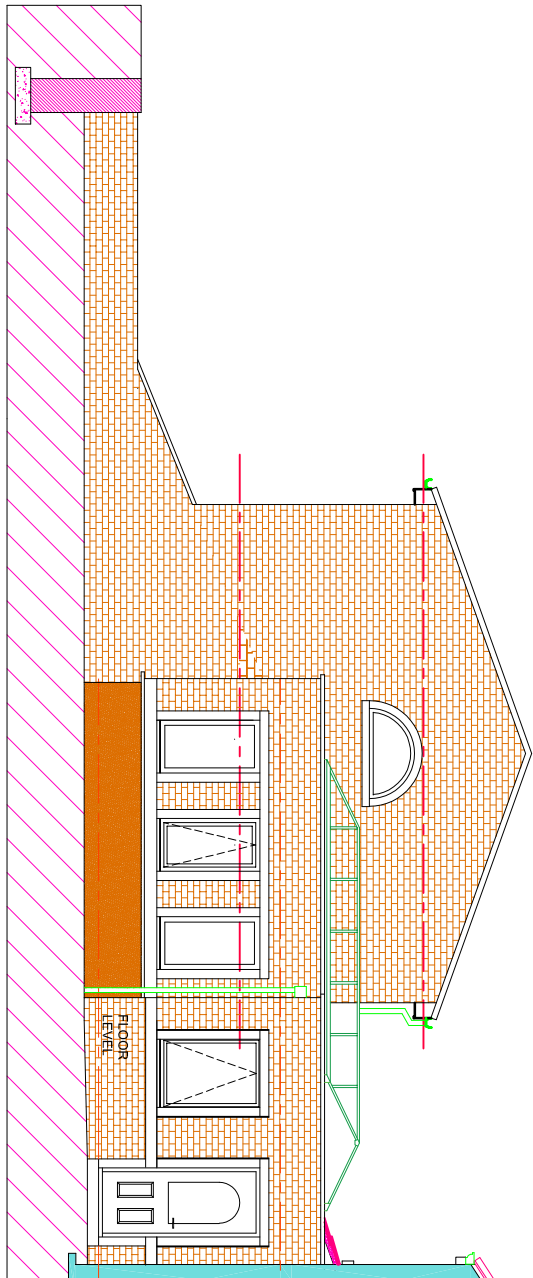

SIDE ELEVATION AS EXISTING (1:100)

PLANNING APPLICATION			
rev	description	date	
drawn			
Paul McGuire		29/09/26	
Paul McGuire MCIA.T., ACIOB, Chartered Architectural Technologist 46 Riley Park Kirkburton Huddersfield HD8 0SA T. +44 (0)1484 602893 M. 07960 303343 E. info@pmcg-archtech.co.uk Web. www.pmcg-archtech.co.uk			
 CIAT CHARTERED PRACTICE			
client			
Dr. K & Mrs. B. HELLAWELL			
project			
PROPOSED BALCONY EXTENSION			
address			
THORNCLIFF SPRING FARM 12 THORNCLIFF GREEN KIRKBURTON HUDDERSFIELD HD8 0UQ			
drawing title			
ELEVATIONS AS EXISTING AND PROPOSED (sheet 2 of 2)			
scale	prefix	drawing No	rev
1:100/50 @ A3	2025.05	(KBH) PD 03	