



60 Paris

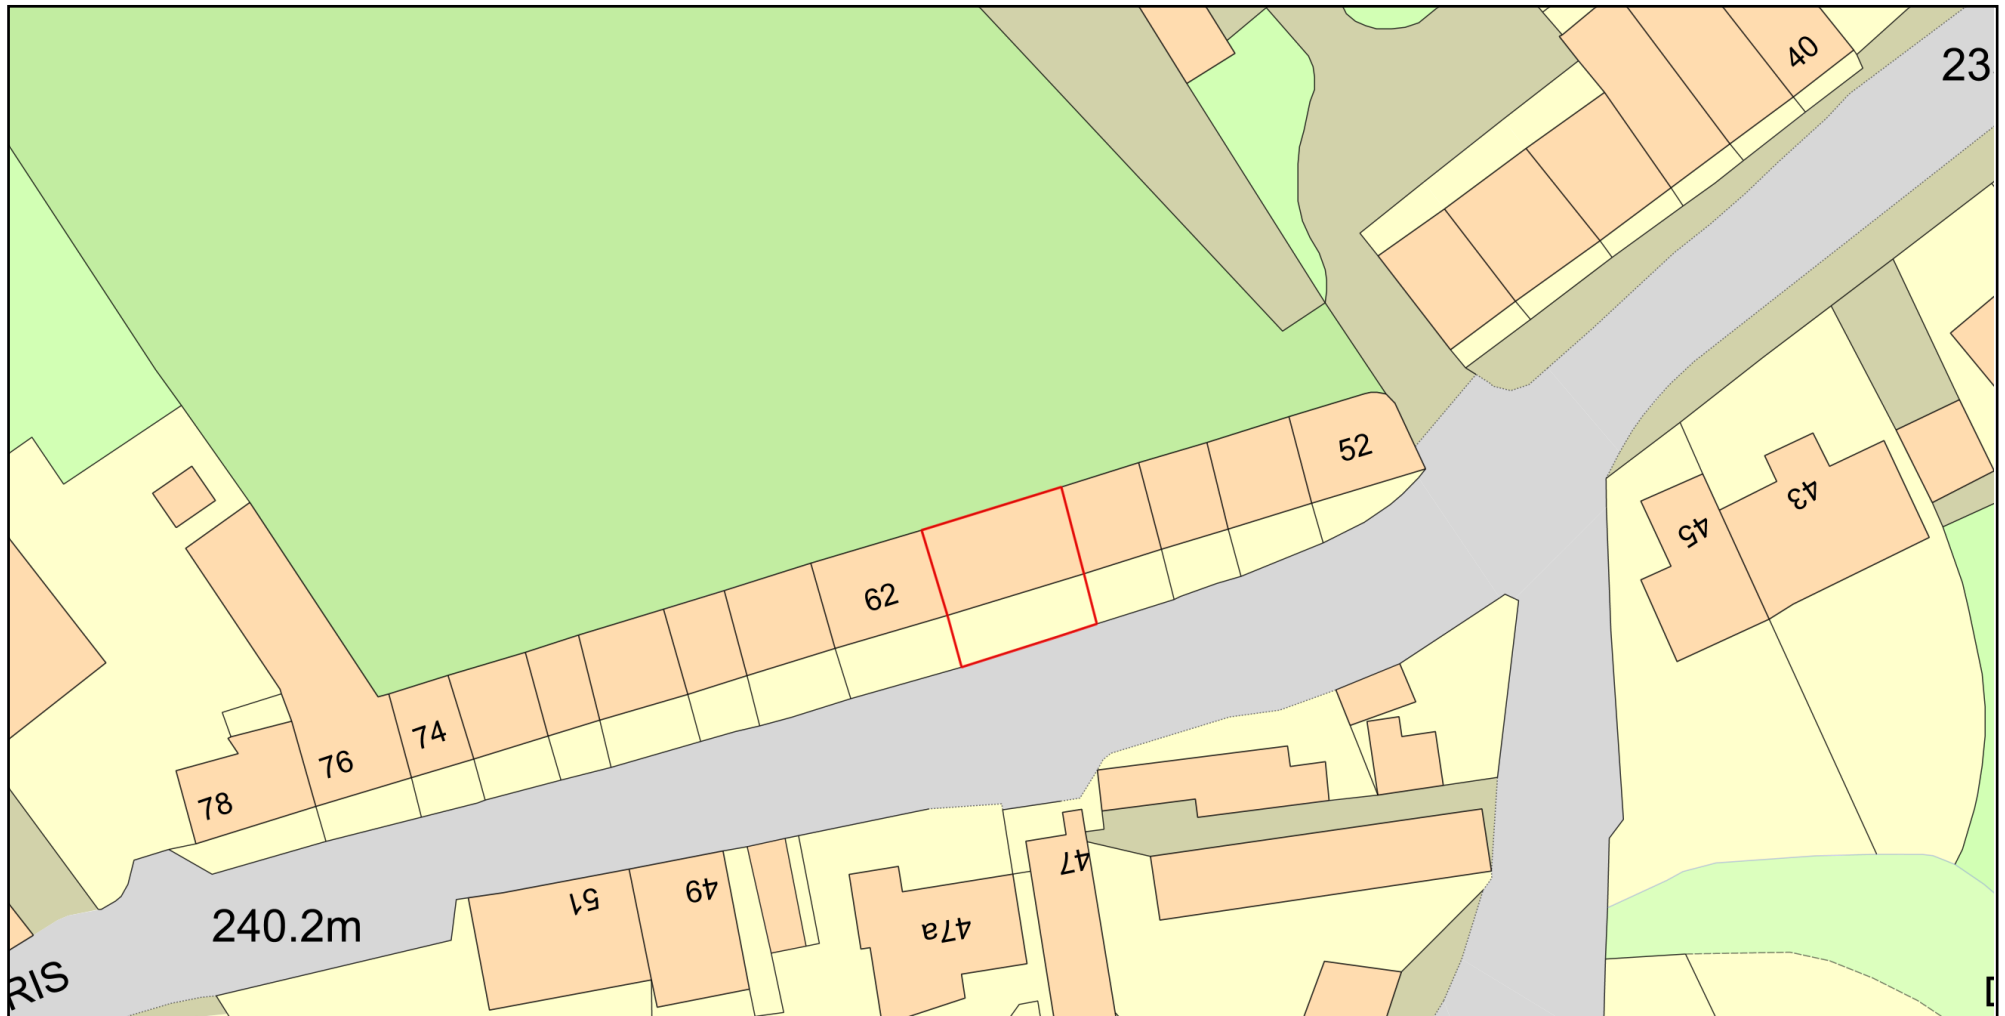

0 20
Metres

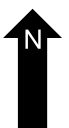

Plan Produced for: Miss Annabel Pugh

Date Produced: 03 Oct 2026

Plan Reference Number: TQRQM26276110905231

Scale: 1:500 @ A4

© Crown copyright and database rights 2025 OS 100042766