


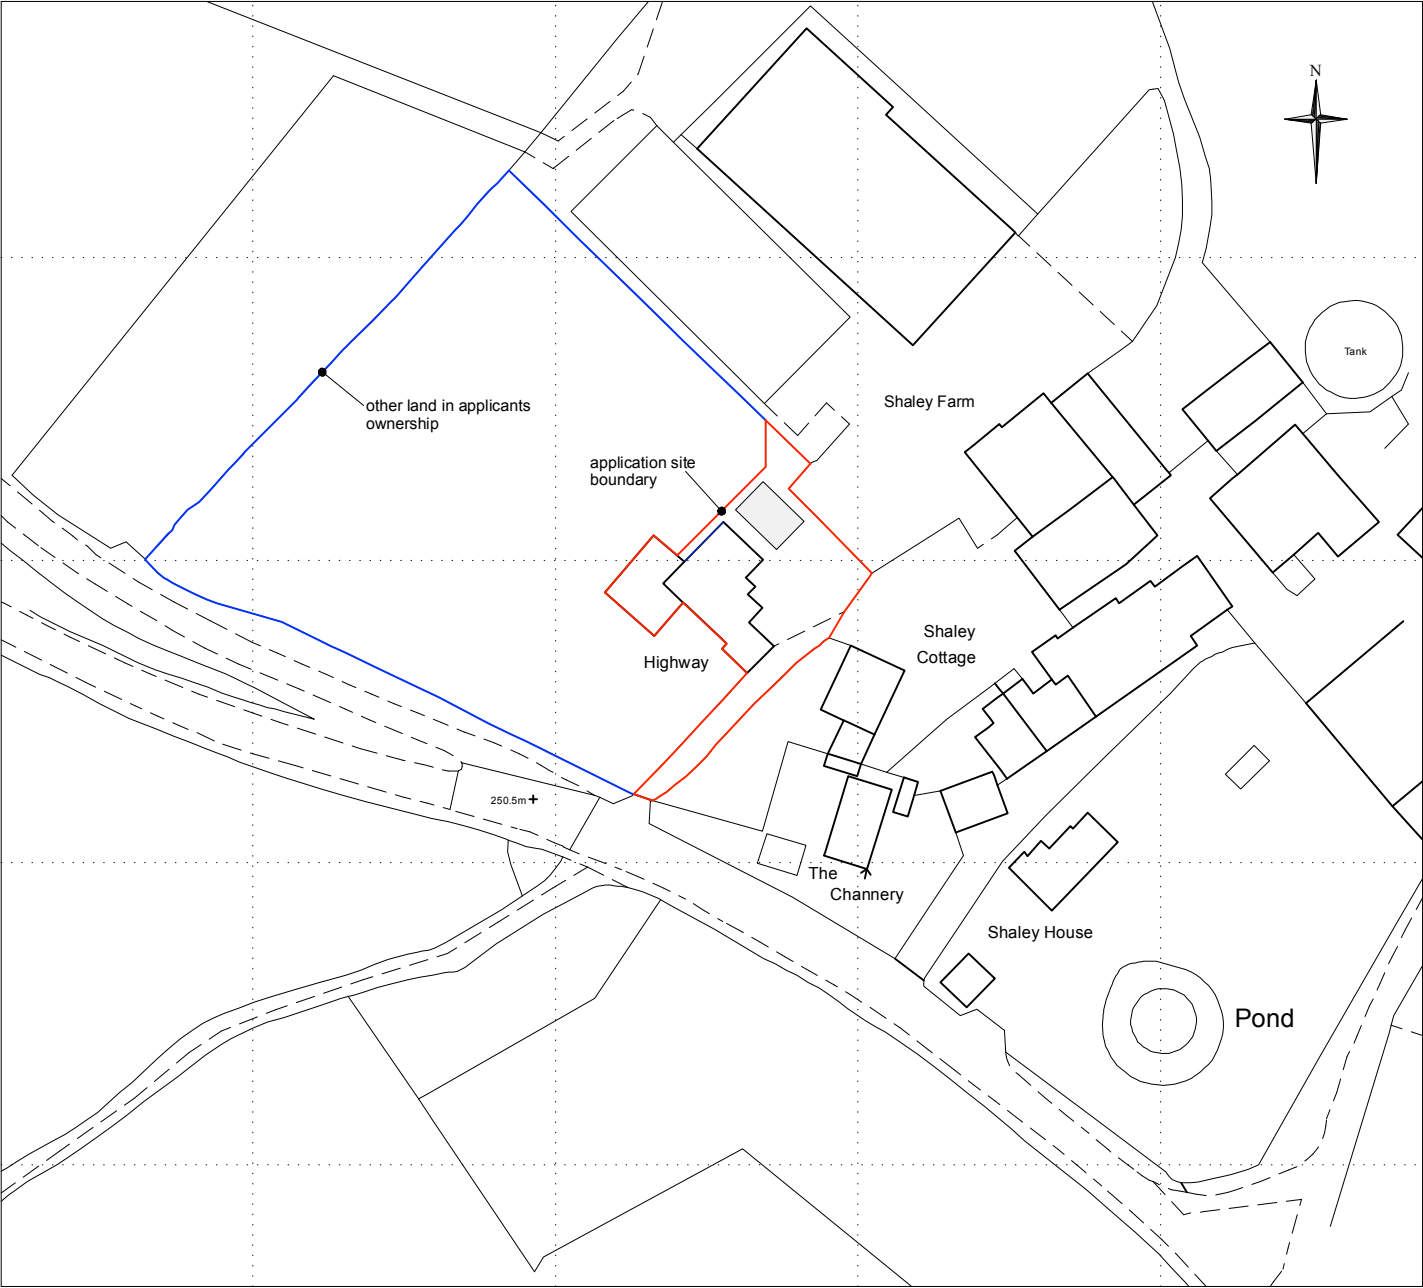

Ordnance Survey (c) Crown Copyright 2026. All rights reserved. Licence number 100022432

This drawing has been prepared specifically for the purpose of obtaining Planning Permission and/or Building Regulation Approval. Its suitability for other purposes, without supplementary details and specifications cannot be guaranteed. The Permissions and/or Approvals are beyond the Architects control, and no guarantee that such will be granted is given or to be inferred by reason of the preparation of this drawing. Only figured dimensions are to be used. All dimensions to be checked on site. This drawing together with the design is the property and copyright of the Architect and must not be reproduced without prior written permission.

P01	Drawing originated	01.10.26	AS	AS
rev.	description	date	drawn	approved



project Proposed garage & garden amenity
outbuilding to the rear
of
Highway, Sandy Gate, Holmfirth
HD9 1RY
for
Mr & Mrs K Liles

title location plan
number 26073D-00-P01
scale 1:1250
size A4