


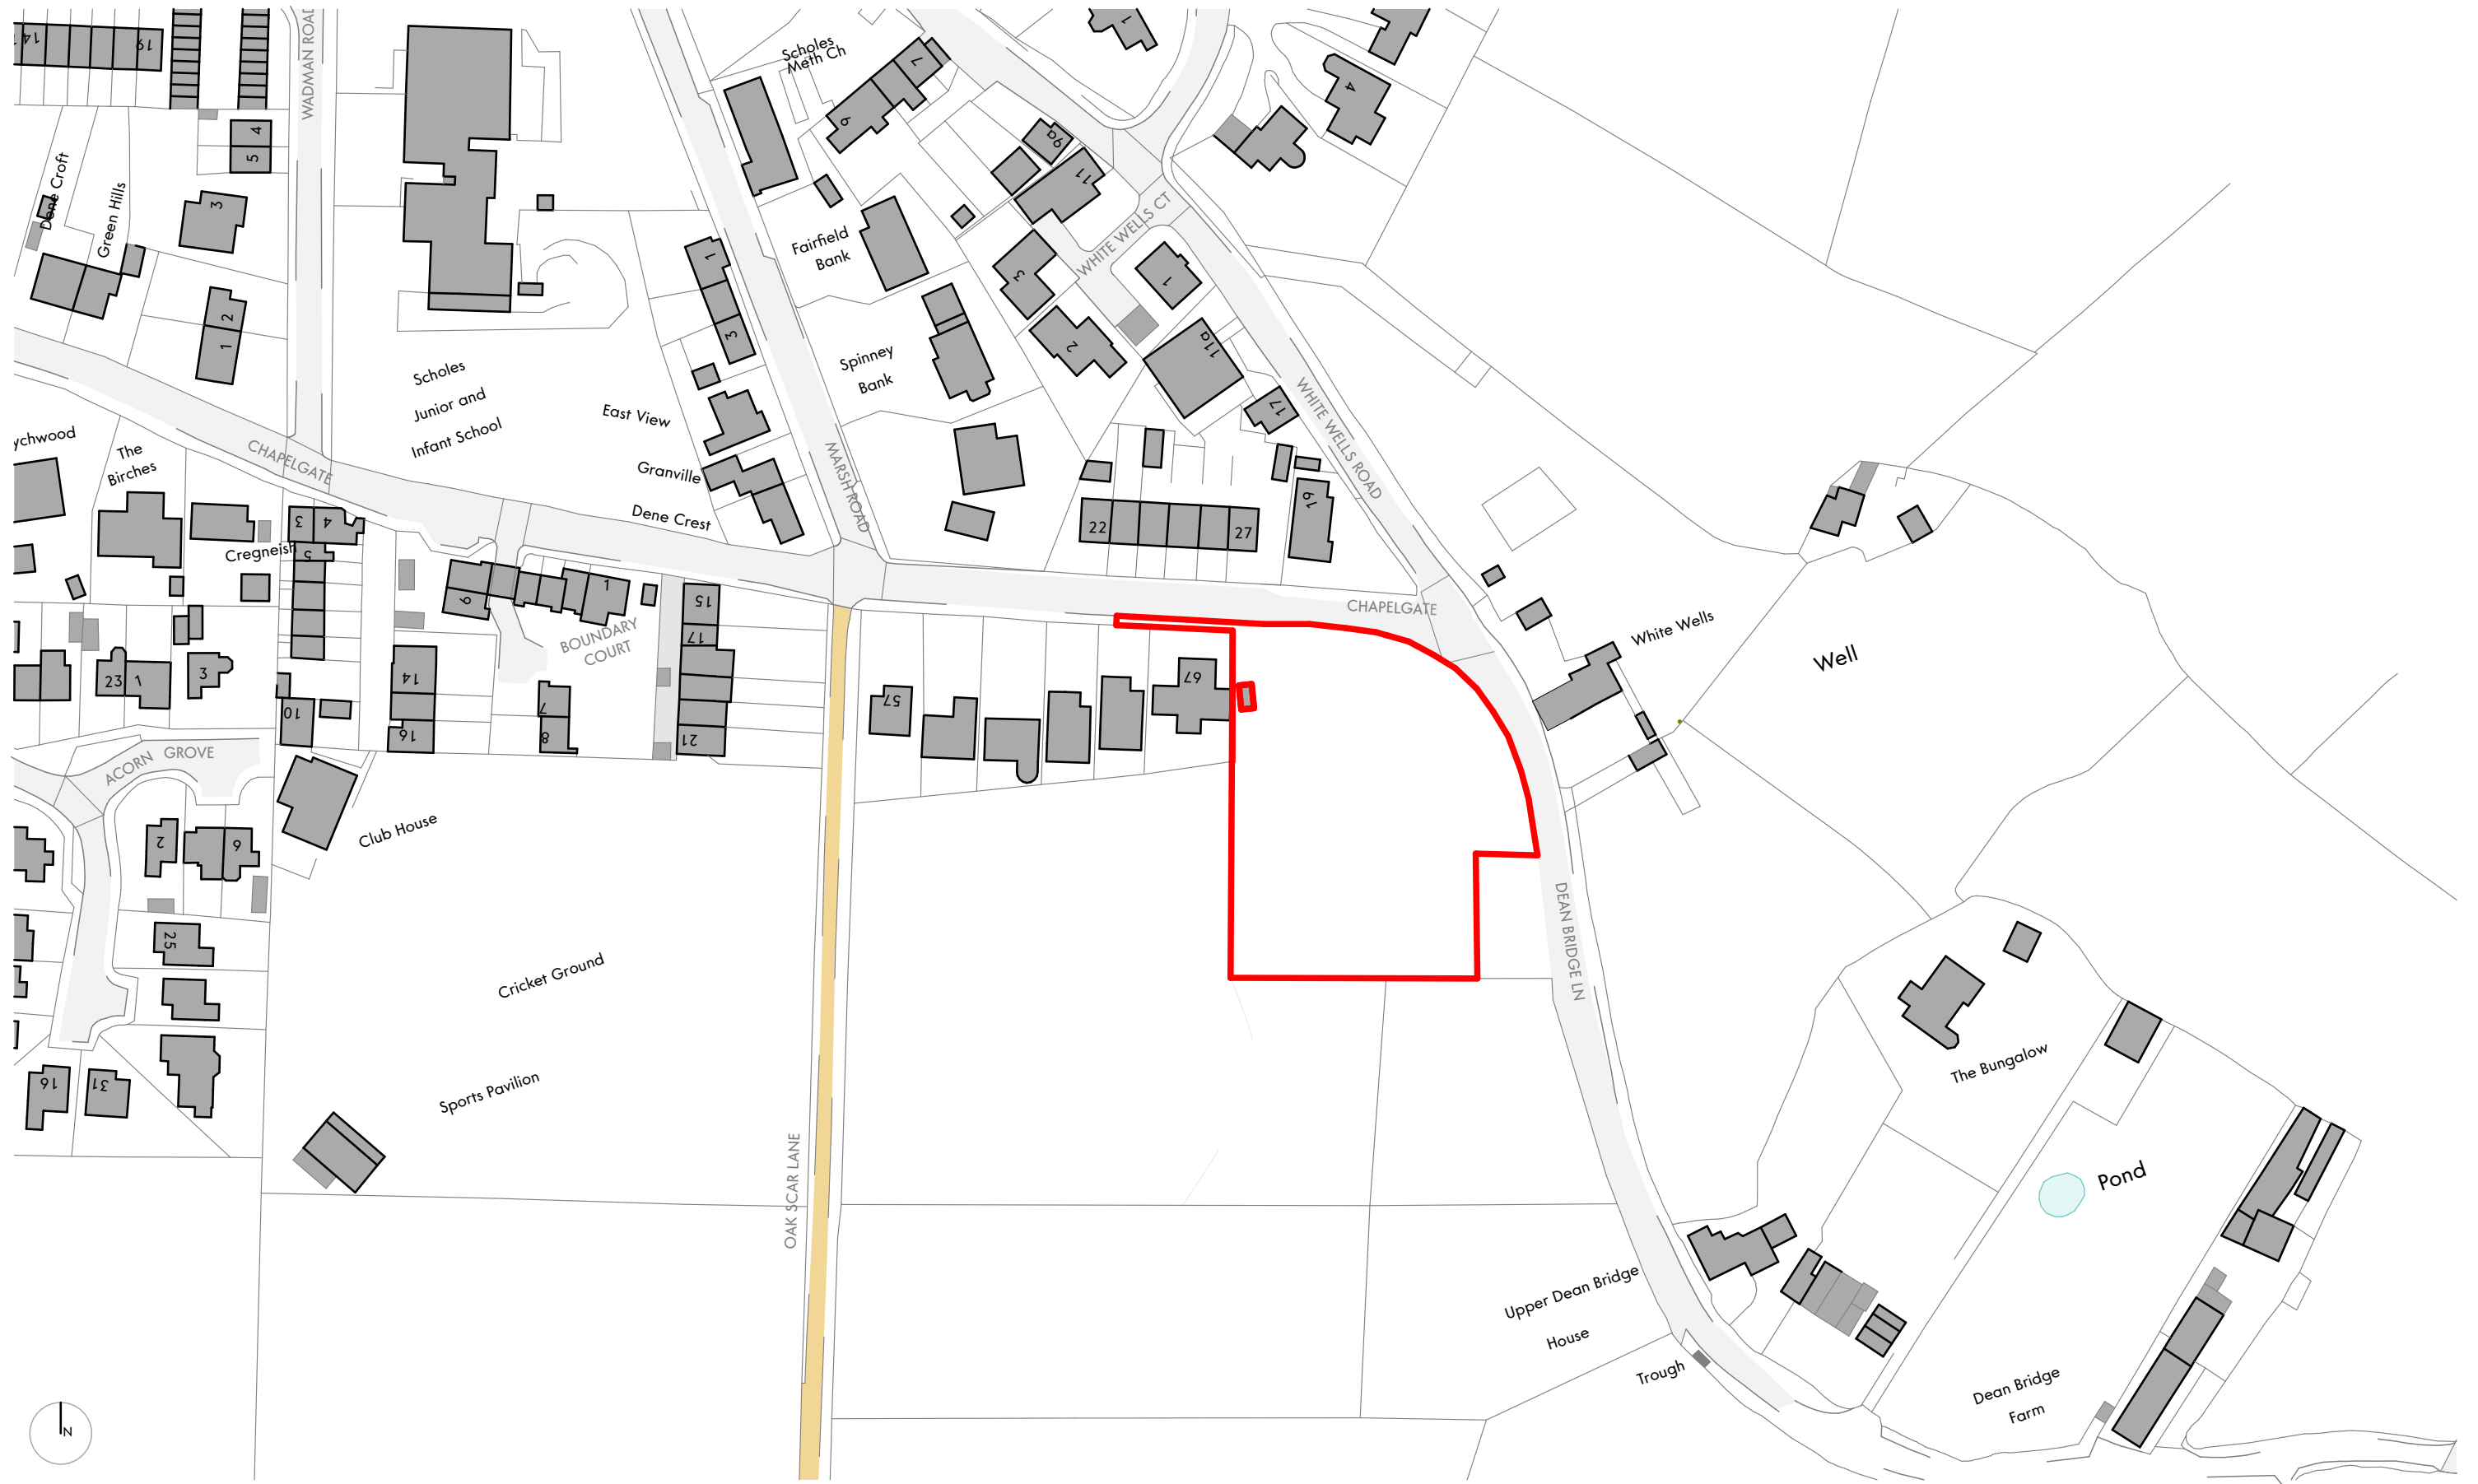

KEY



P02	17.08.22	Site Boundary Updated	CT	DT
P01	12.04.22	First Issue	CT	DT
Rev	Date	Comment	Dr	Ch
/Volumes/data-17/CAD/1662112_Ecofomes_Chippings Dump site/A_Architect/GWP/Model/AC25 BK Chippings Dump Site - (462)2112-GW@P-01-DR-A-Huddersfield_ecofomes_P05.pln				

GWP Job Reference	(462)2112
-------------------	-----------



Site Location	
Name (462)-GWP-01-01-D-A-(PA)-0001	
Scale 1:1250@A3	Revision P02
Drawn/Checked CT / RT	First Issue 12.04.22
Drawing Status S2 - WIP	



Bracken House, Lidgett Lane, Leeds LS8 1PQ
+44(0)113 266 6044 (t) | +44(0)113 268 1859 (f)
architecture@awp-arch.com | www.awp-arch.com