
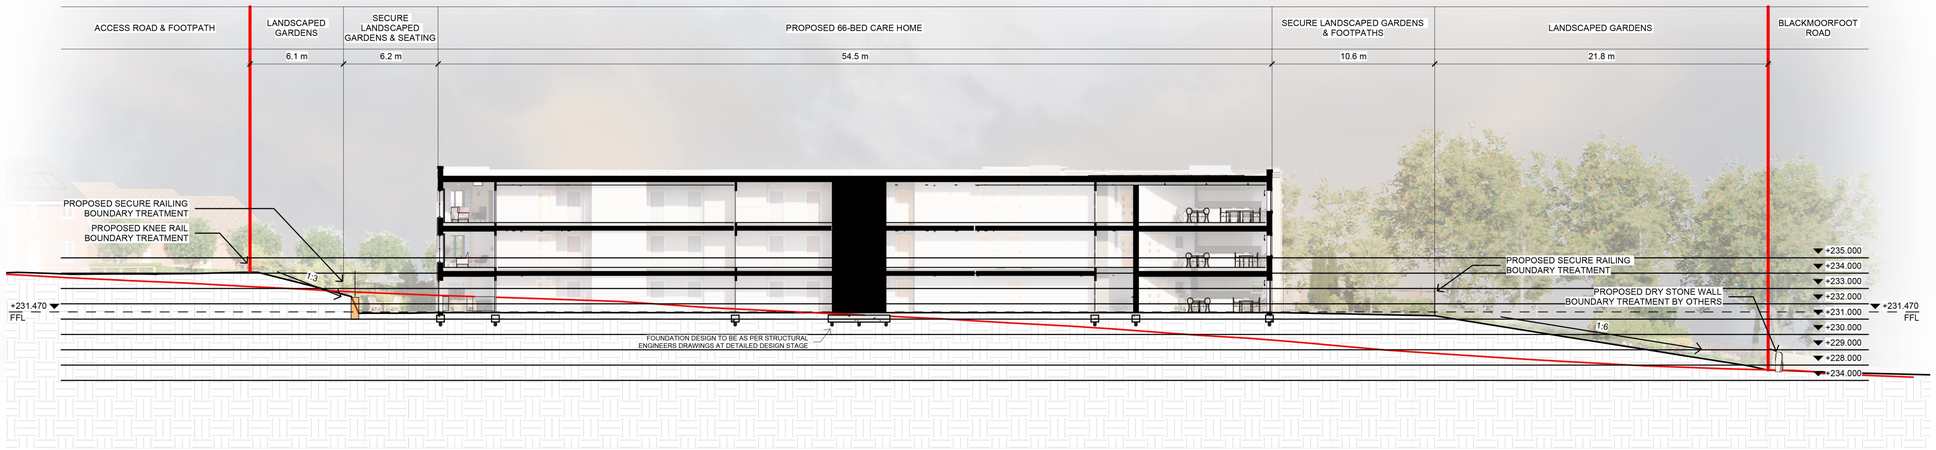


1 Section 1
1 : 200

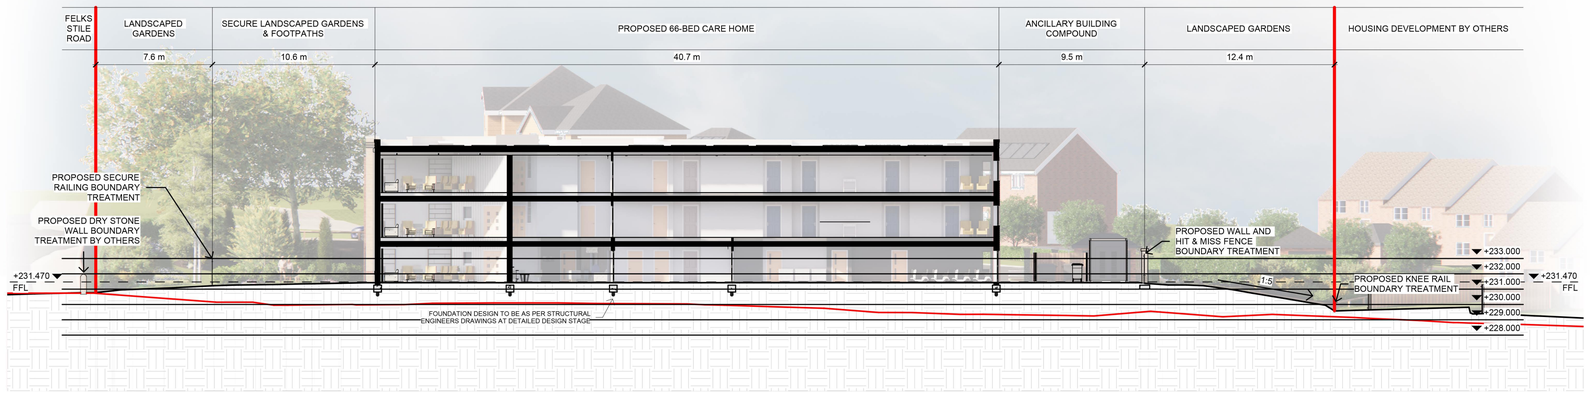


2 Section 2
1 : 200

NORTH

KEY

- PROPOSED DEVELOPMENT PLATFORM LEVEL
- PROPOSED FINISHED GROUND LEVEL
- DEVELOPMENT BOUNDARY
- PROPOSED 1m RETAINING STRUCTURE

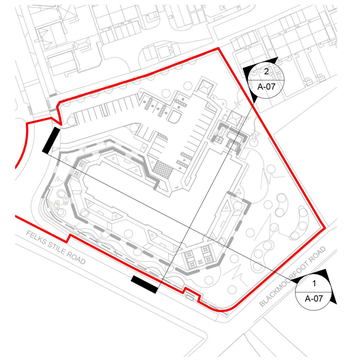

PROPOSED SECTION PLAN
1 : 1250

0 2 5 10 20 m

REVISIONS

LNT Construction
Unit 2, Helios 47, Isabella Road, Garforth, Leeds, LS25 2DY
Tel: 0113 385 3850

PROJECT
LAND BETWEEN BLACKMOORFOOT ROAD AND FELKS STILE ROAD, HUDDERSFIELD, HD4 7AE

TITLE
PROPOSED SITE SECTIONS

SCALE	DATE
As indicated @ A1	24/08/2026 16:30:28

DWG NUMBER	DRAWN	REVIEWED
HD4 7AE - A-07	JS	TS

STATUS
FOR PLANNING APPROVAL

REVISION

© 2026 LNT Construction Ltd. For Planning application purposes only. All rights reserved.