




ELEVATION C

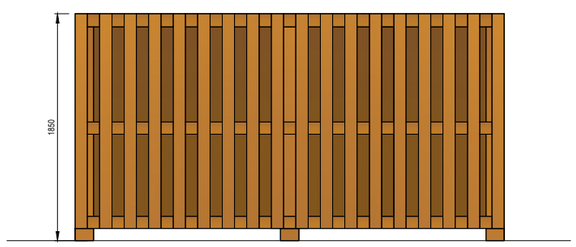

ELEVATION B

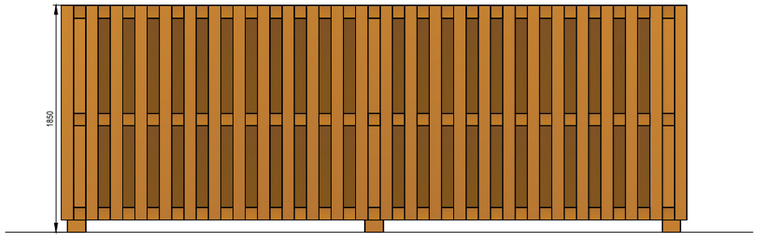

ELEVATION D

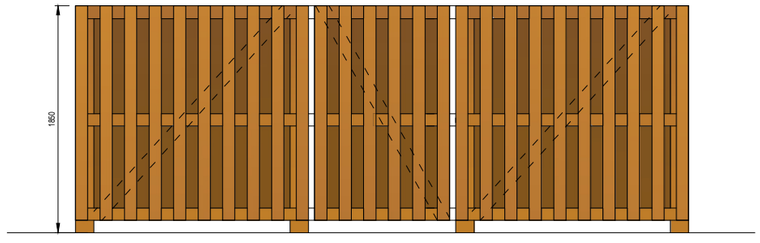

ELEVATION A


SCALE- 1:50




SCALE 1:25



SCALE 1:50

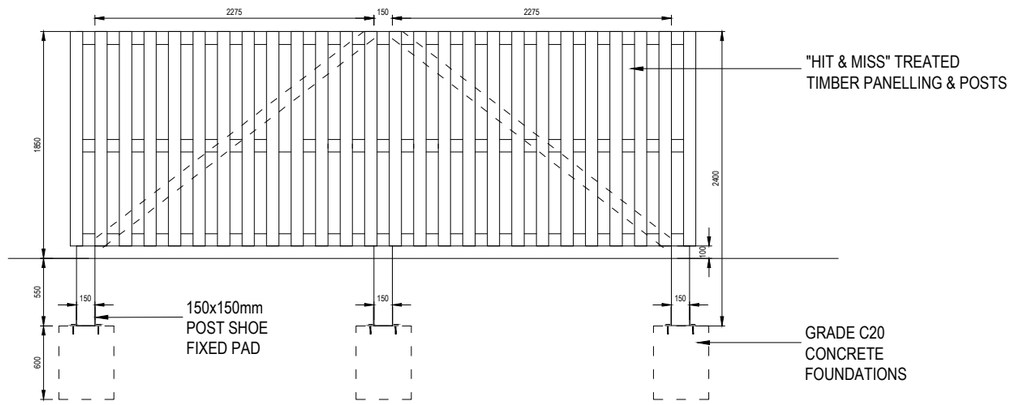

DETAILED ELEVATION OF BIN STORE

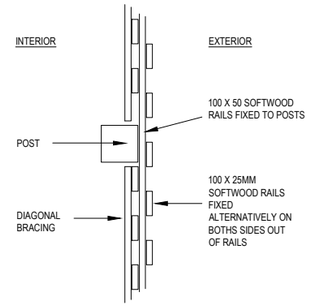


PLAN DETAILS
SCALE - 1:25

D

B

C

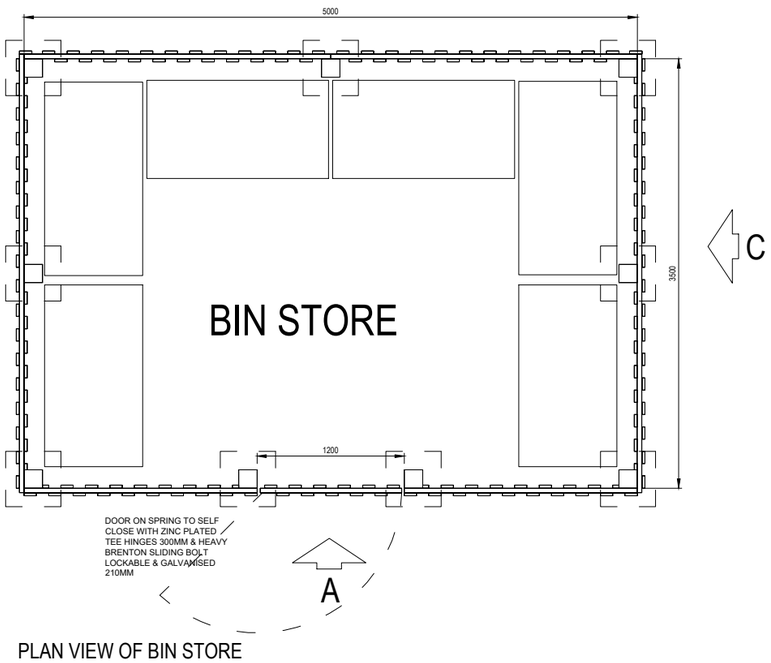

PLAN VIEW OF BIN STORE

REVISIONS

LNT Construction
Unit 2, Helios 47, Isabella Road, Garforth, Leeds, LS25 2DY
Tel: 0113 385 3850

PROJECT

TITLE

BIN STORE PLAN,
ELEVATIONS & DETAILS,
LANDSCAPE ORIENTATION

SCALE	DATE
1:50, 1:25 @ A3	18.05.2026

DWG NUMBER	DRAWN	REVIEWED
SD - A - 001.1		

STATUS	REVISION
FOR PLANNING APPROVAL	-

© 2026 LNT Construction Ltd. For Planning application purposes only. All rights reserved.