

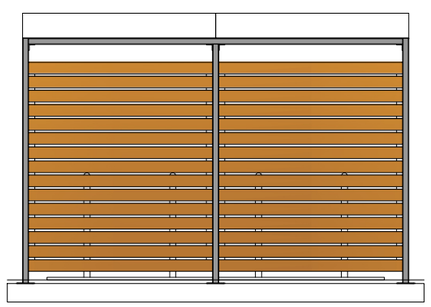



ELEVATION C

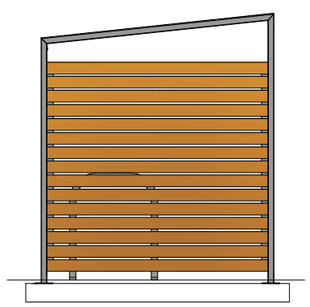

ELEVATION D

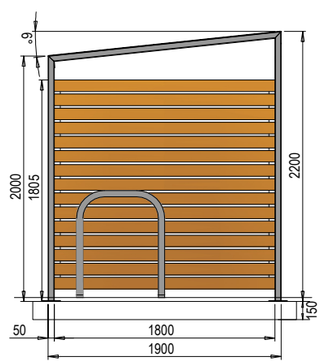


SECTION E_E

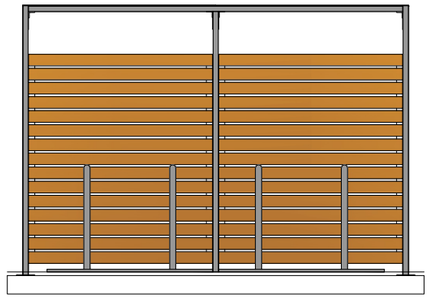

ELEVATION A

SCALE- 1:50

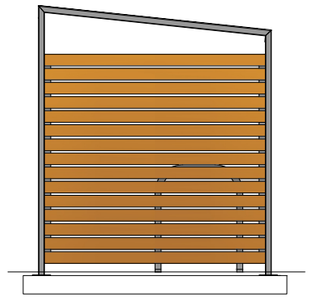


ELEVATION B



SHELTER
2200mm HIGH x 1900mm WIDE x 3150mm LONG.
50 x 50 SHS BOX SECTION FRAME WORK. POWDER COATED GREY RAL 7016
CLAD USING TANALISED TIMBER SLATS 95mm x 16mm.
3mm THICK CLEAR POLYCARB ROOF SHEETS.

BIKE STAND
4x STAINLESS STEEL SHEFFIELD STYLE HOOP BARRIERS. 48mm x 2mm THICK DIA TUBE. 800mm HIGH x 750mm WIDE. SATIN FINISH.

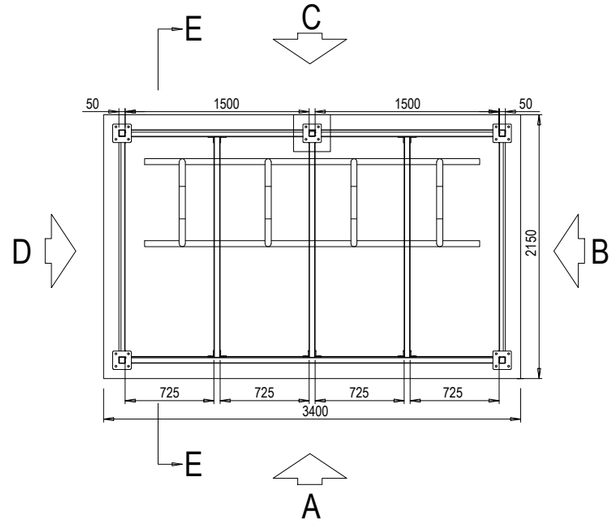



SCALE 1:50

REVISIONS

LNT Construction
Unit 2, Helios 47, Isabella Road, Garforth, Leeds, LS25 2DY
Tel: 0113 385 3850

PROJECT

TITLE
BIKE SHELTER STORE,
8 CYCLE SPACES

SCALE	DATE	
1:50 @ A3	18.05.2026	
DWG NUMBER	DRAWN	REVIEWED
SD - A - 002.1		
STATUS		REVISION
FOR PLANNING APPROVAL		-

© 2026 LNT Construction Ltd. For Planning application purposes only. All rights reserved.