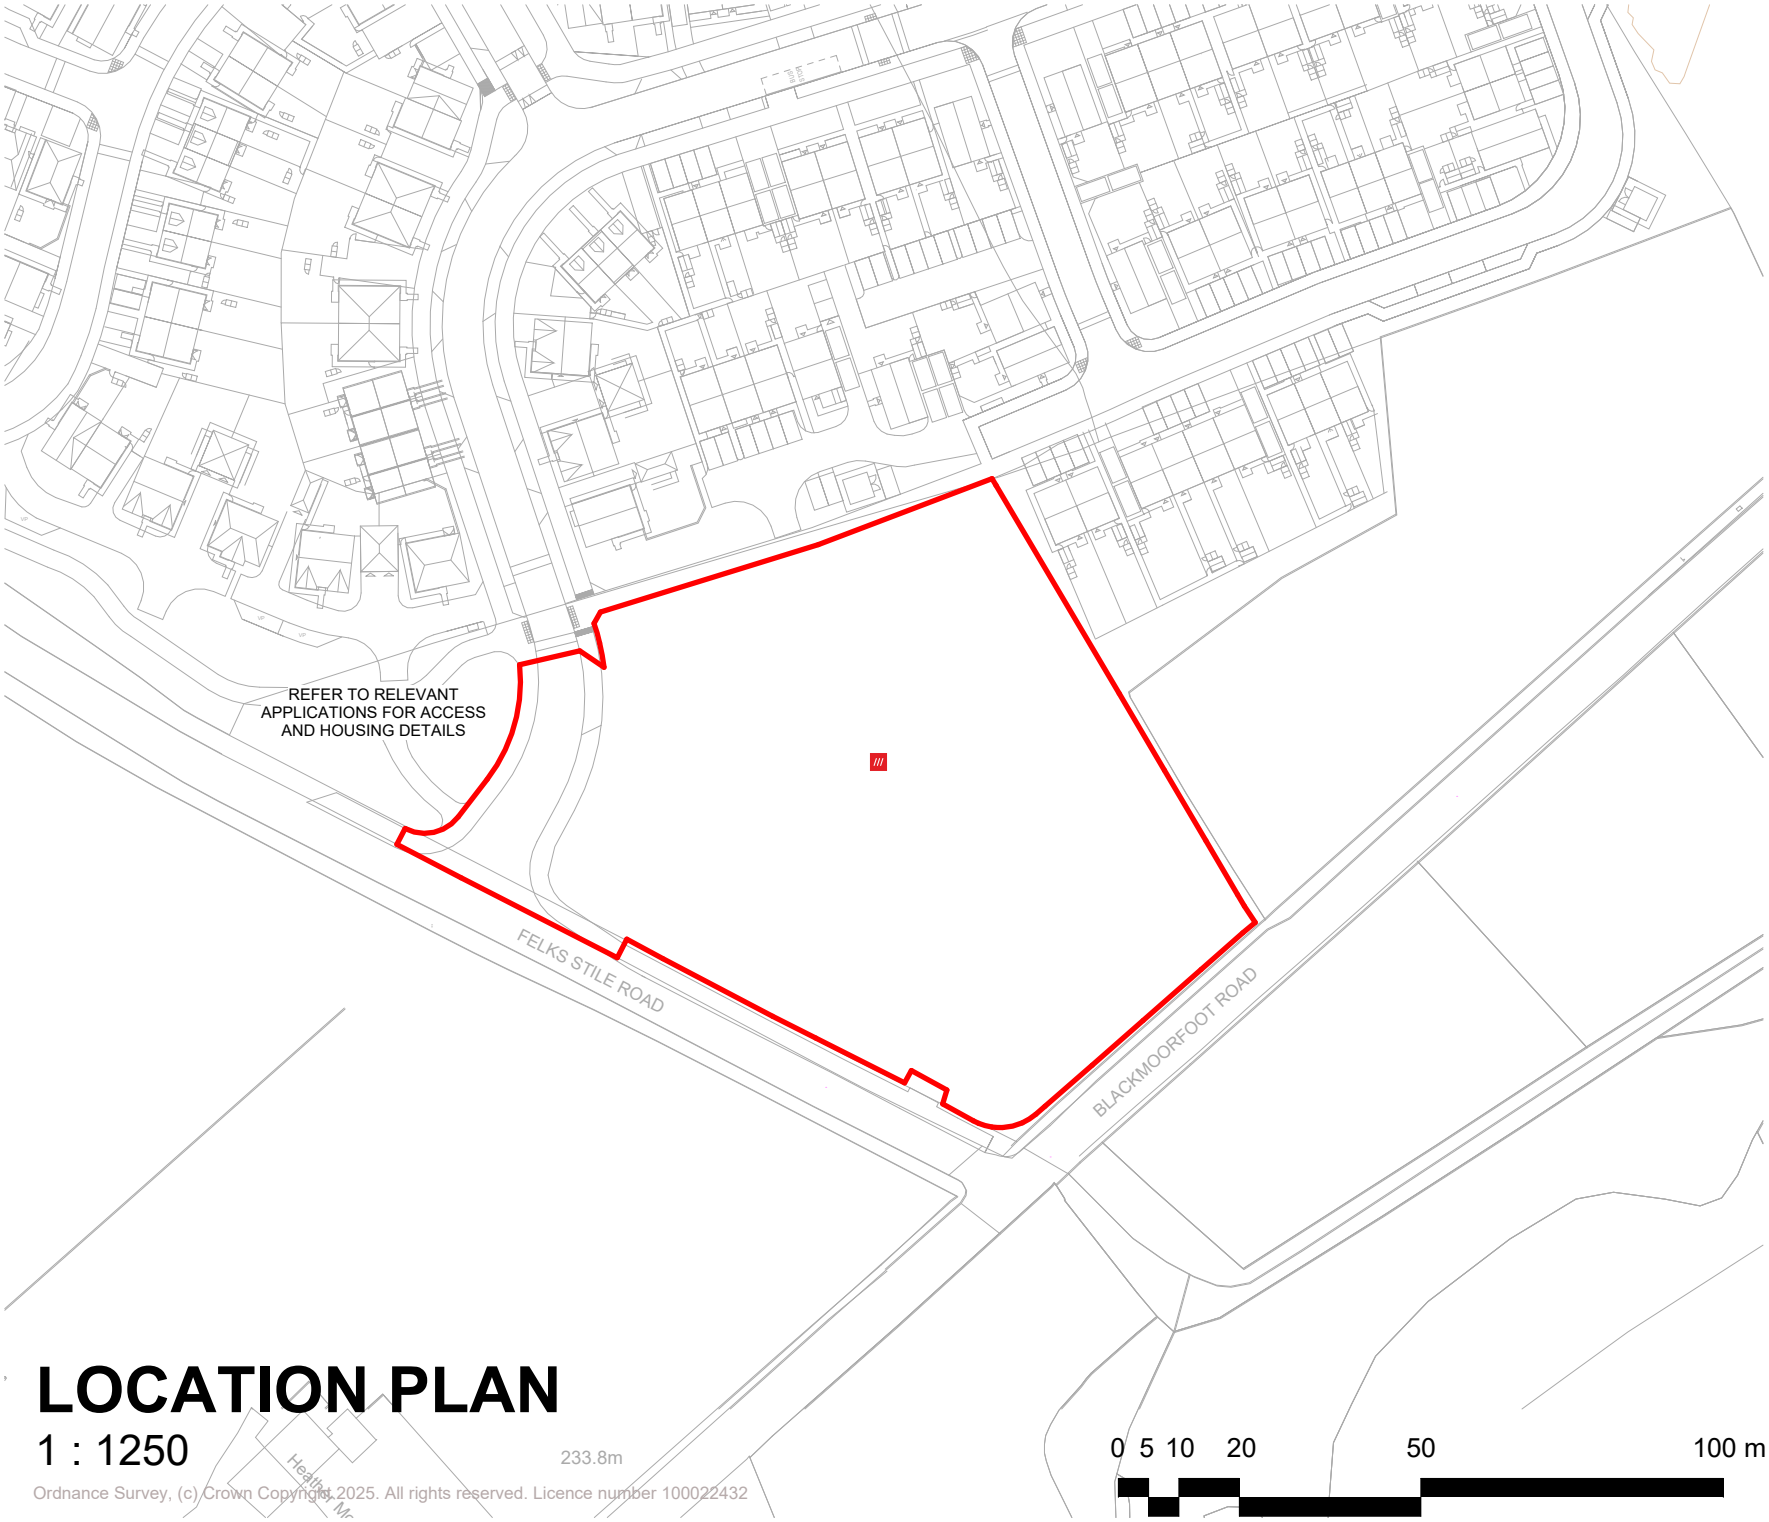


LOCATION PLAN

1 : 1250

Ordnance Survey, (c) Crown Copyright 2025. All rights reserved. Licence number 100022432

BOUNDARY LINES

APPLICATION SITE BOUNDARY

what3words ///FIGURE.DEALS.FORK

REVISIONS

LNT Construction
Unit 2, Helios 47, Isabella Road, Garforth, Leeds, LS25 2DY
Tel: 0113 385 3850

PROJECT

LAND BETWEEN BLACKMOORFOOT ROAD AND FELKS STILE ROAD, HUDDERSFIELD, HD4 7AE

TITLE

LOCATION PLAN

SCALE	DATE
1 : 1250 @ A4	04/06/2026 16:02:49

DWG NUMBER	DRAWN	REVIEWED
HD4 7AE - A-01	JS	TS

STATUS	REVISION
FOR PLANNING APPROVAL	

© 2026 LNT Construction Ltd. For Planning application purposes only. All rights reserved.