




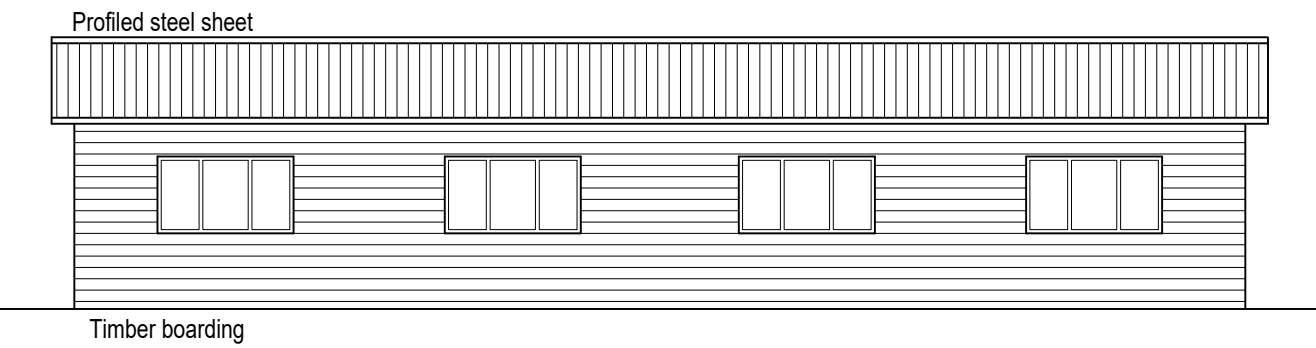


Existing front/east facing elevation (1:100)

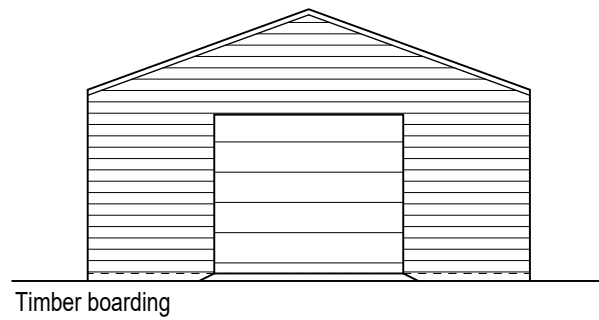

Existing side/south facing elevation (1:100)

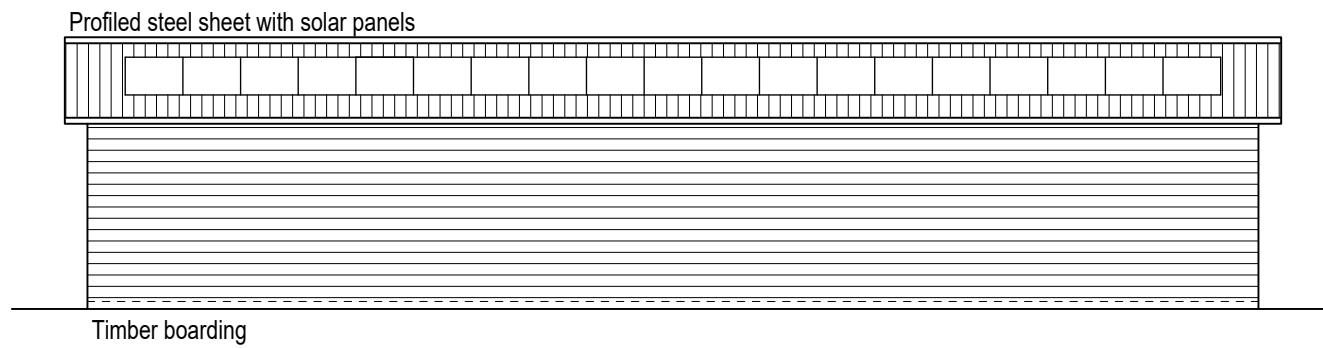


Existing rear/west facing elevation (1:100)

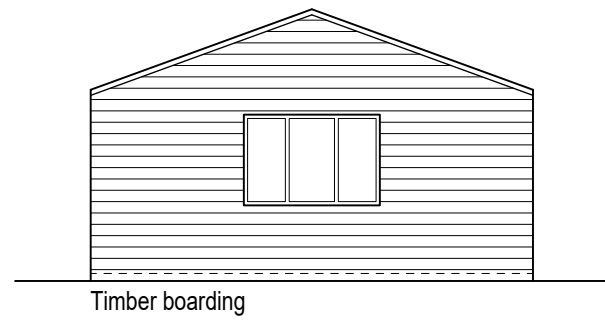


Existing side/north facing elevation (1:100)




Proposed floor layout (1:100)

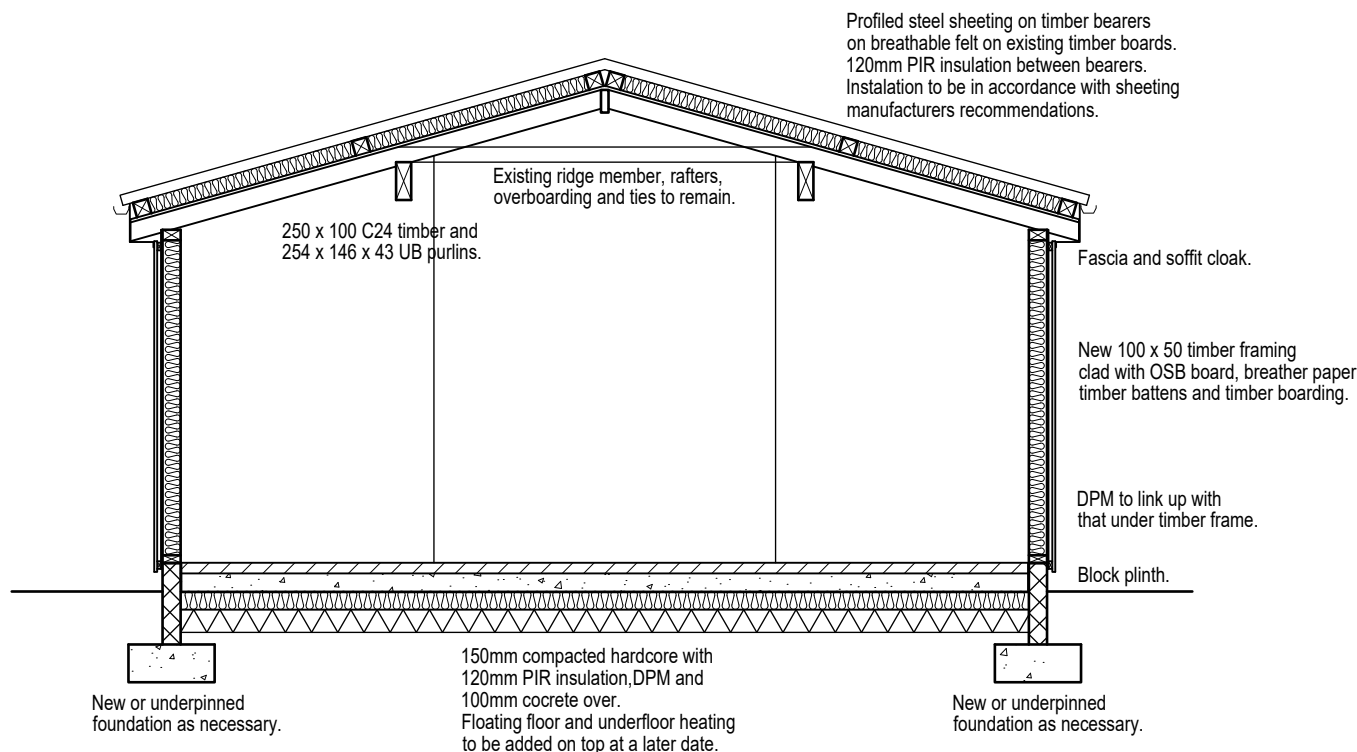


Proposed cross section (1:50)

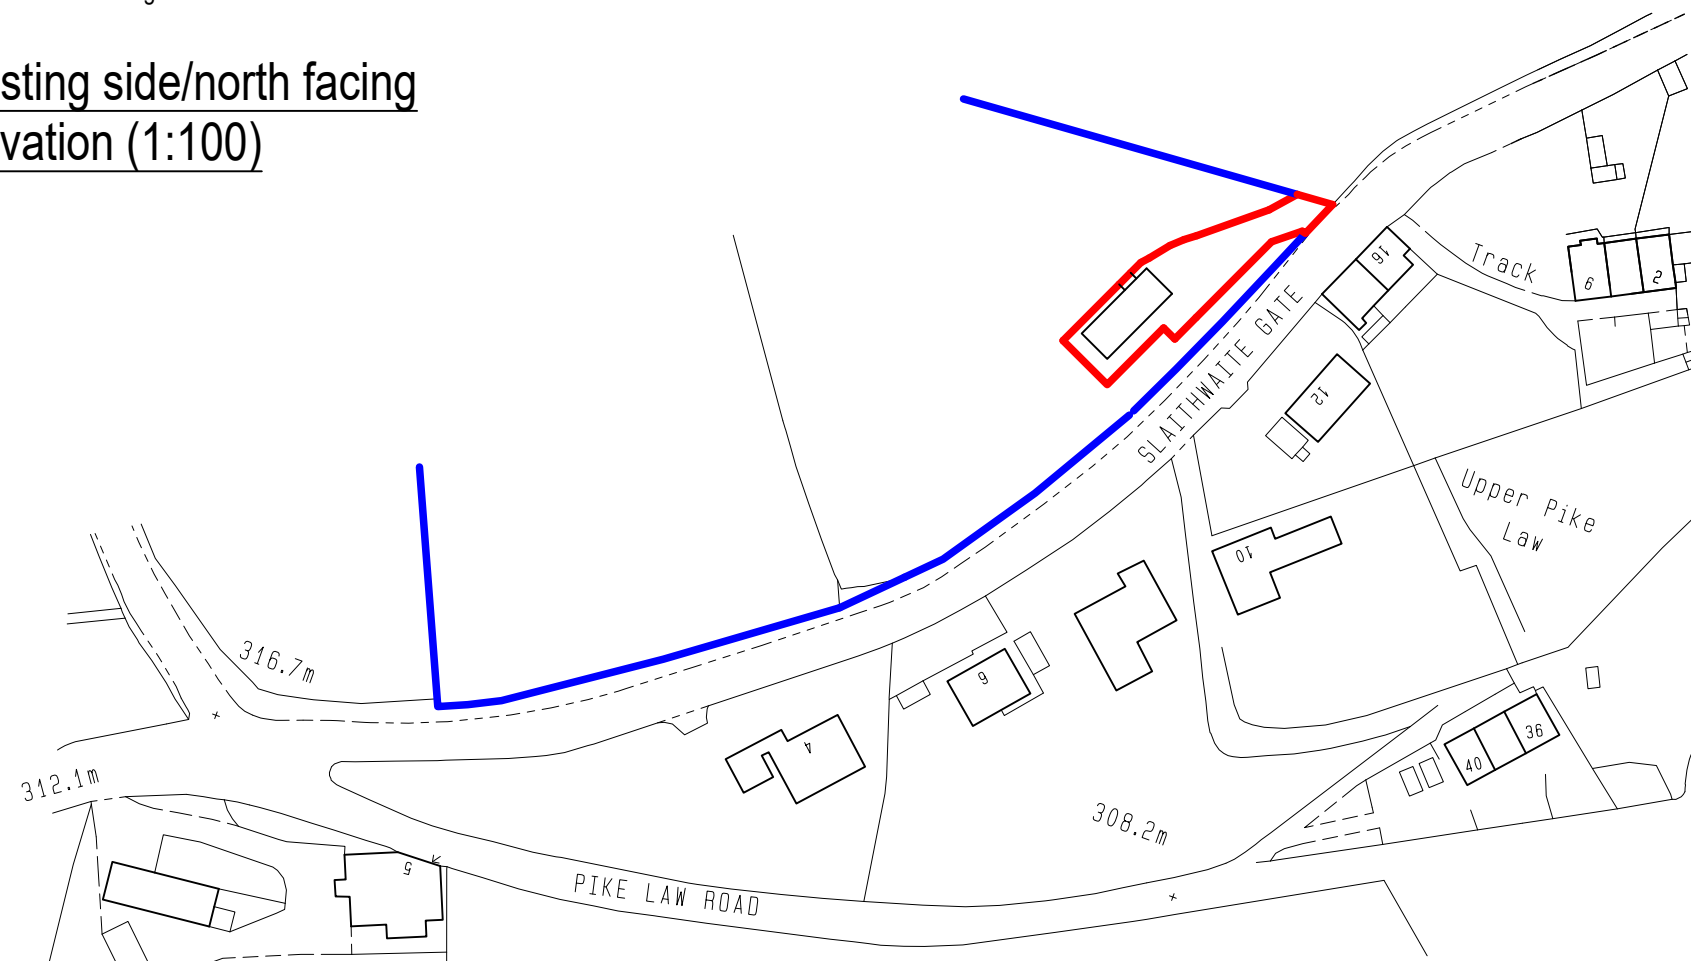


Location Plan (1:1250)

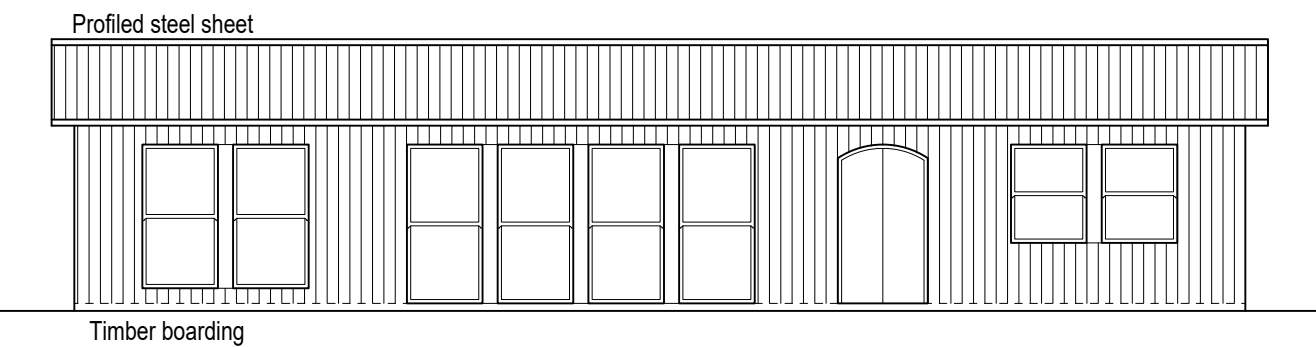


Proposed front/east facing elevation (1:100)

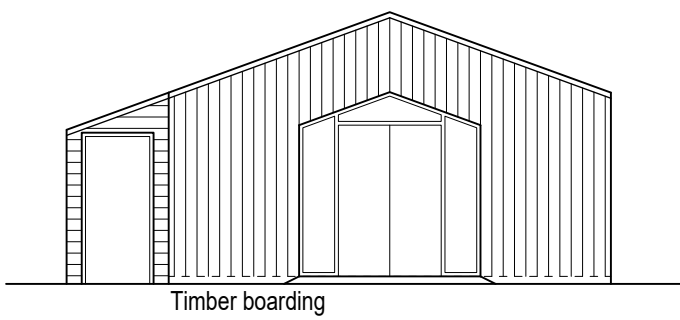


Proposed side/south facing elevation (1:100)

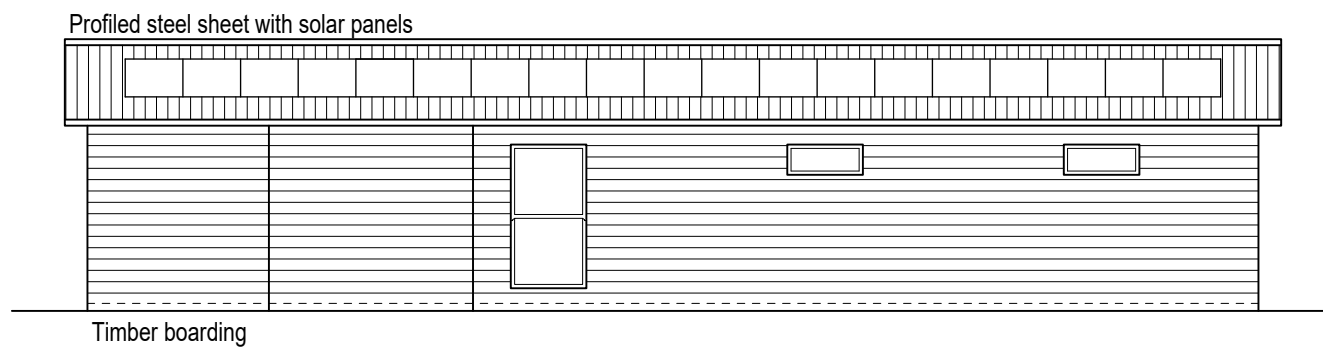


Proposed rear/west facing elevation (1:100)

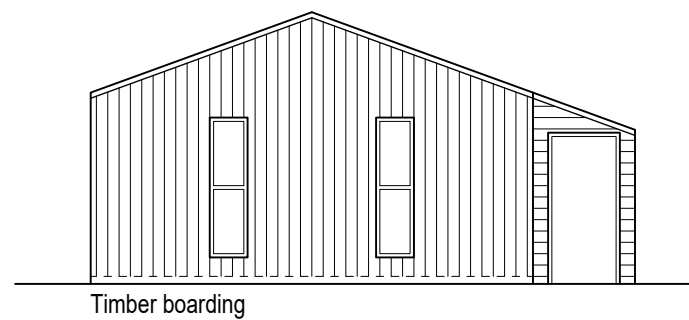

Proposed side/north facing elevation (1:100)

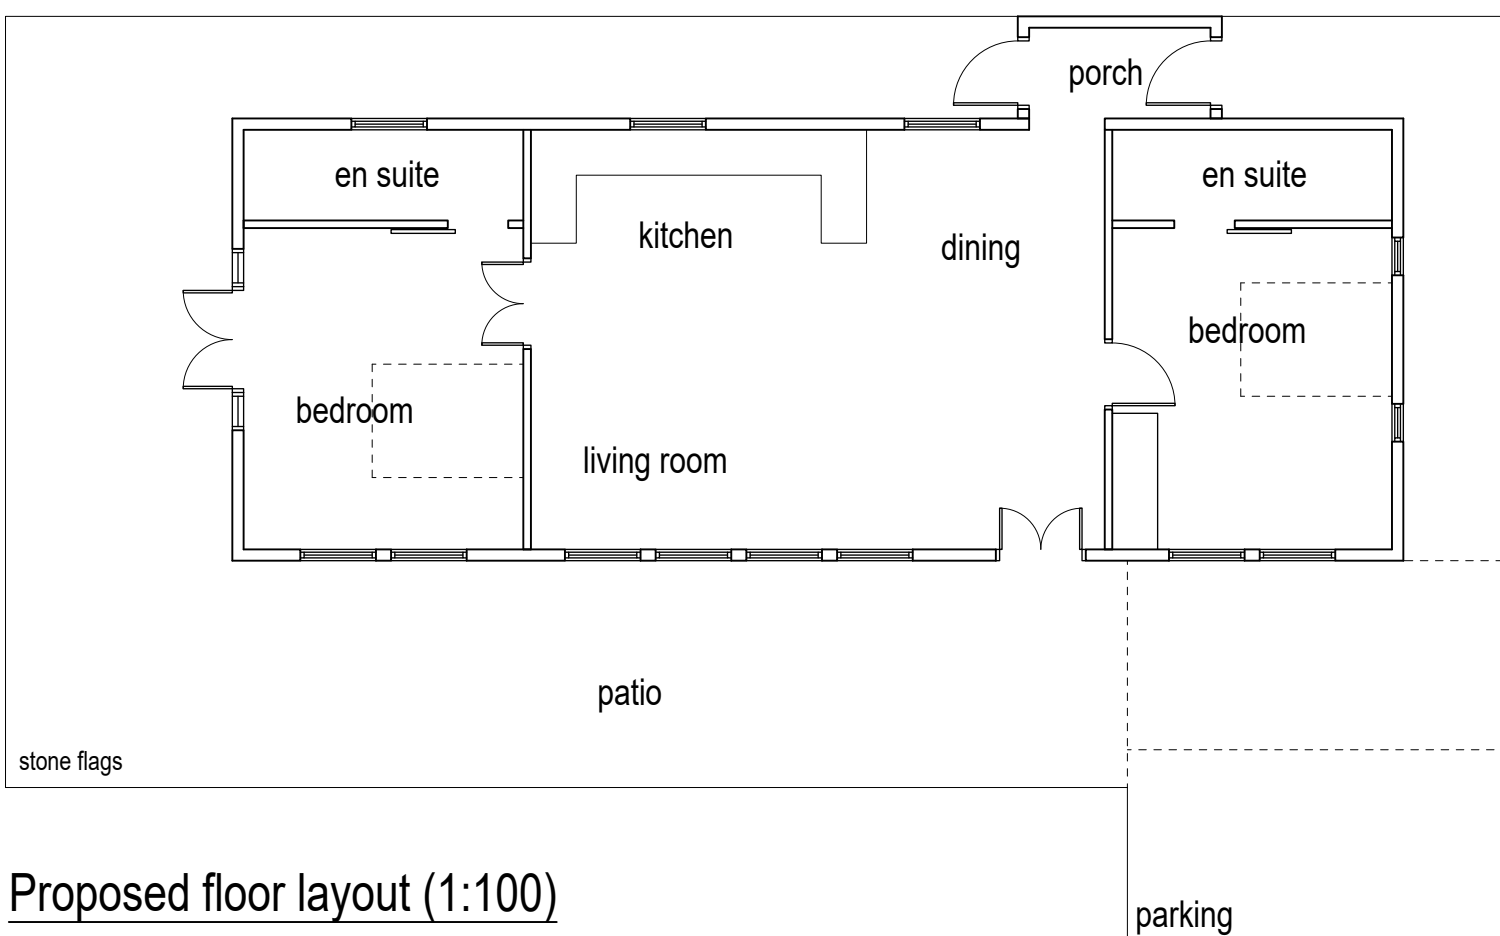

Proposed floor layout (1:100)

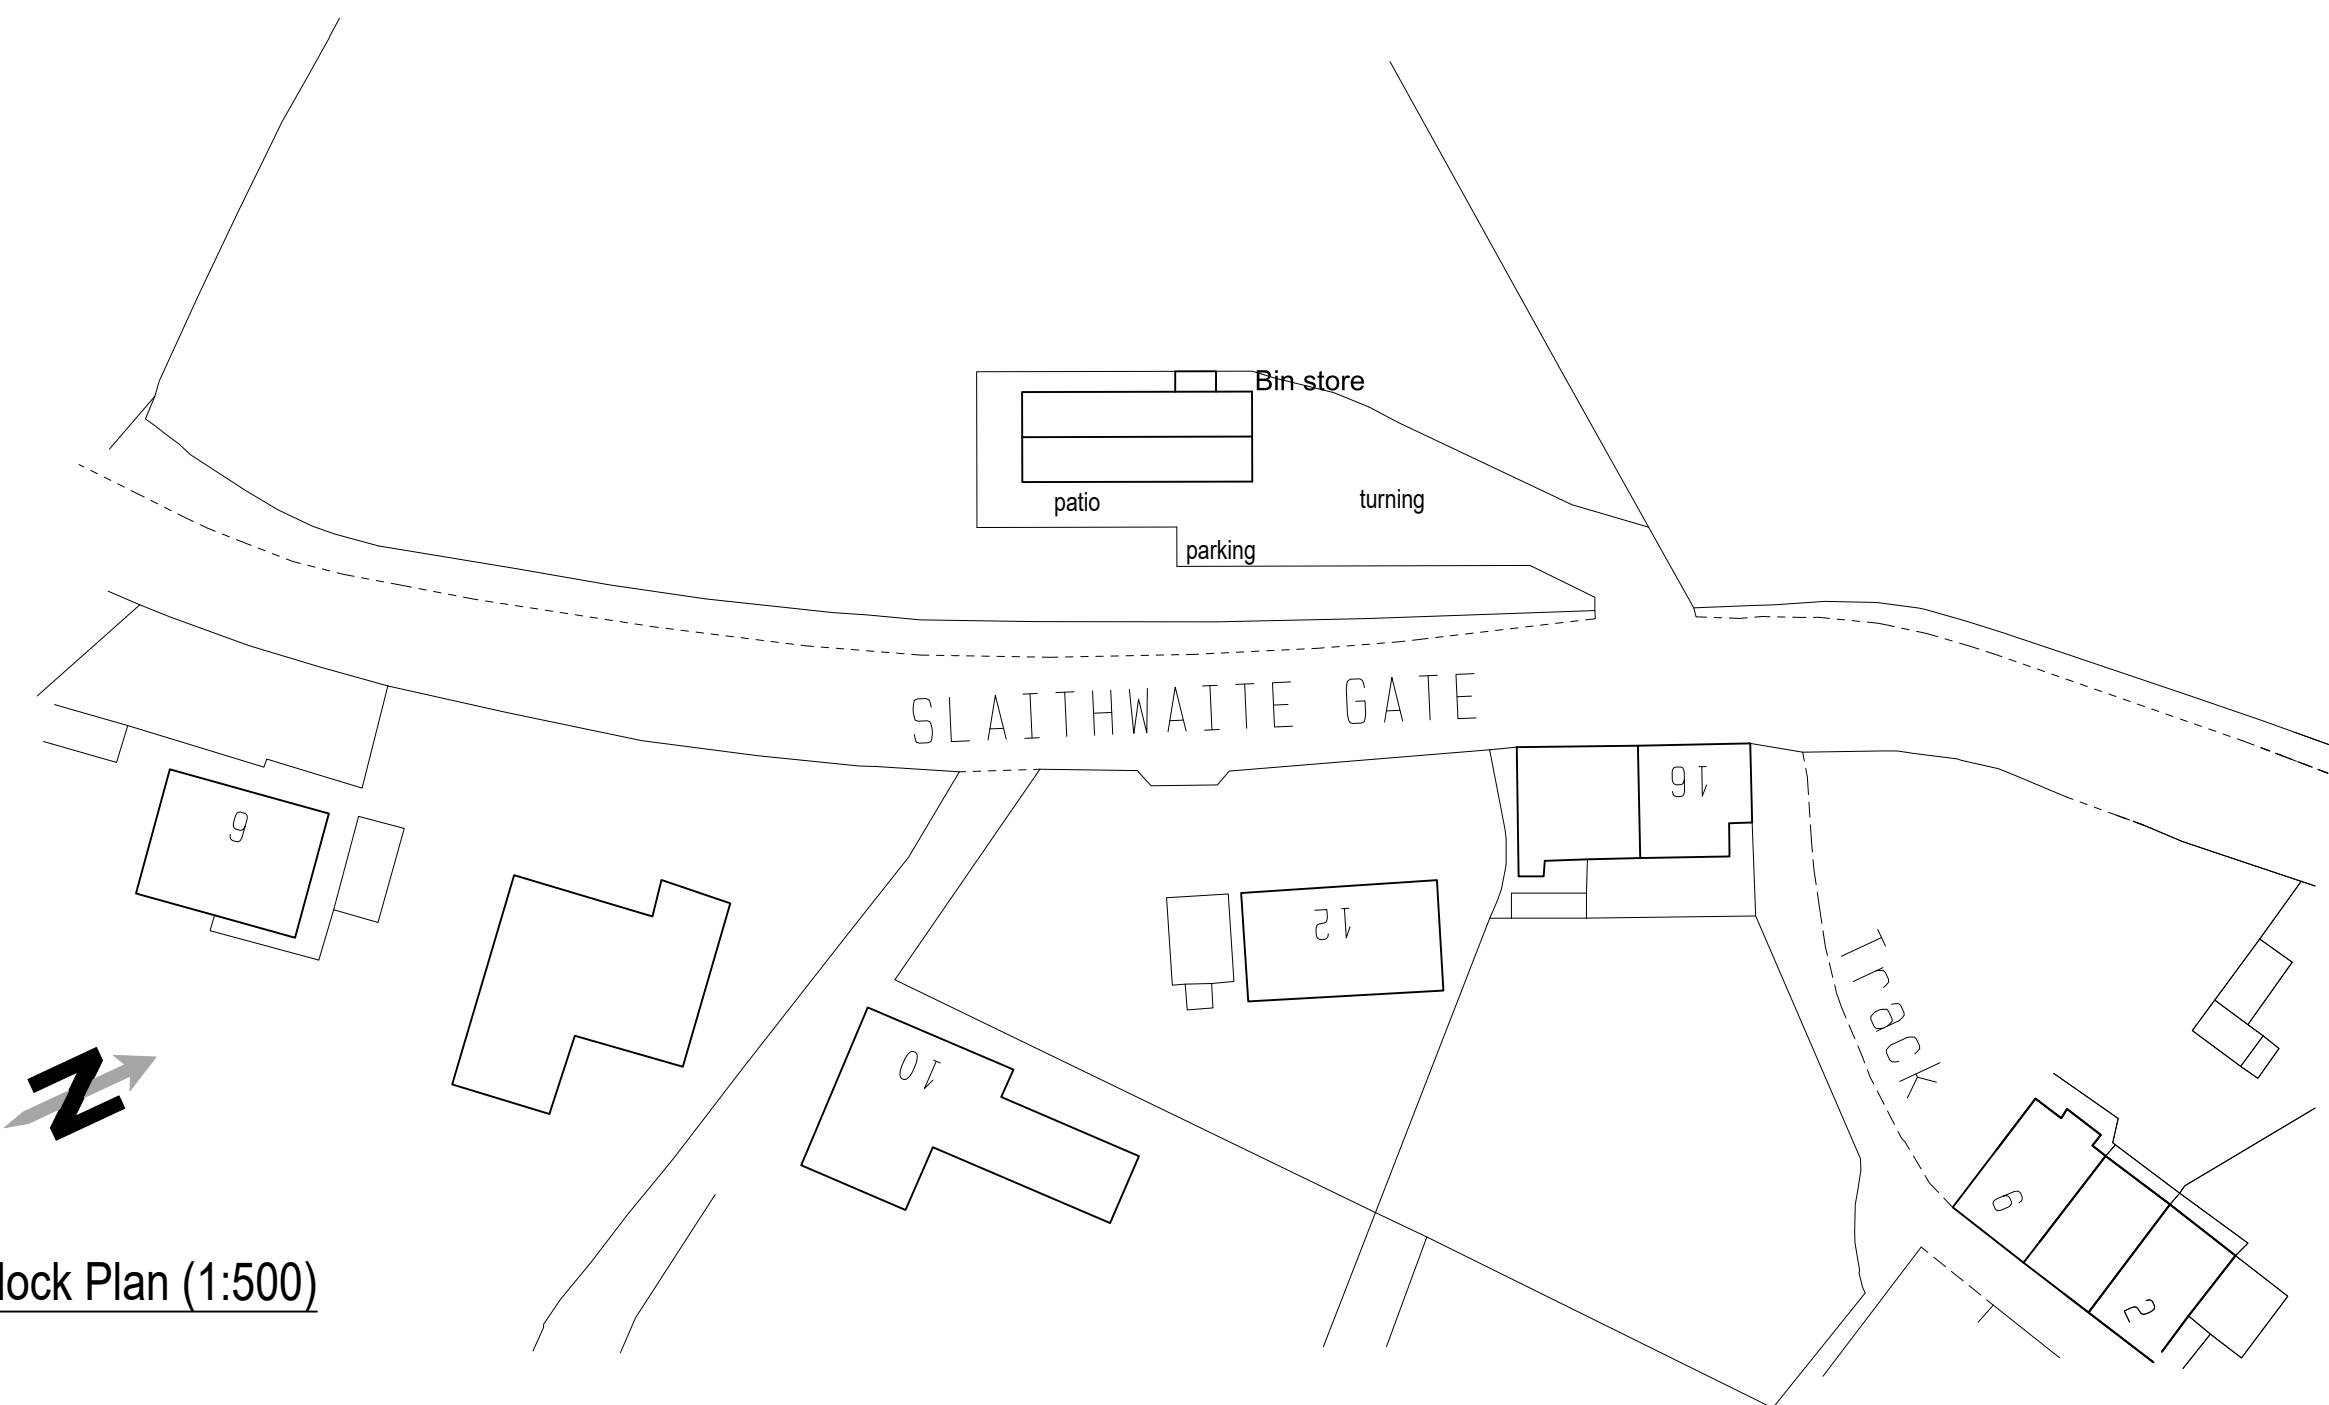

Block Plan (1:500)

Rev E 03/11/2025 Updated for change of use application.
Rev D 27/02/2025 Building Reg info added.
Rev C 25/04/2024 Red line amended.
Rev B 03/02/2023 Porch removed and windows amended.
Rev A 28/06/2022 Garage door moved to gable.



Colne Valley Design
8 Meadow Lane
Slaithwaite
Huddersfield HD7 5EX

Tel: 01484 842097
Mobile: 07867 803312
E-mail: mitchell@sbhomes.co.uk

Proprietor: S.A. Mitchell (ACIOB)

Project

Change of use of existing building to
form . dwelling

For

Mr M Foster.

Address

Upper Pike Law
Scapegoat Hill

Title

Planning Drawing.

Job No.

21 J 51.

Drawing number

P 01 E.

Date

June 2022.