
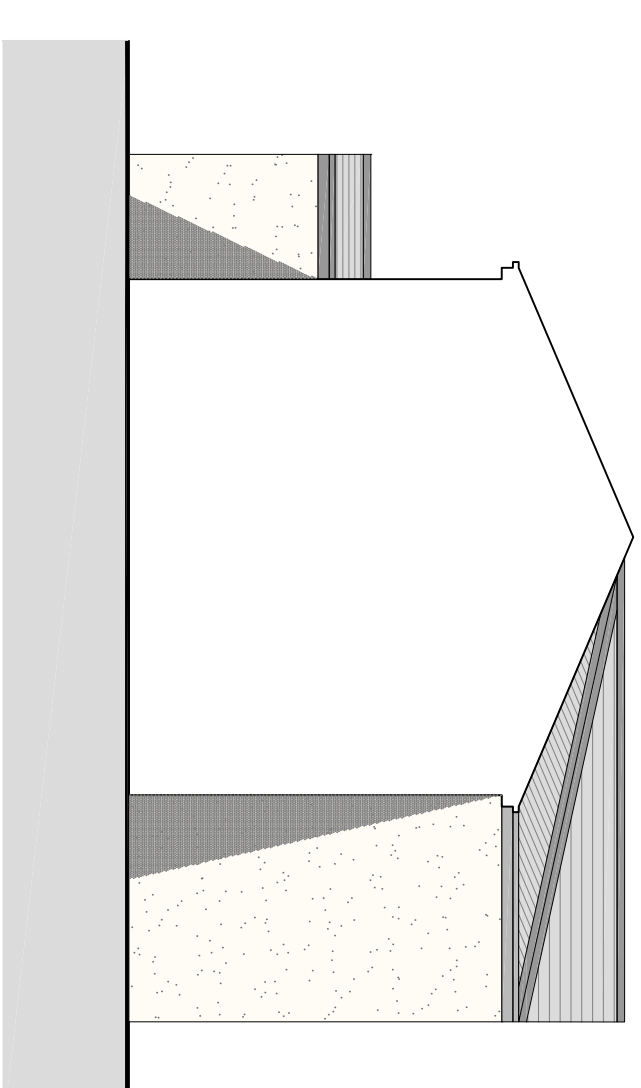
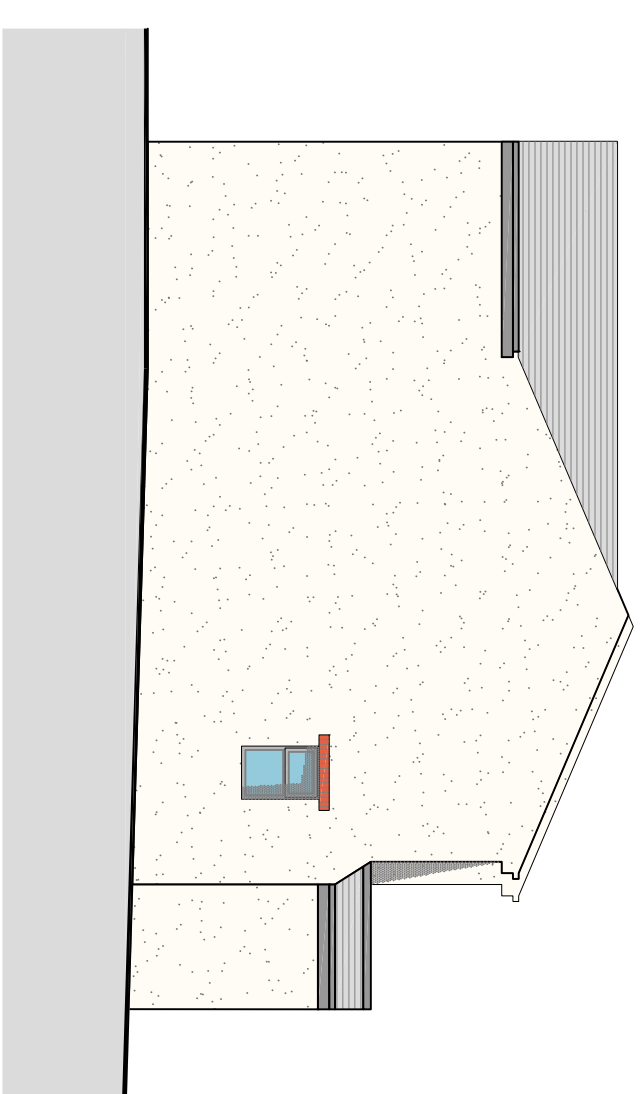
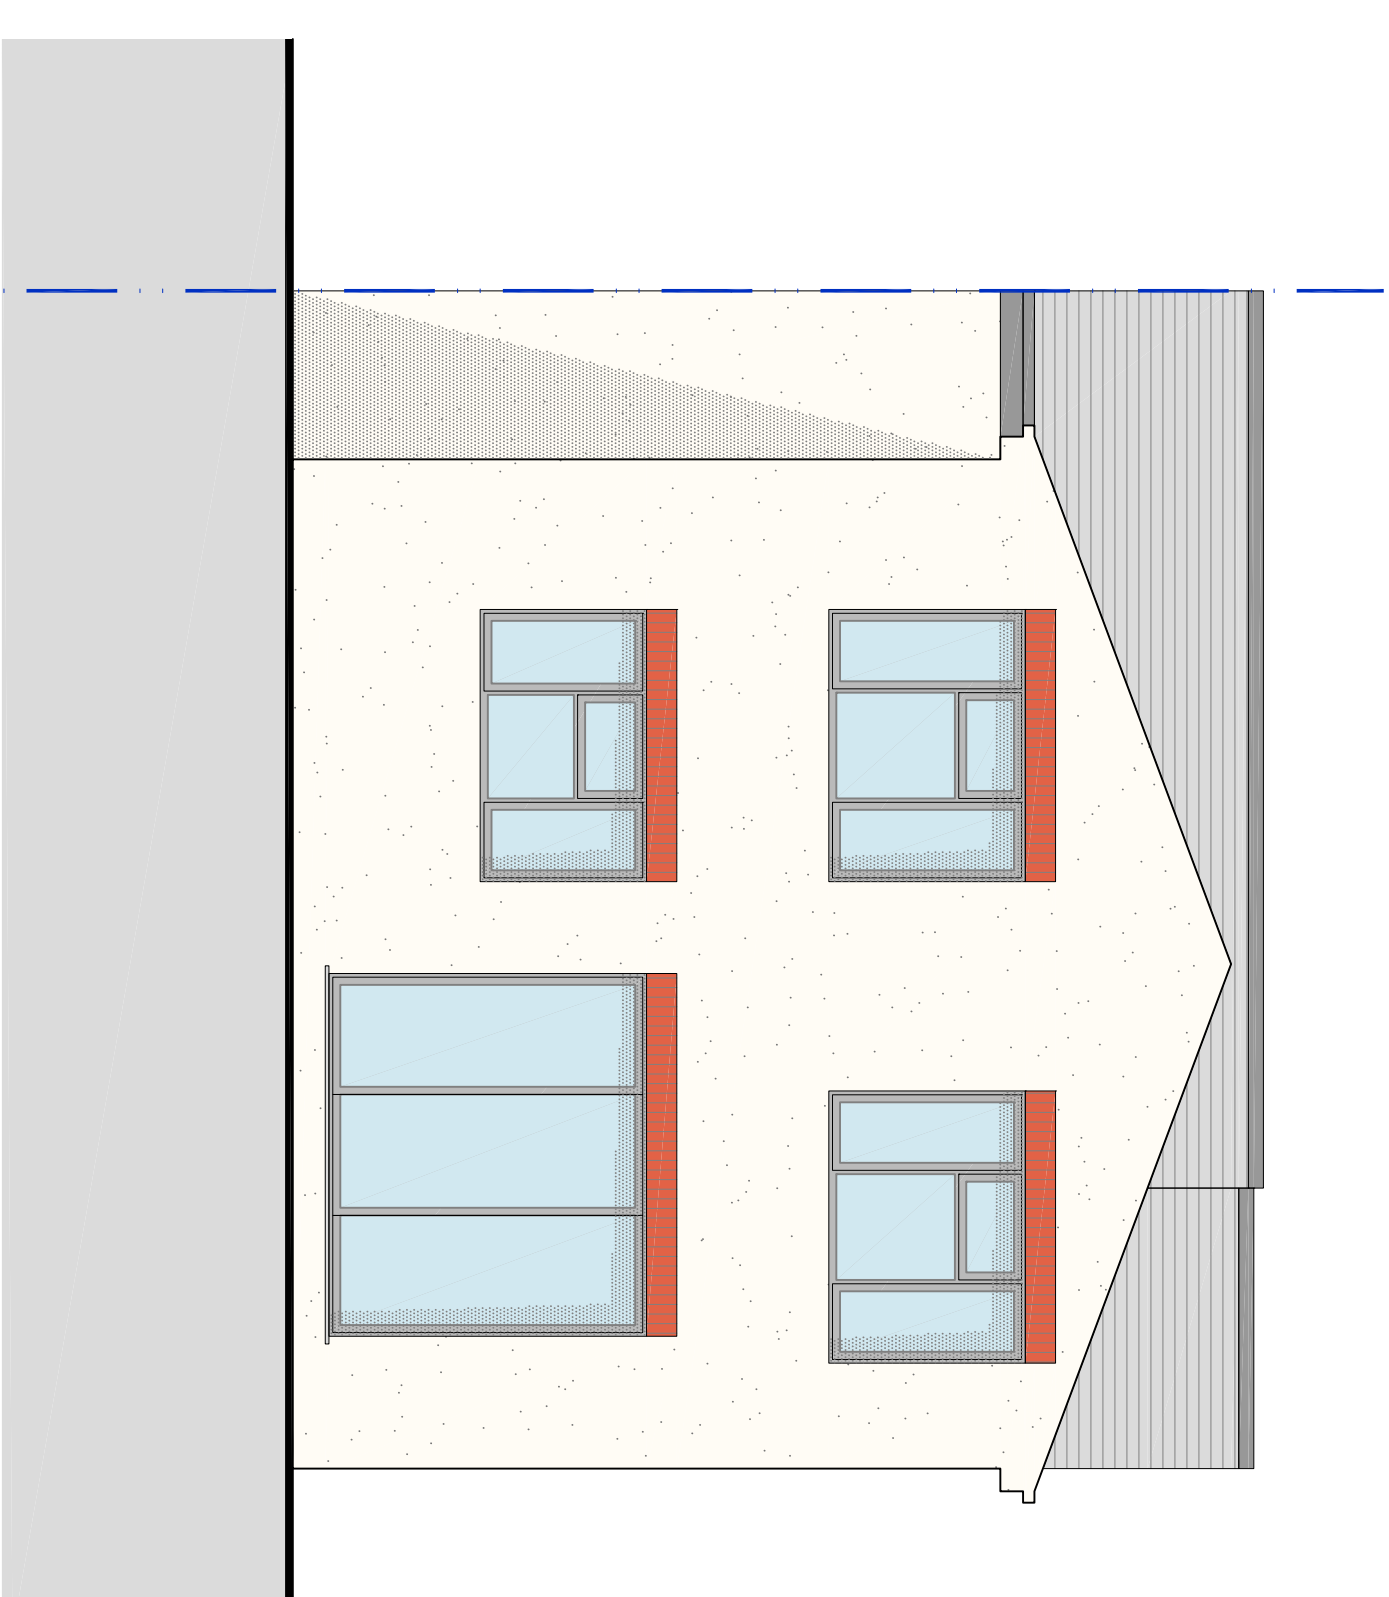
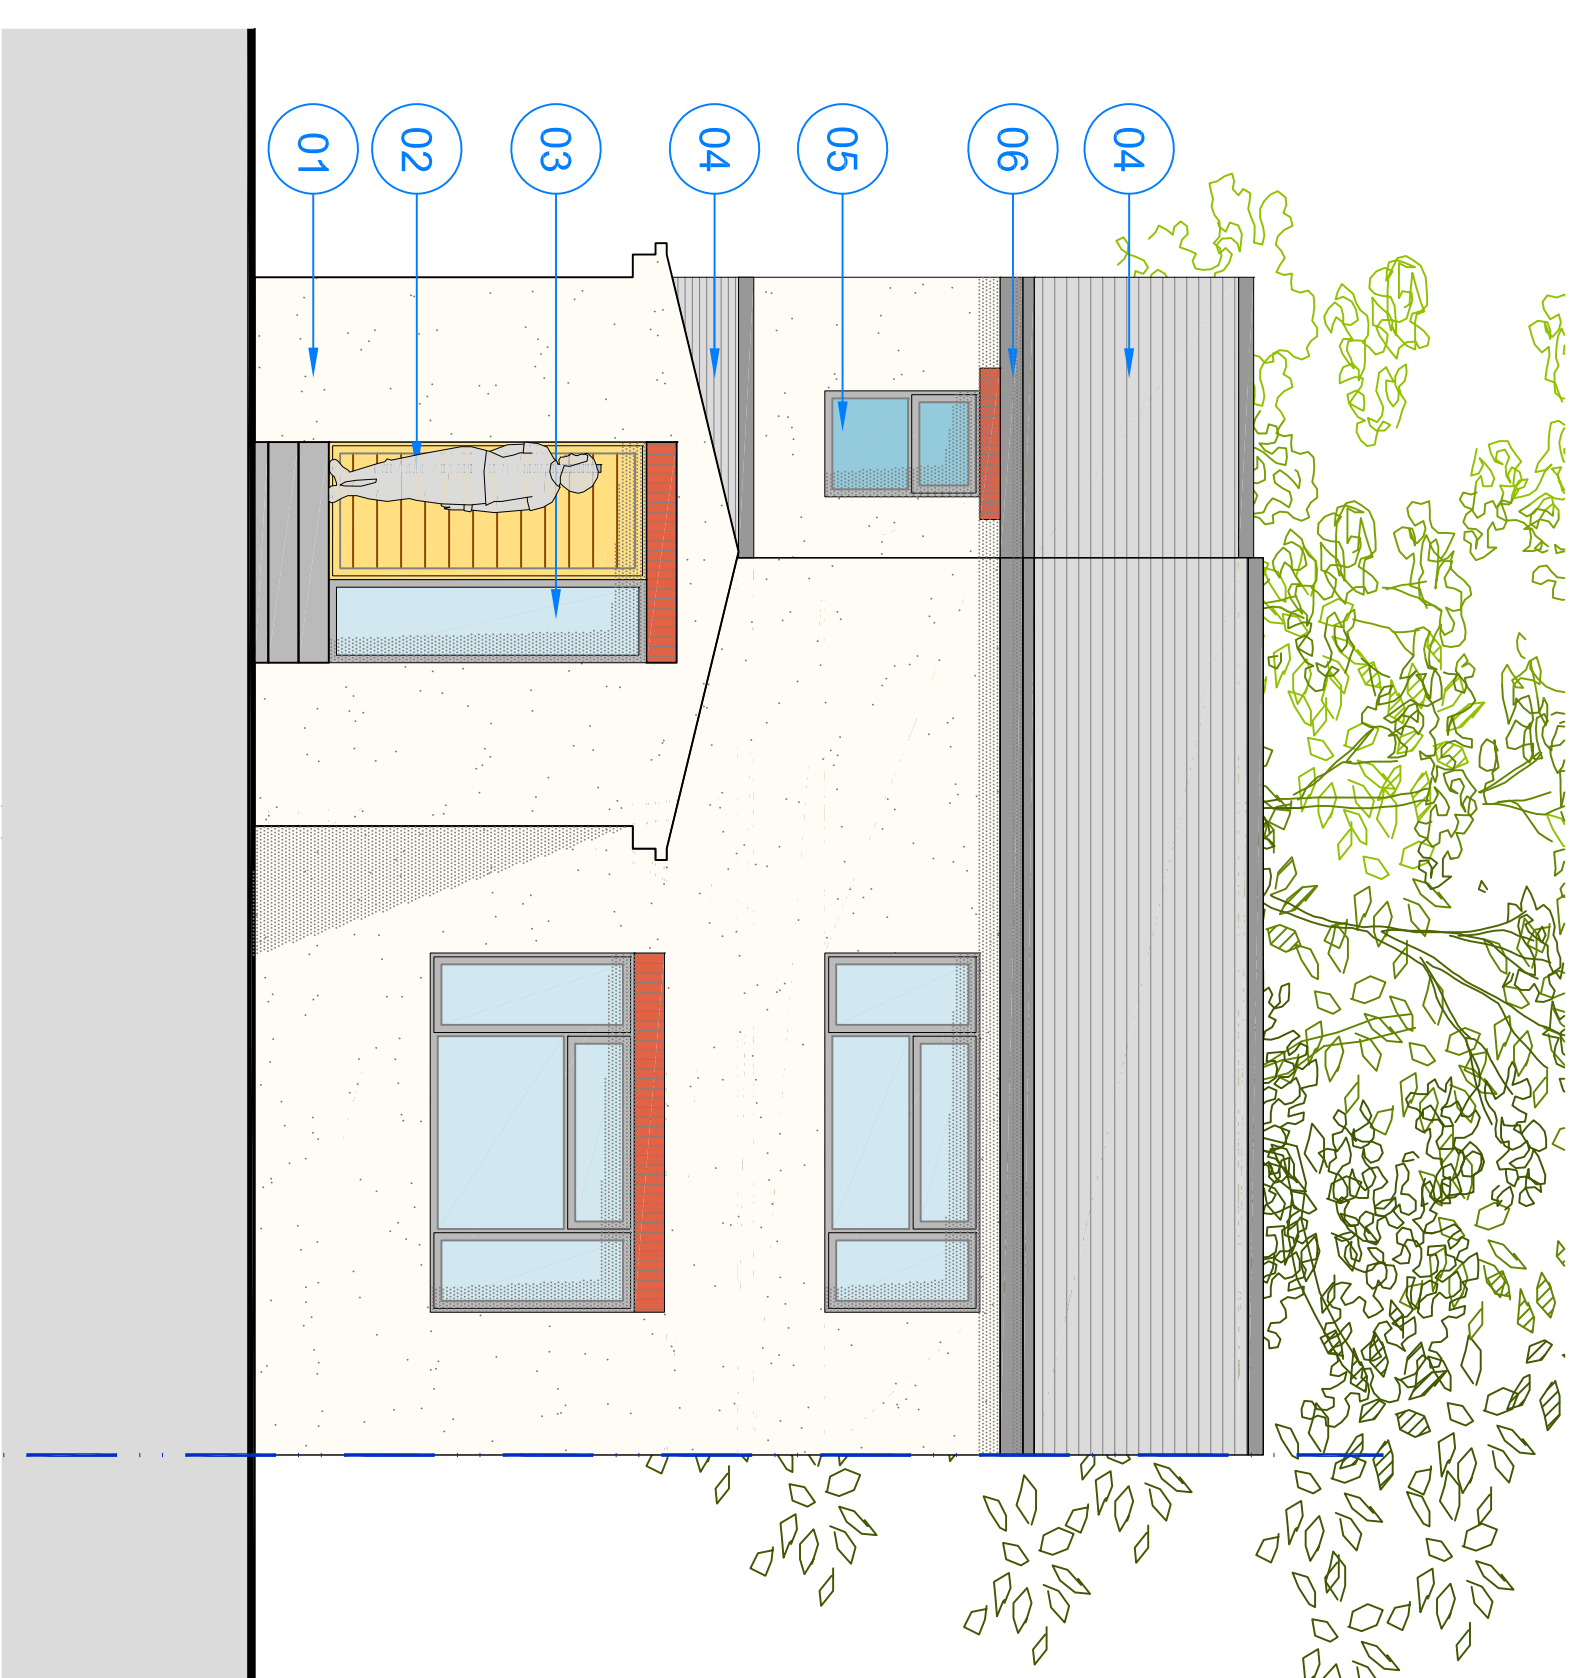
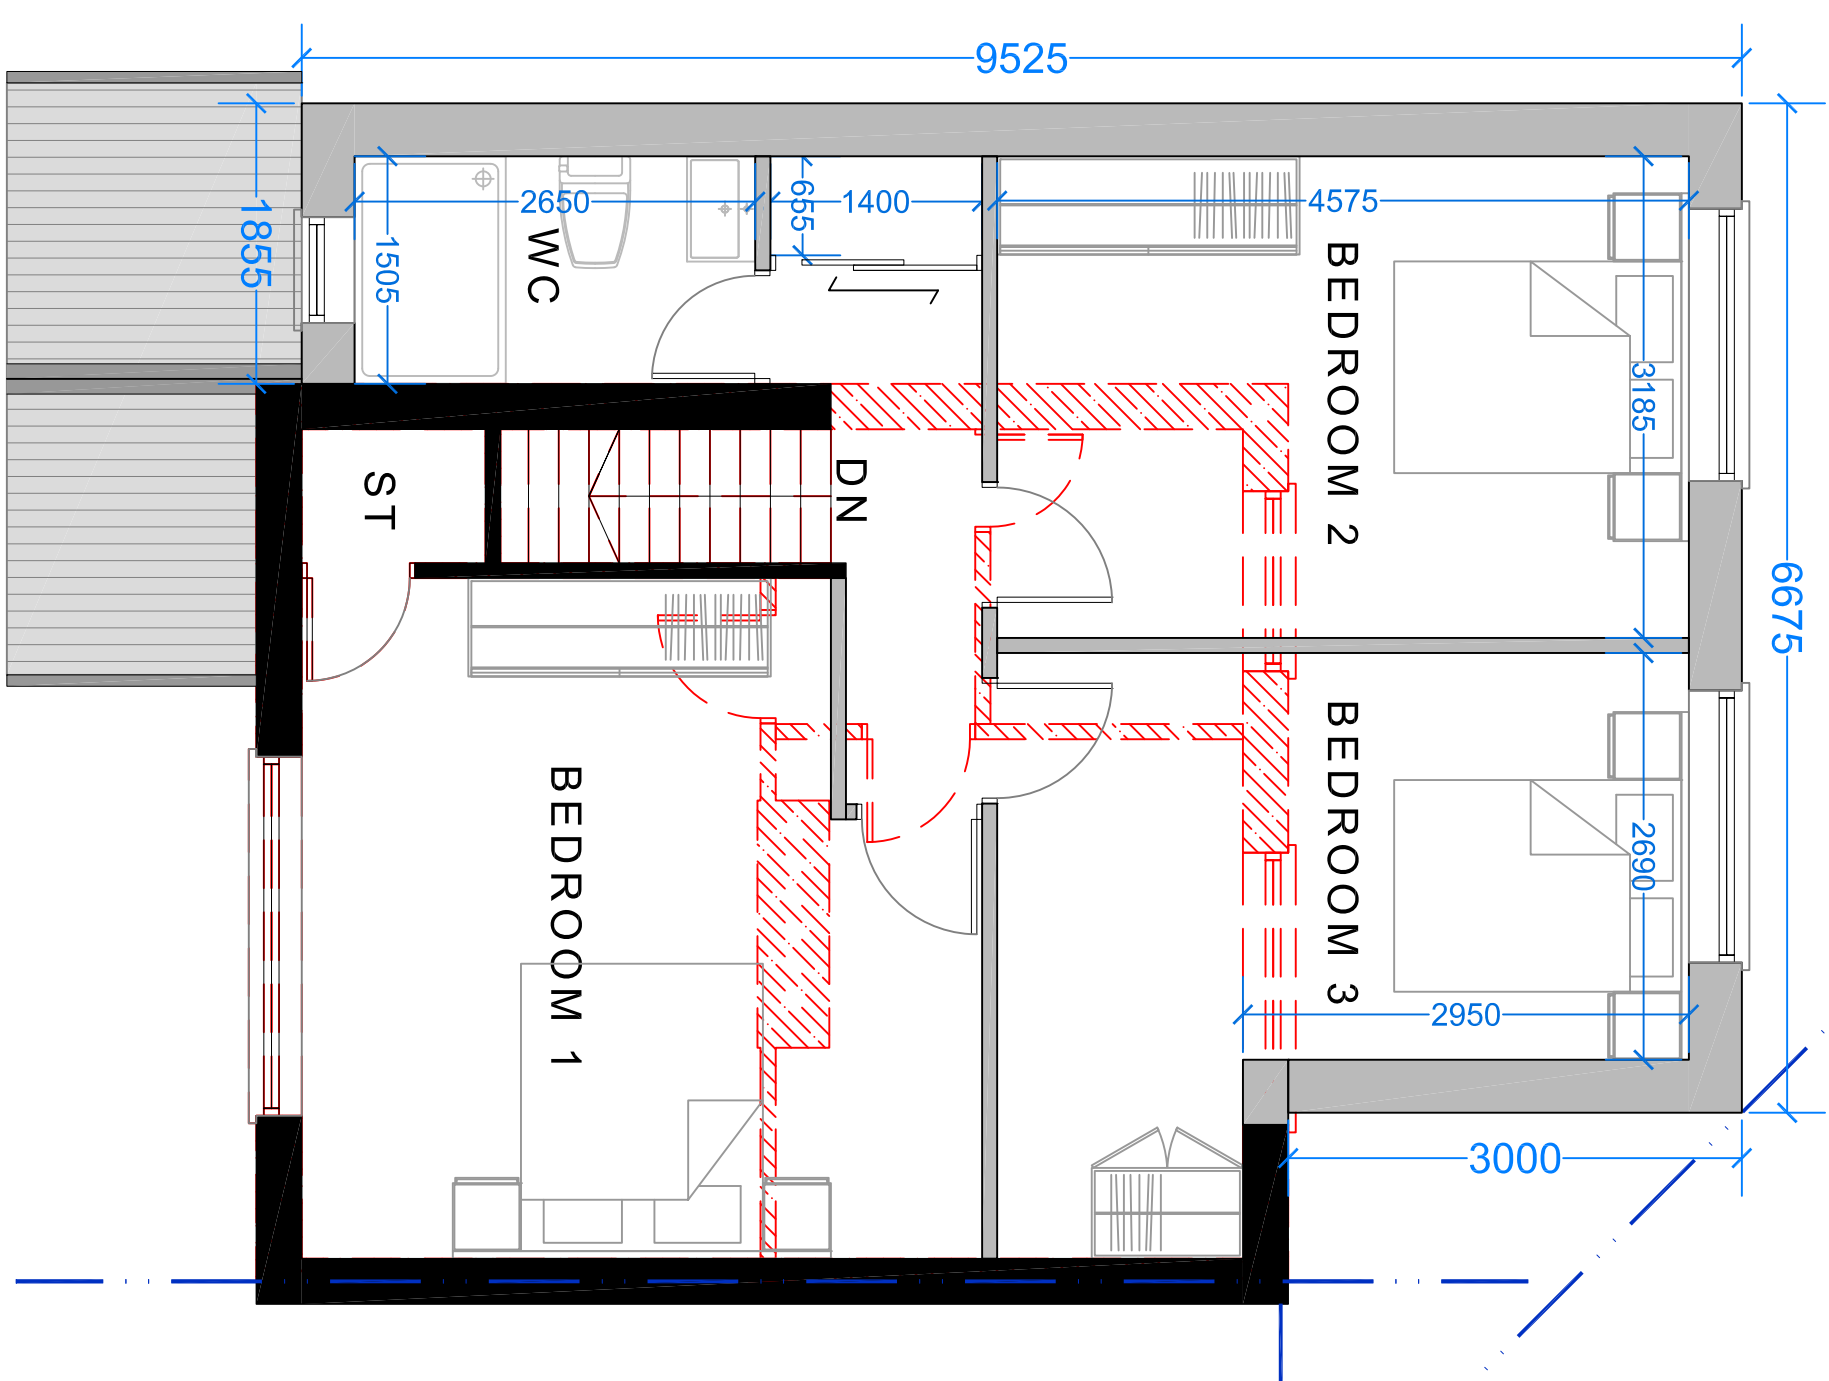
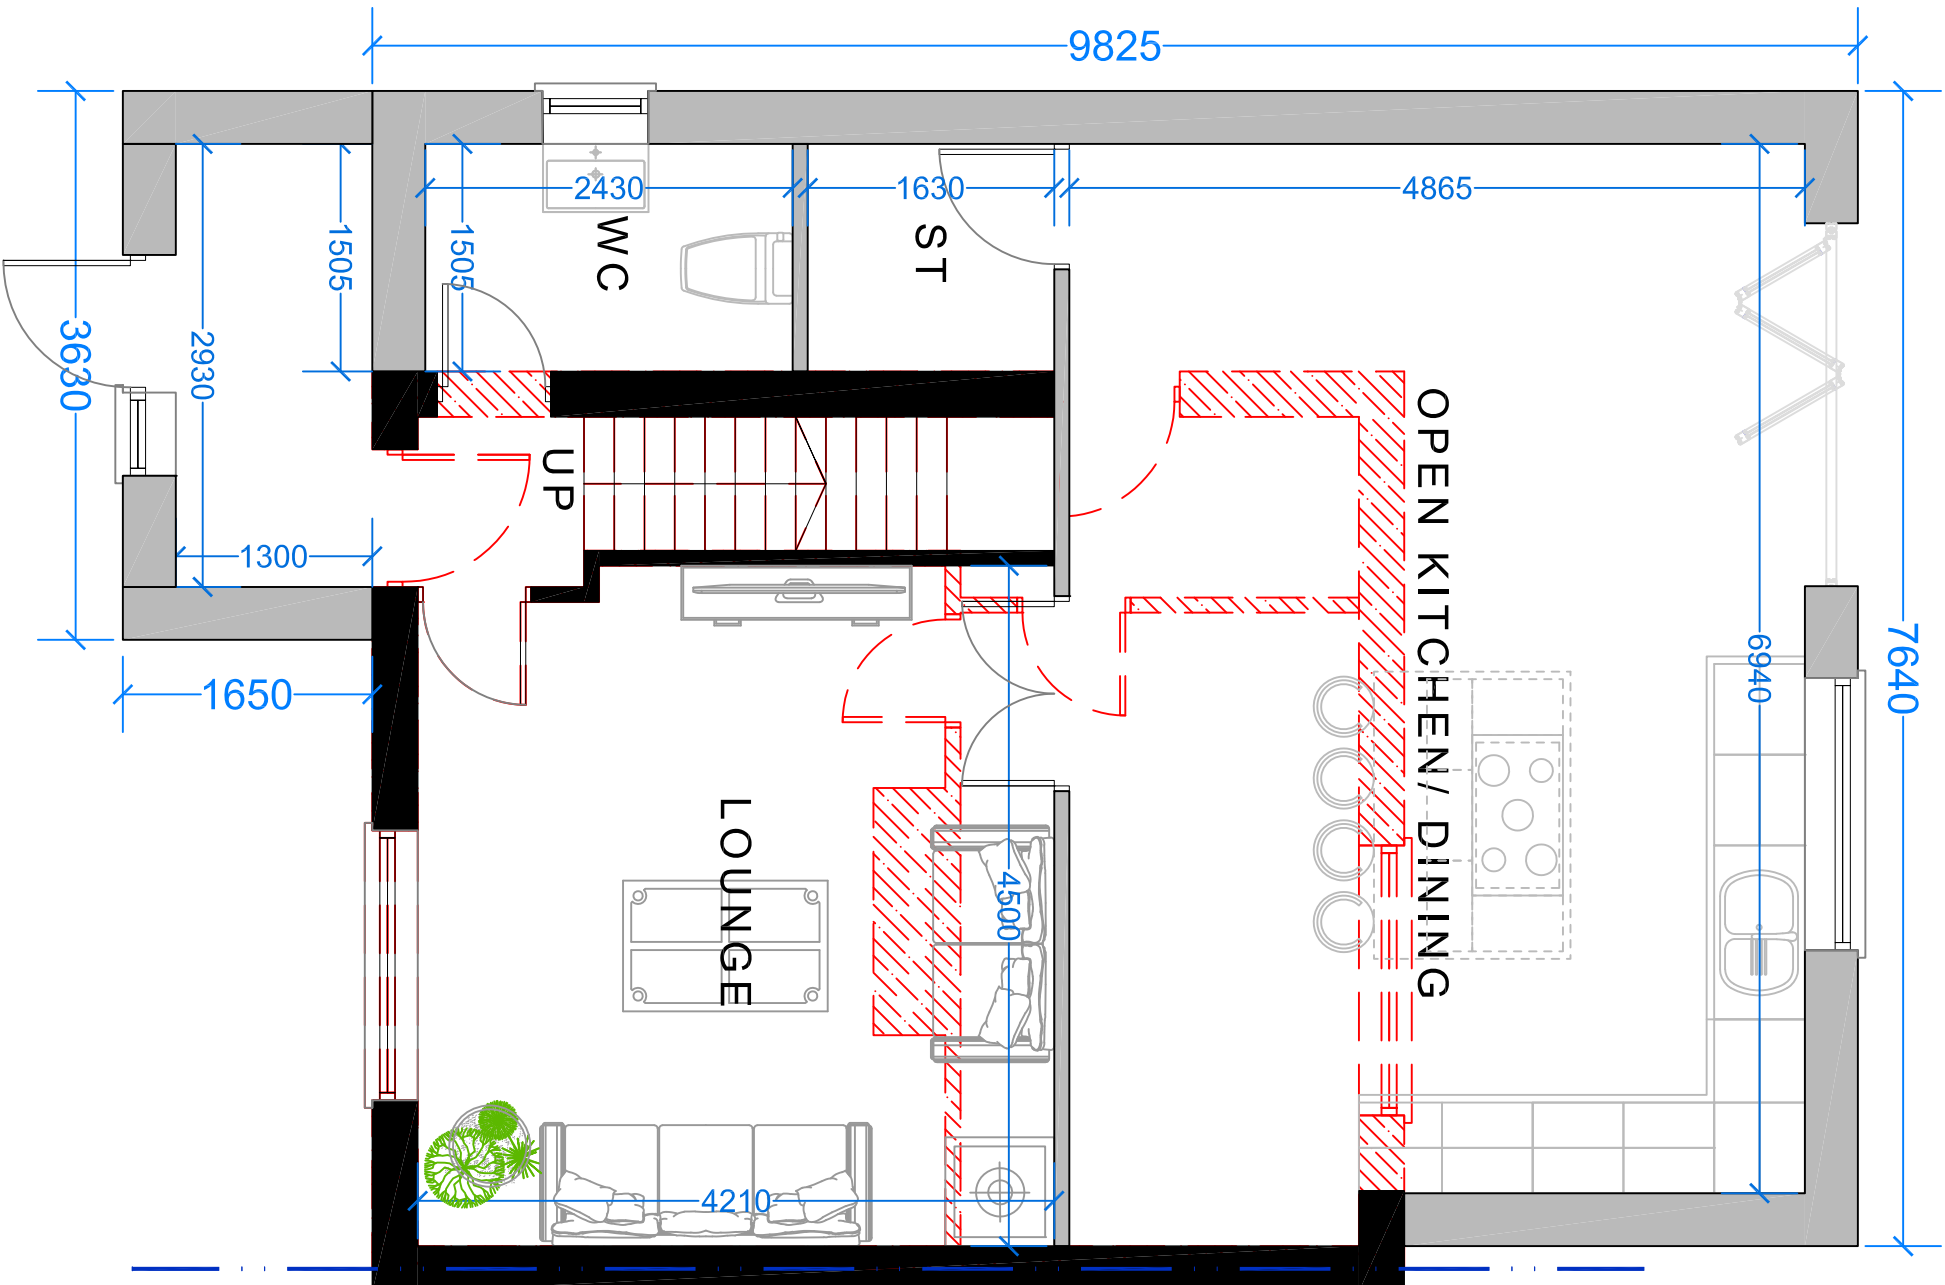
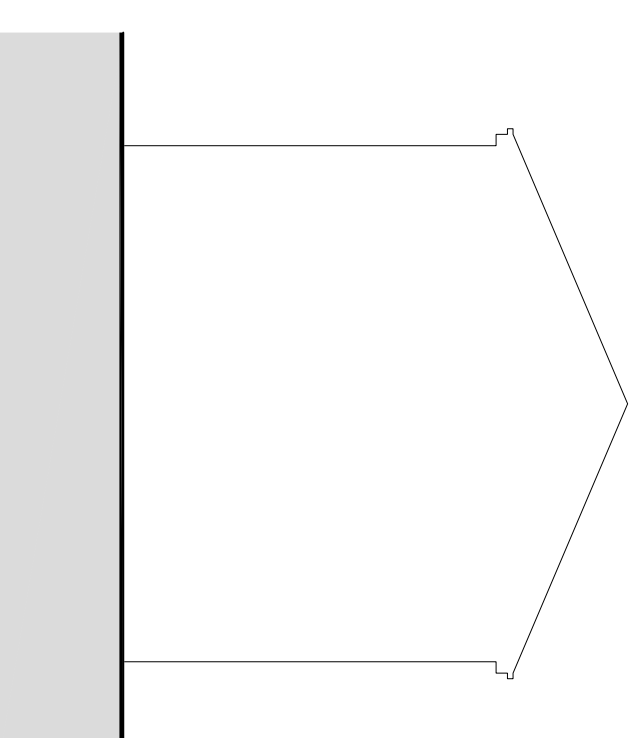
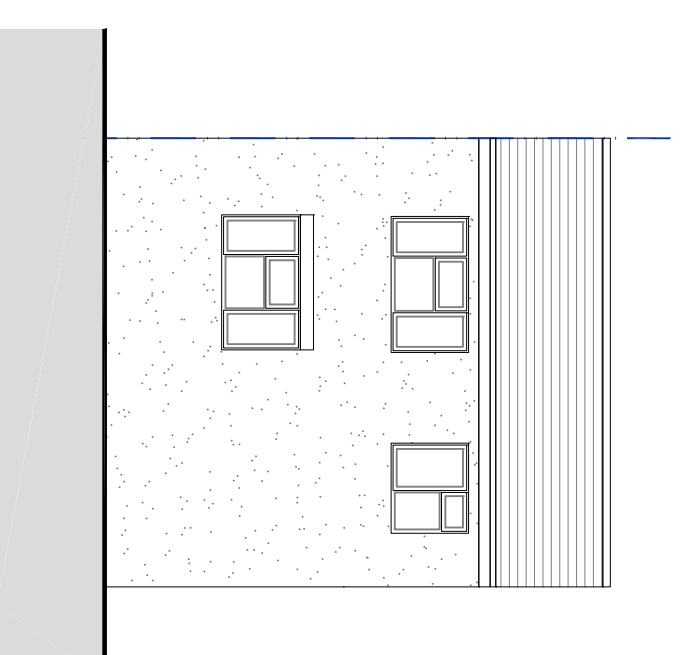
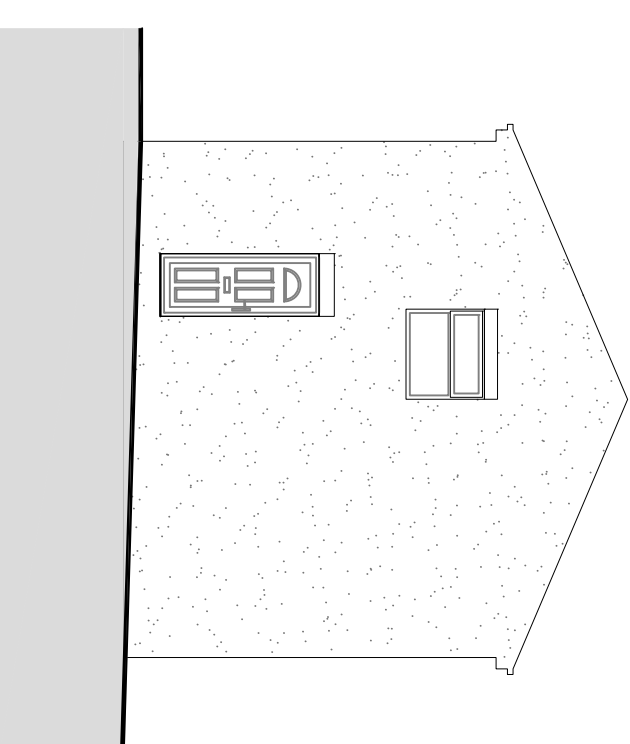
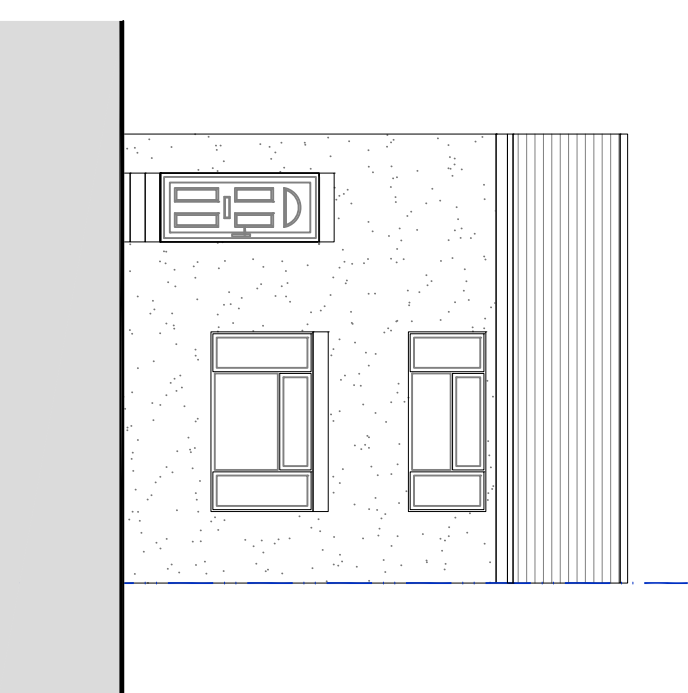
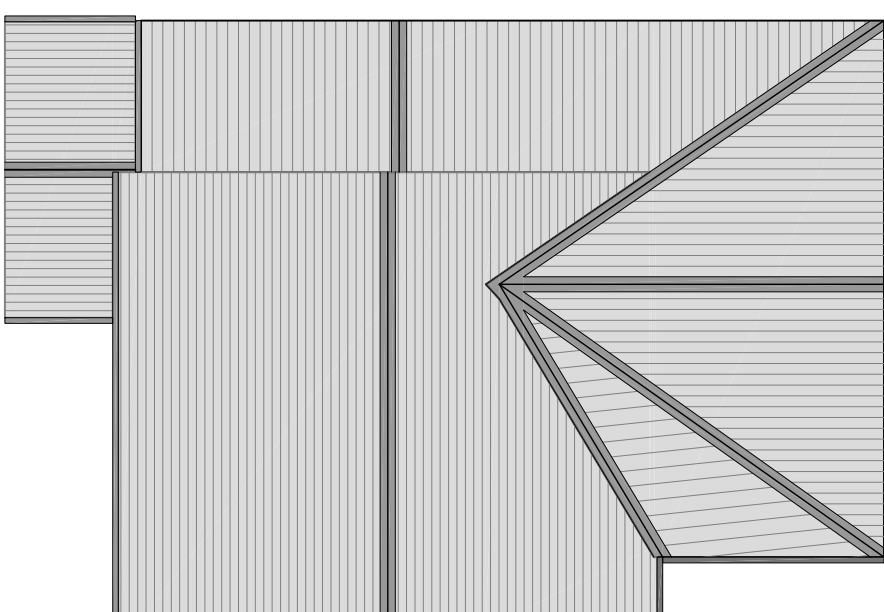
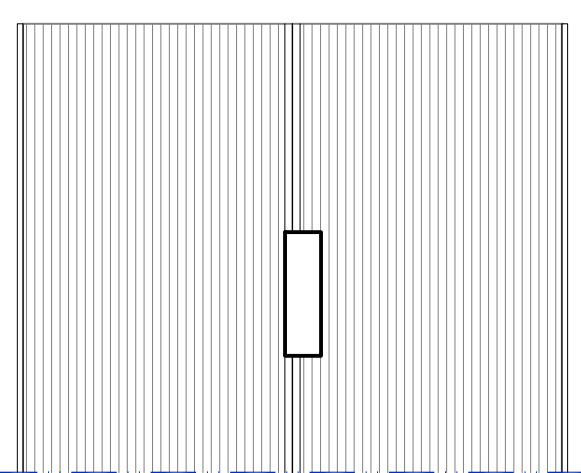
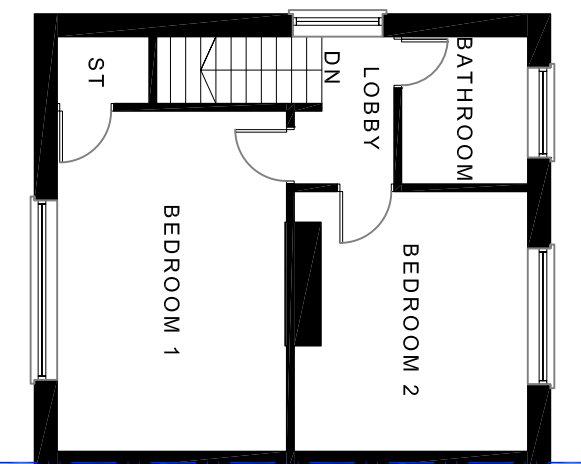


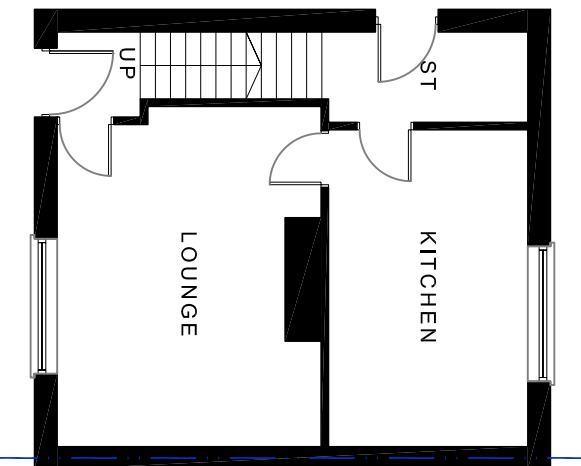

1. Proposed Render to Match Existing
2. Proposed upPVC Entrance Door
3. Proposed upPVC Obscure window
4. Proposed Roof to match existing
5. Proposed upPVC Obscure glass
6. Proposed Fascia and Soffit to Match Existing

[illegible]