



EXISTING PERSPECTIVES

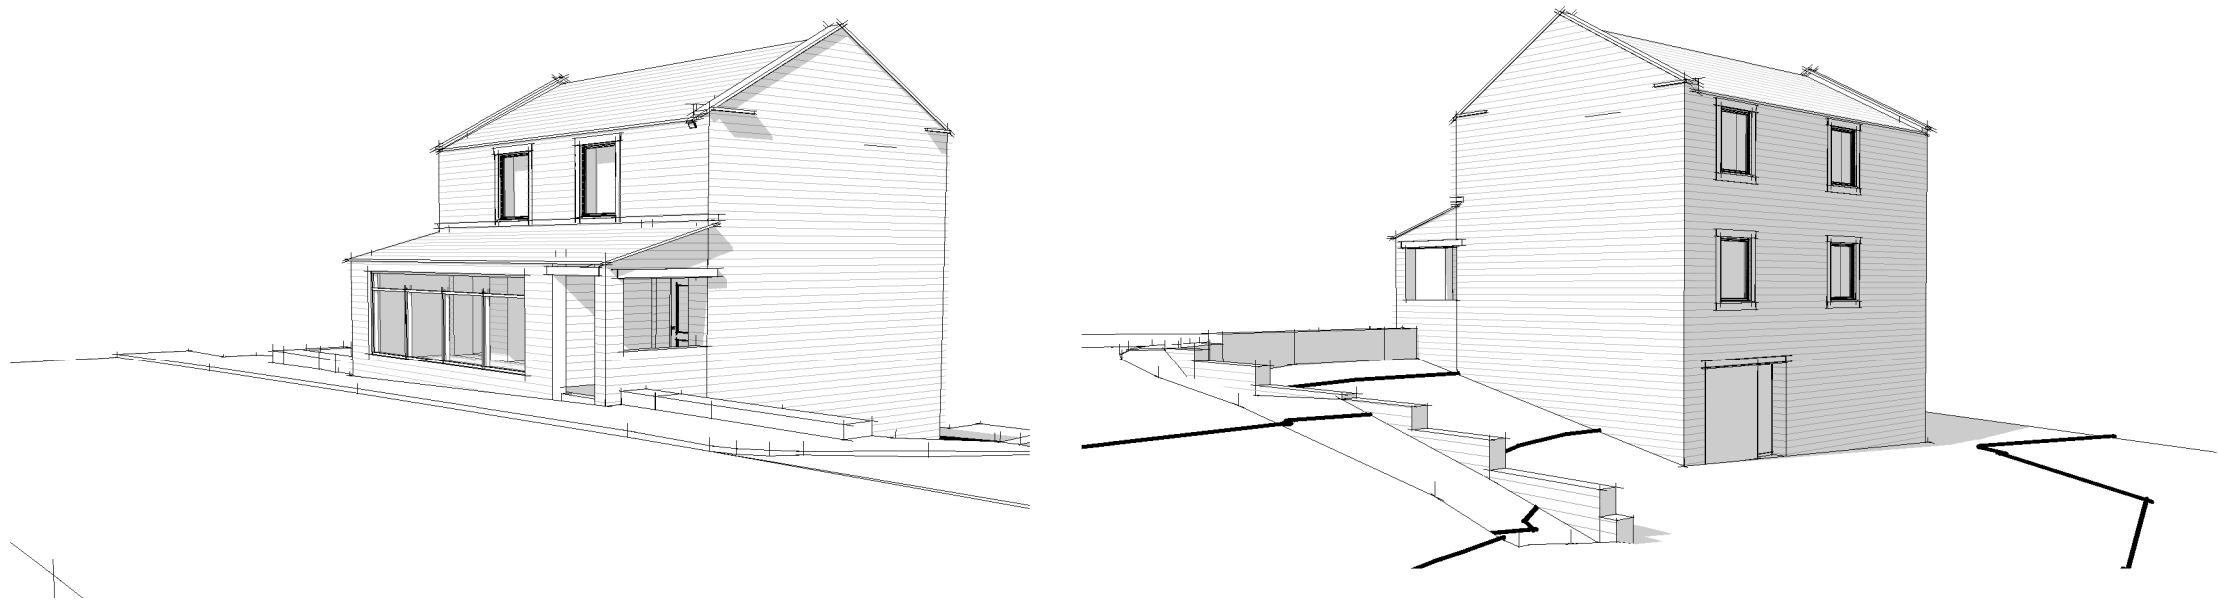

PROPOSED PERSPECTIVES

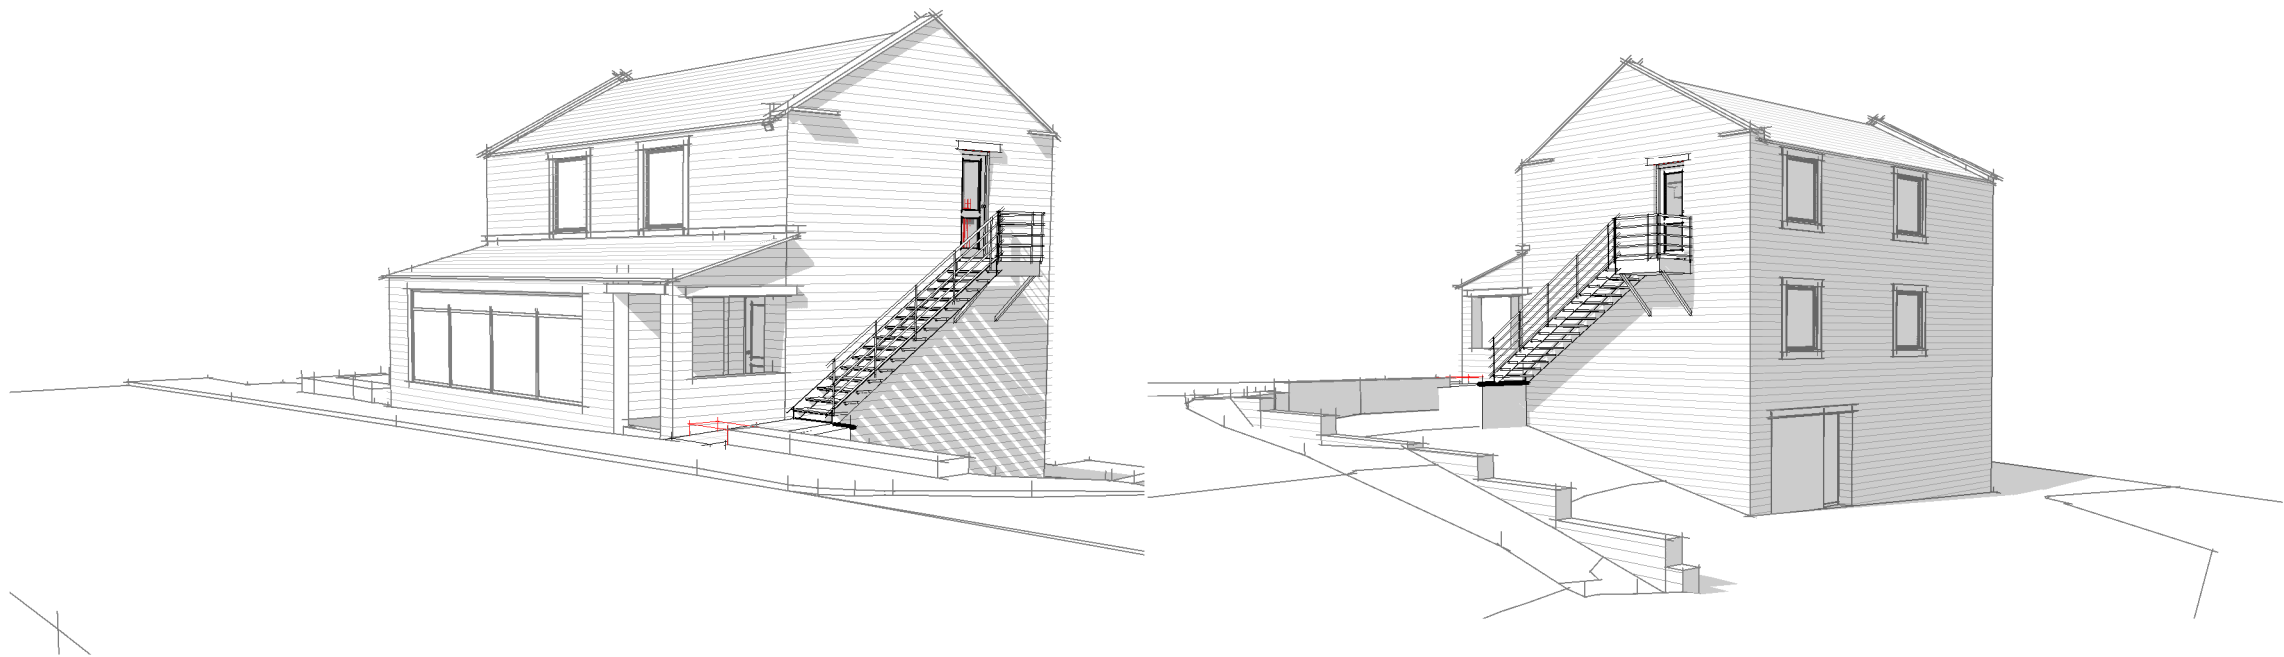

Rev.	Date	Notes
Wakefield Road, Scissett		
Perspectives		
Dwg No. H26-0062. 005		Rev. Drawn: Author Date: 09/08/26
Scale @ A3 :		Client: tbc
 HIGHSTONE DESIGN		