


LOCATION PLAN 1:1250

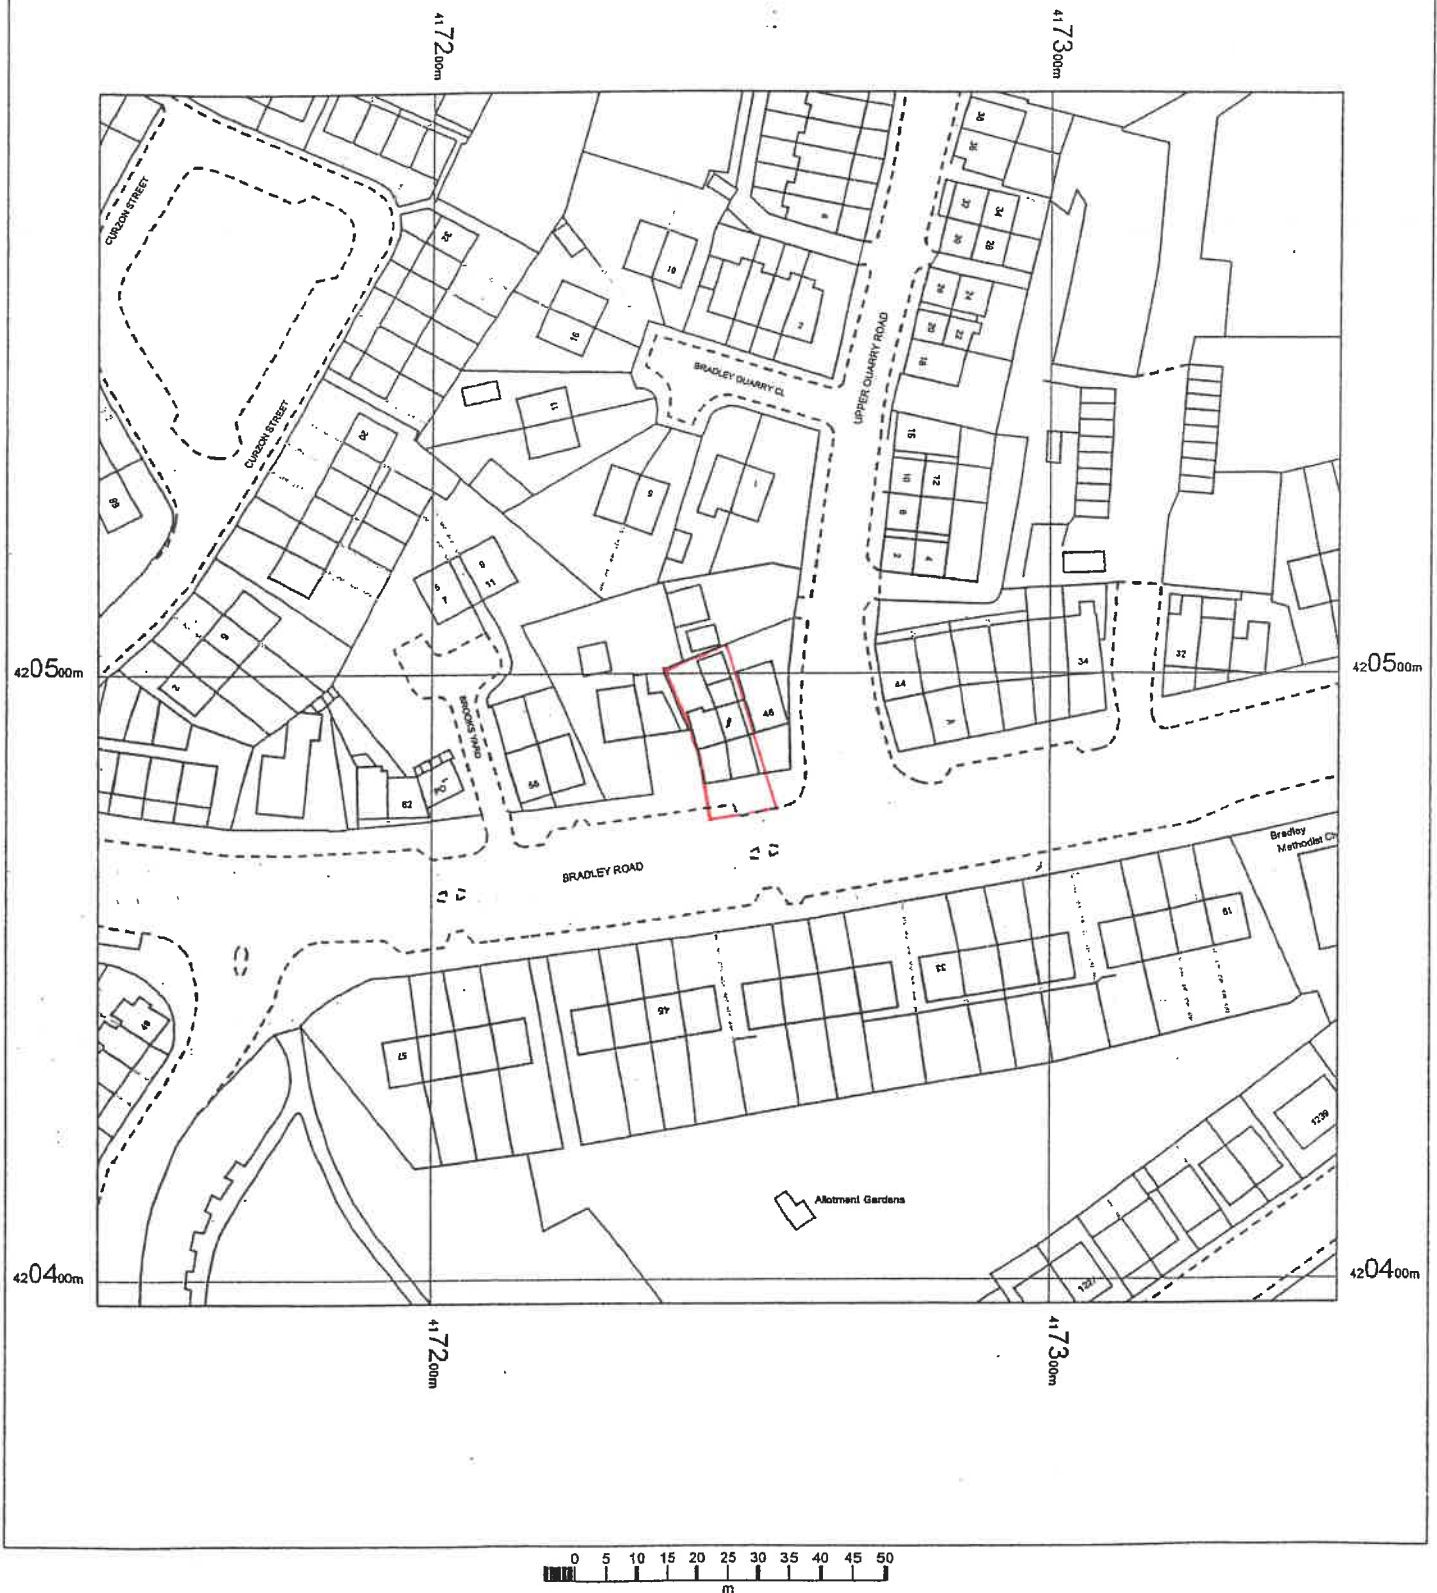


CLIENT:- MR ALI
ADDRESS:- 48/50
BRADLEY RD
BRADLEY
HOZ 1XD.

OS MasterMap 1250/2500/10000 scale
15 January 2016, ID: BW1-00493674
maps.blackwell.co.uk

1:1250 scale print at A4, Centre: 417247 E, 420496 N

©Crown Copyright Ordnance Survey. Licence no.
100041040

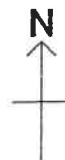

BLACKWELL'S
www.blackwellmapping.co.uk

TEL: 0113 245 2623
comments@maps.blackwell.co.uk