

A wide-angle view from the press box looking out over the stadium. The green pitch is visible, surrounded by blue seating. In the background, the city of London and the London Eye can be seen under a clear sky. The press box structure and various cameras are visible in the foreground.

Colours & finishes to be agreed with Local Authority.

Huddersfield Road
Elland, West Yorkshire
HX5 9BW
TELEPHONE : ELLAND (01422) 371616
FAX No : (01422) 376717
email : mail@bmselland.com

Client


Project

FLAIR Stadium
Owl Lane
Dewsbury

Sheet

South Stand - Sky Gantry & Staircase

Drawn	A J Baker	Date	Aug 26
Scale	As indicated	Sheet Size	A1
Status	Preliminary		
Drawing No.	M3310 - 2-201	Revision	Rev B

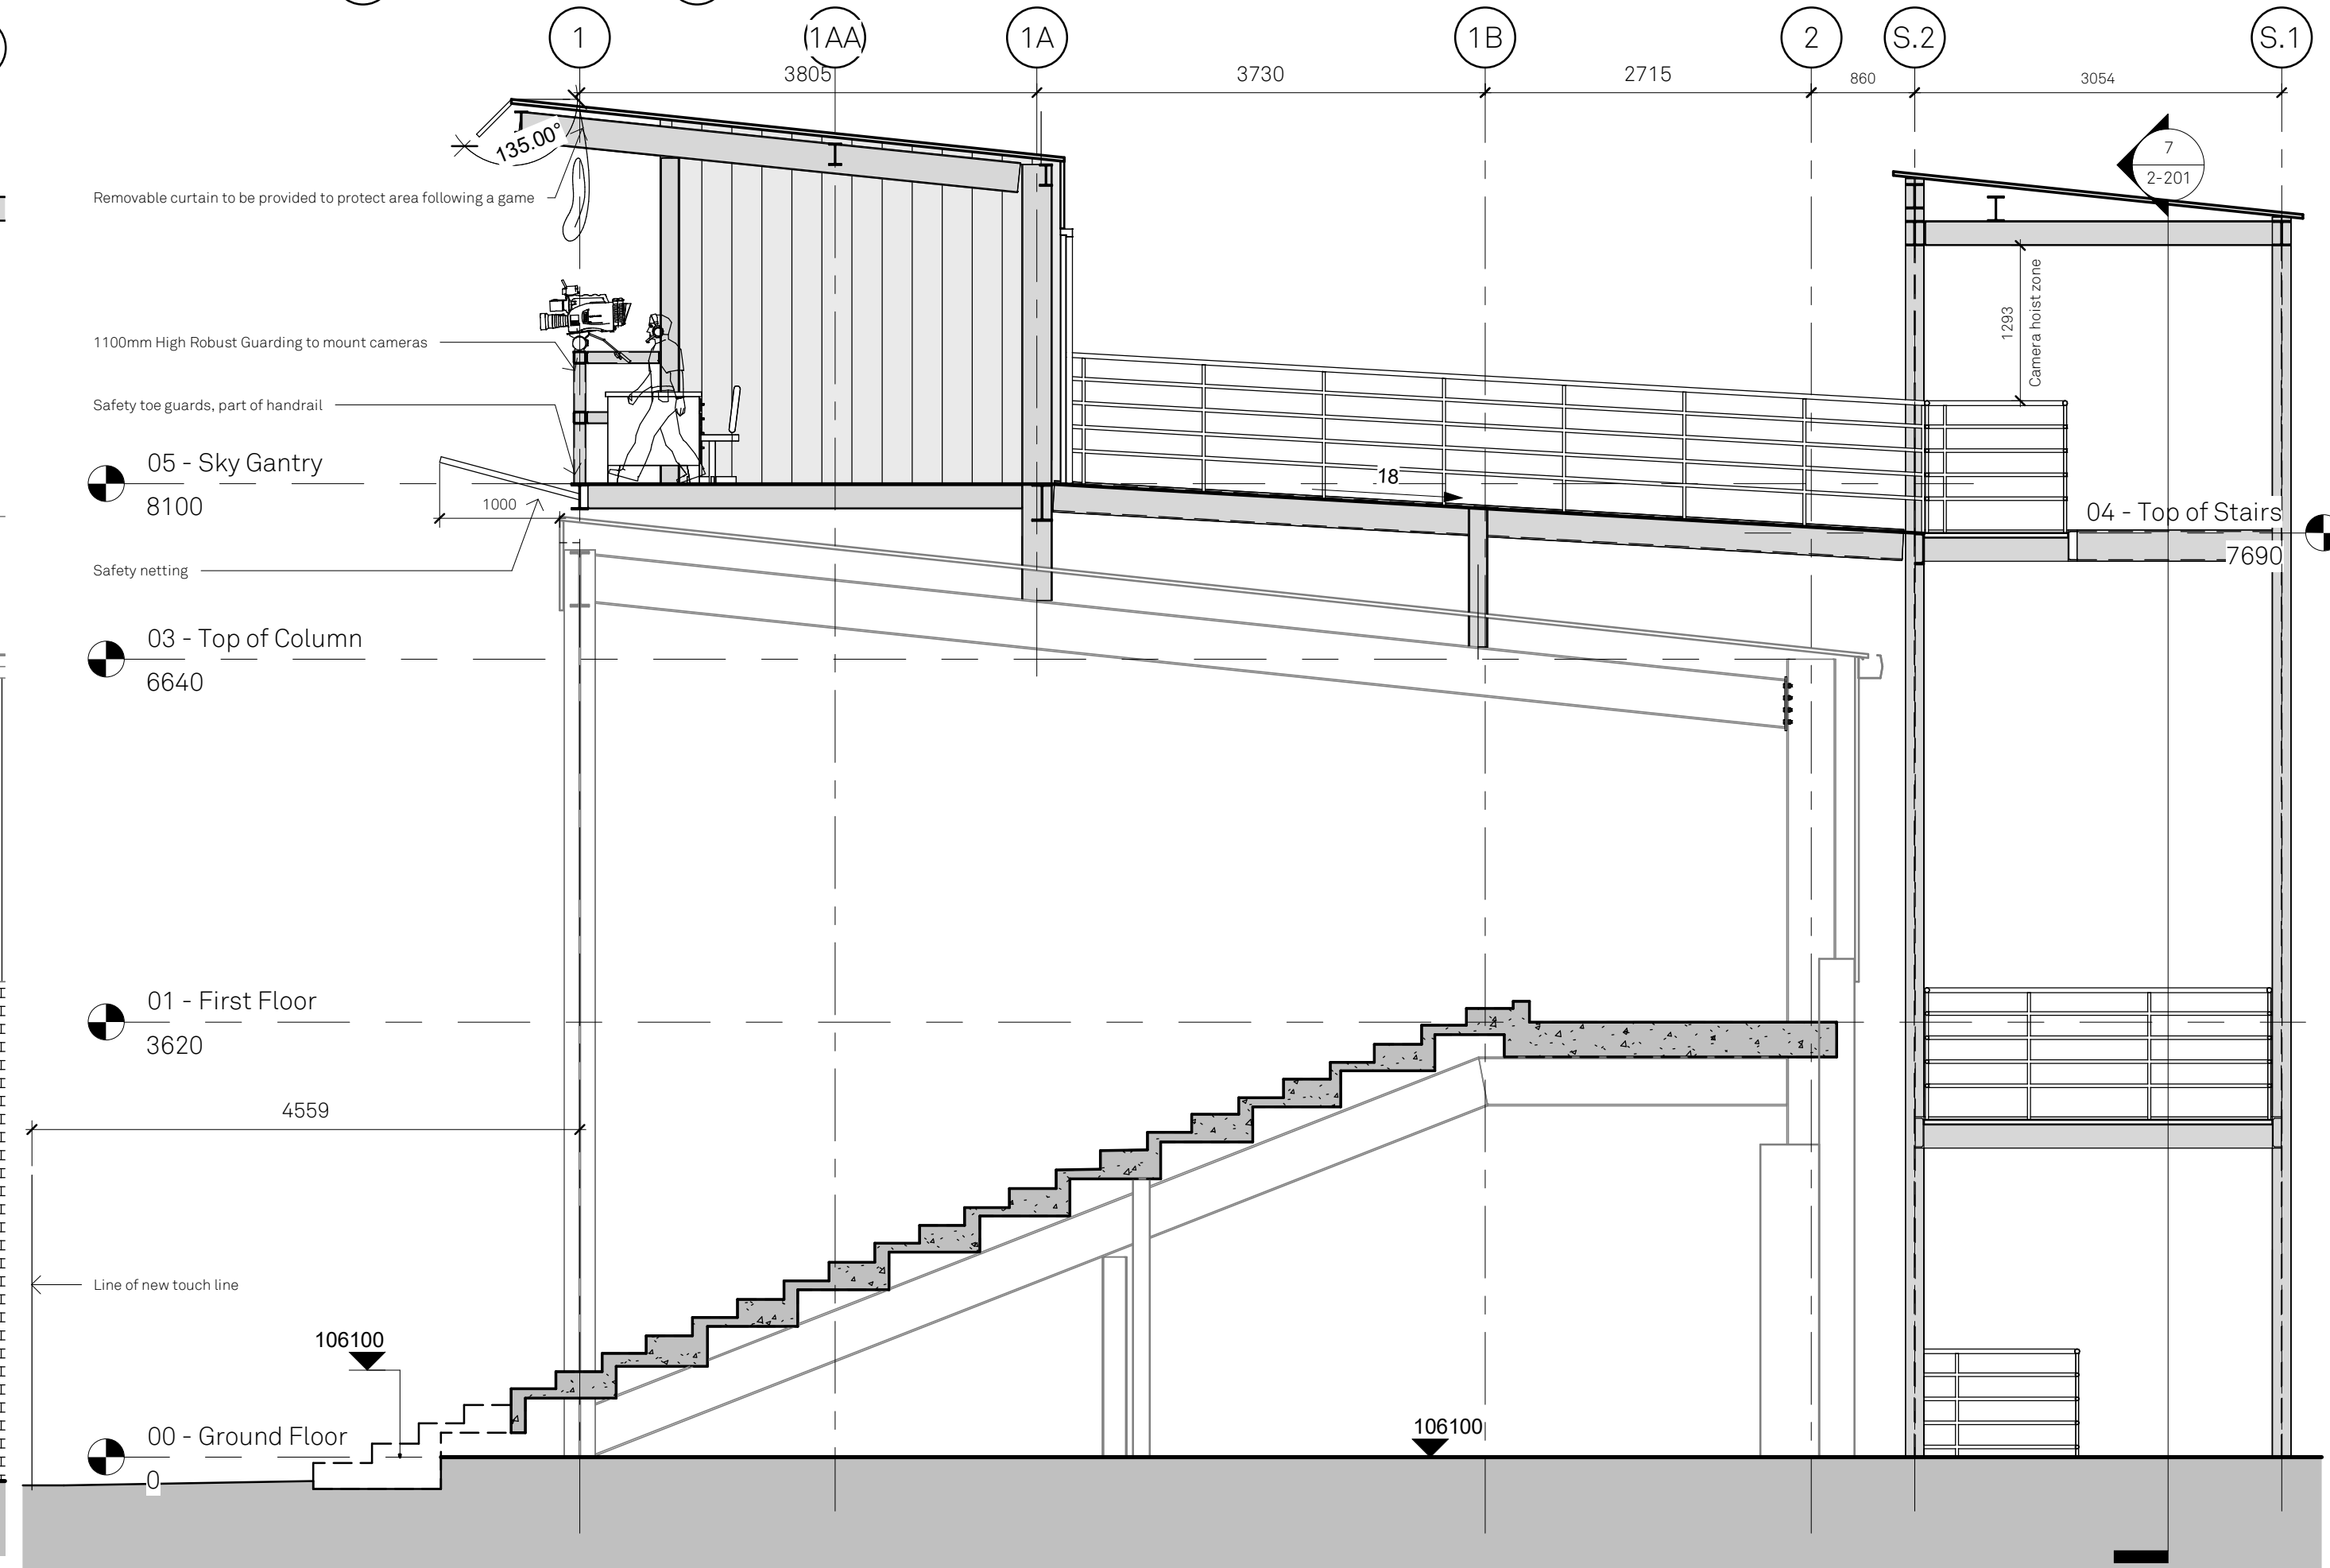

6 Section
1 : 50