



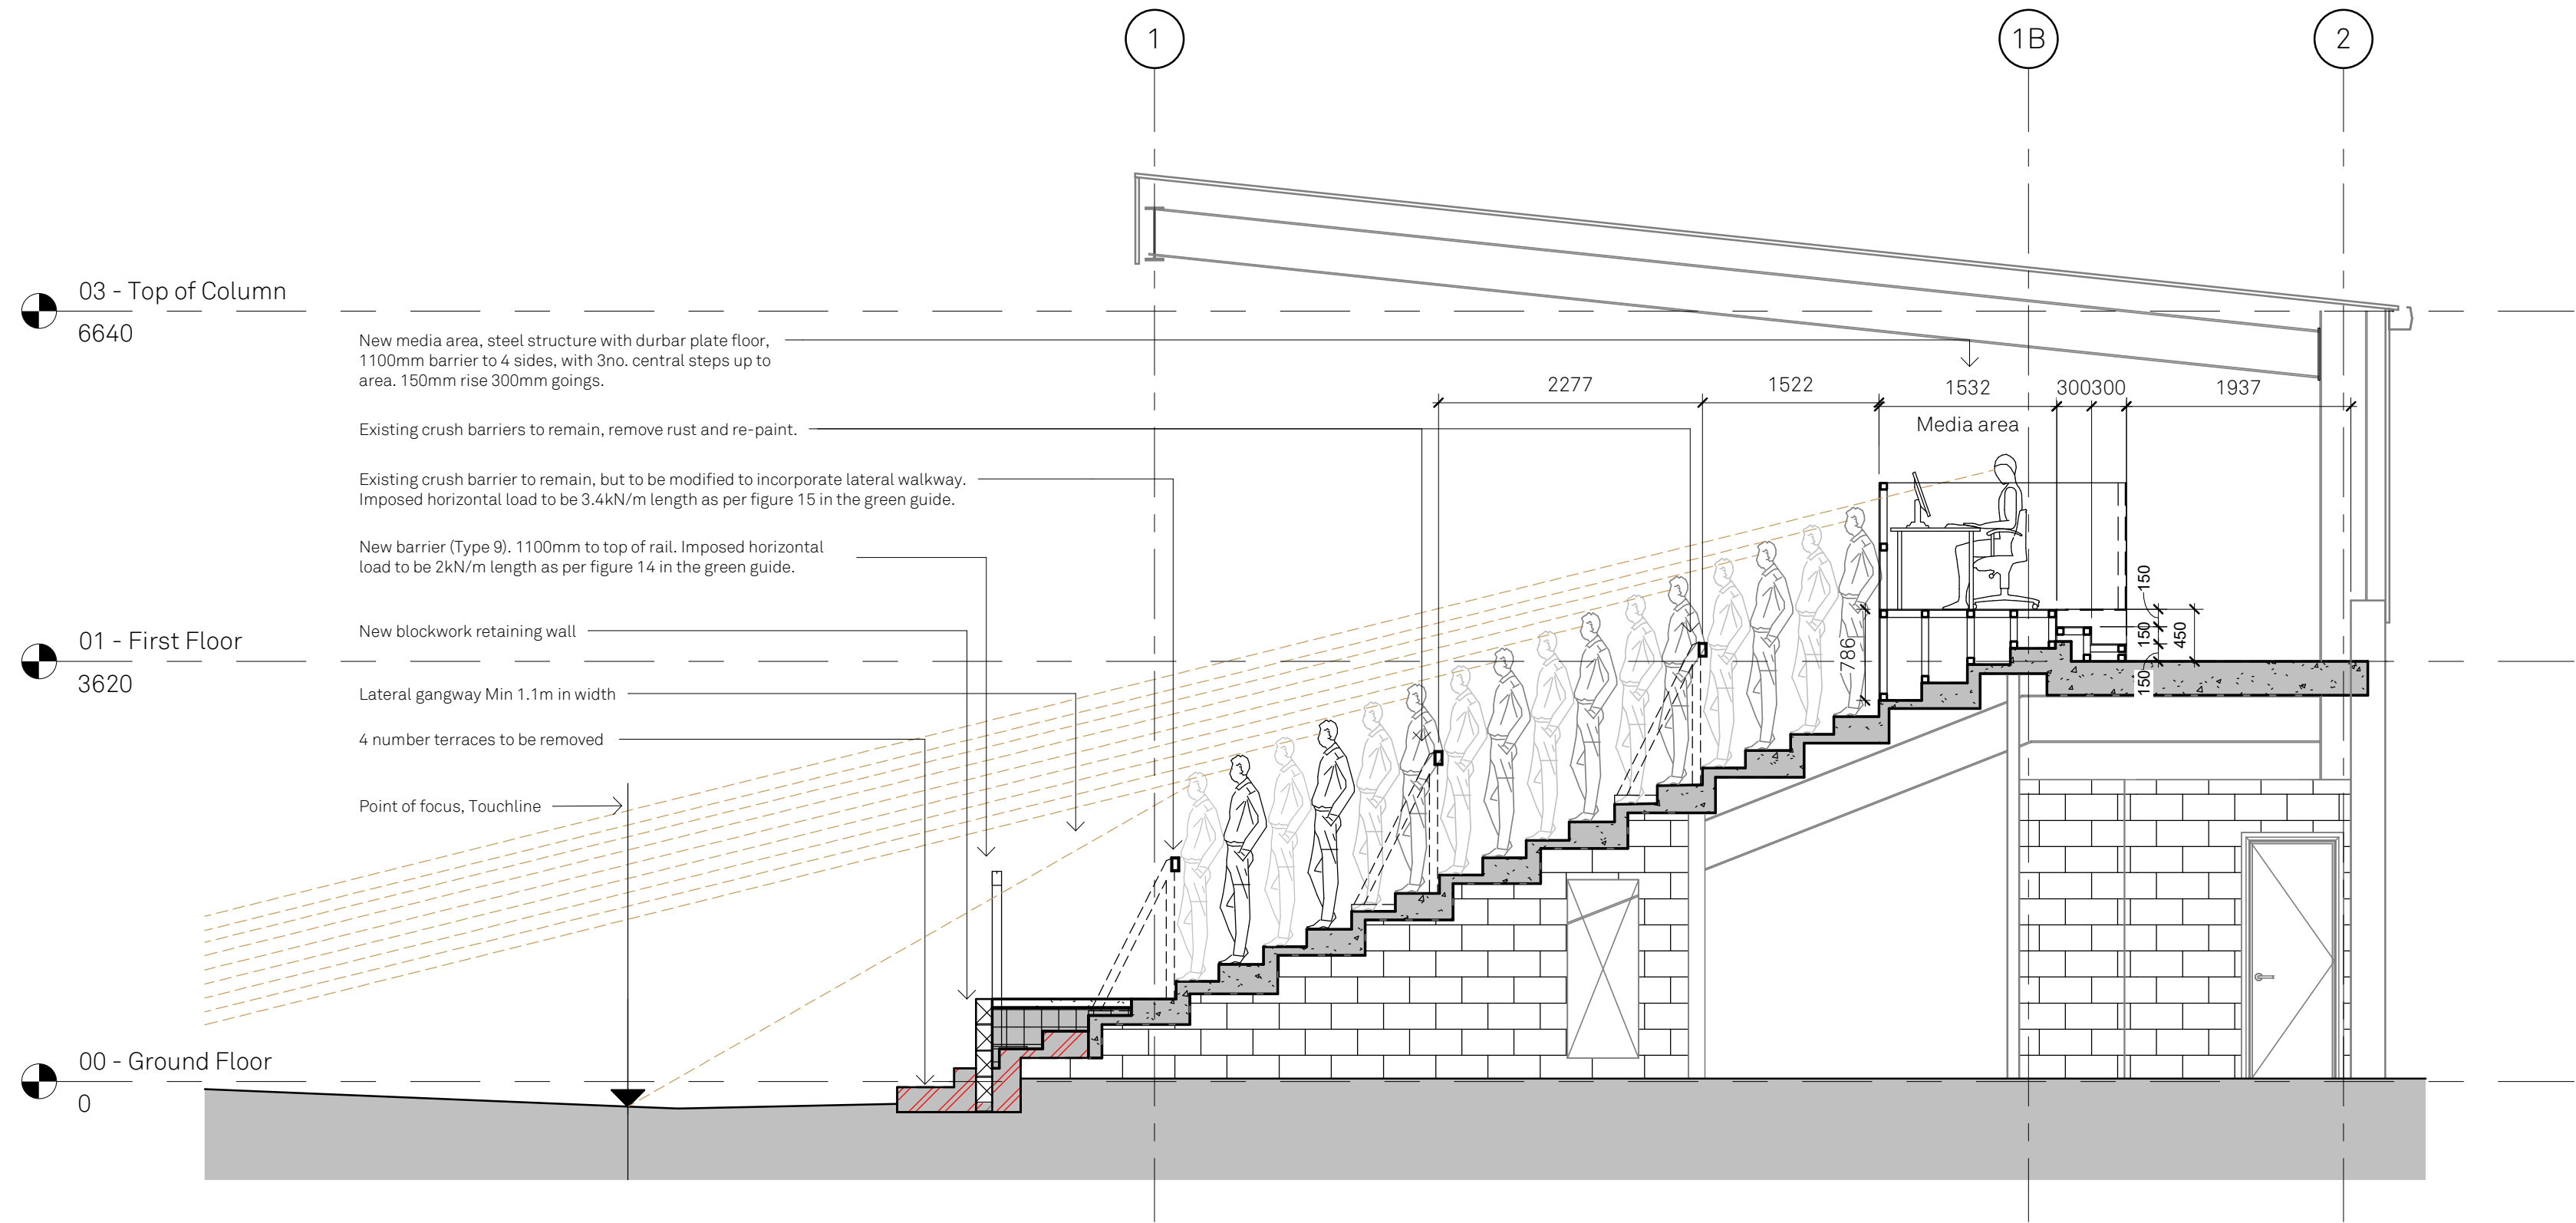

12 Section 12 - Media Area
1:50

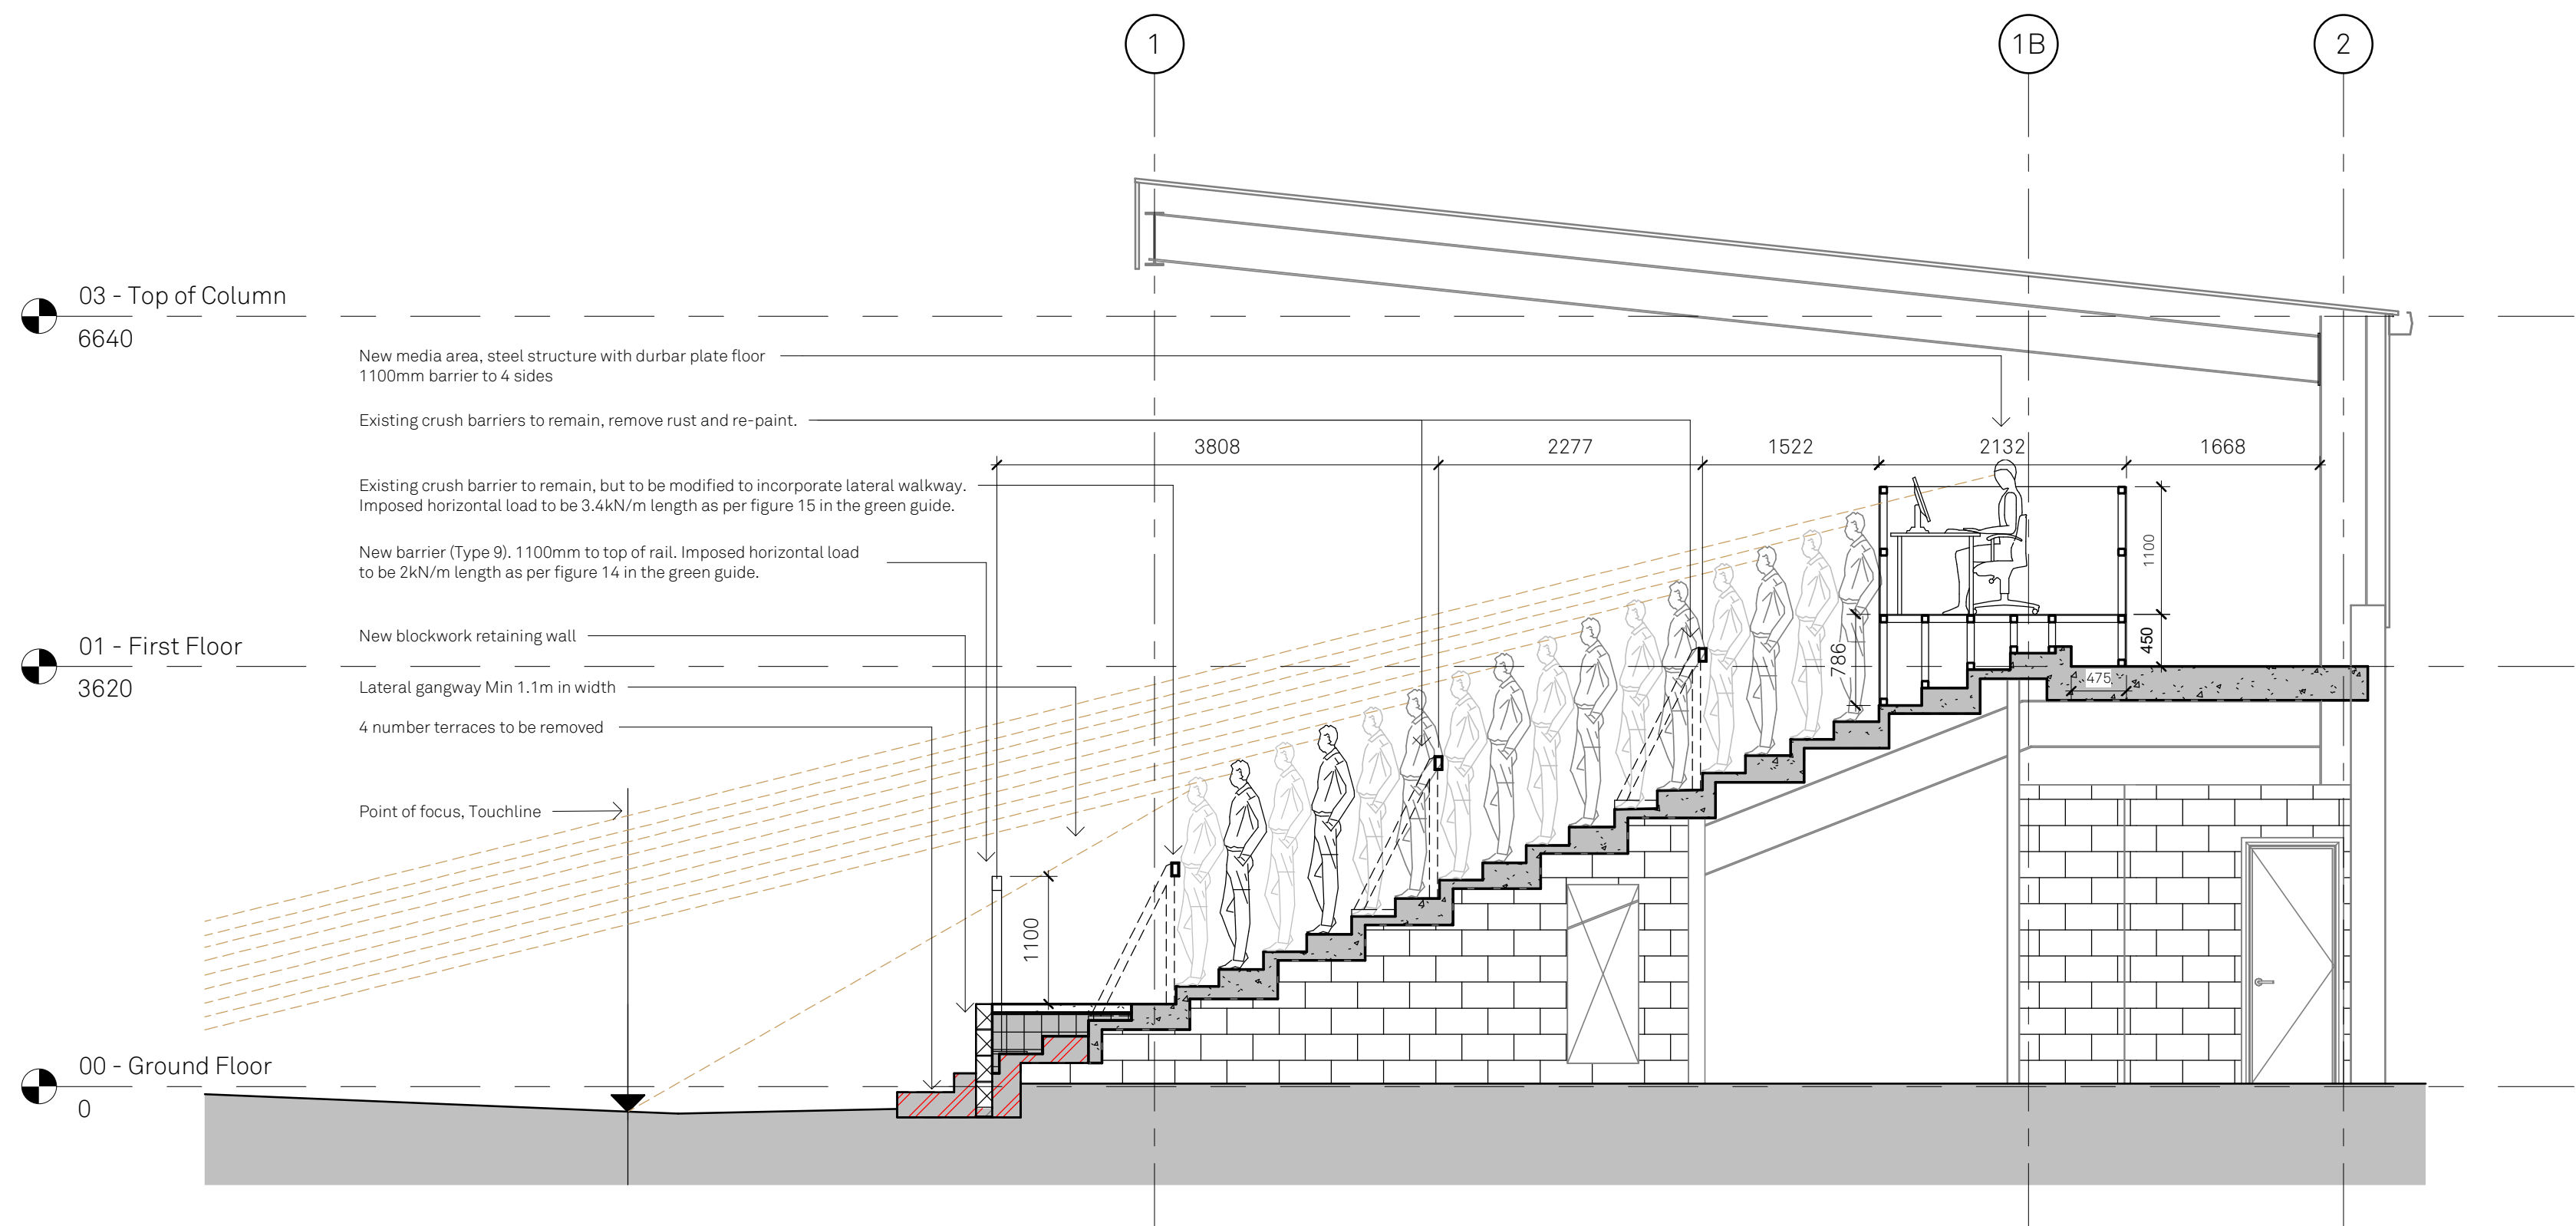

13 Section 13 - Media Area
1:50

COPYRIGHT RESERVED

Notes

Revisions

Rev	Date	Description
A	Sept 26	Drawing updated following client meeting
B	Oct 26	Drawing updated for planning submission

BUILDING MANAGEMENT SERVICES LTD

Huddersfield Road
Elland, West Yorkshire
HX5 9BW
TELEPHONE : ELLAND (01422) 371616
FAX No : (01422) 376717
email : mail@bmselland.com

**Building
Management
Services**

Client

C . D . P . Ltd

Project

FLAIR Stadium
Owl Lane
Dewsbury

Sheet

South Stand - Proposed Section

Drawn	B.D.L.	Date	Aug 26
Scale	1:50	Sheet Size	A1
Status	Preliminary		
Drawing No.	M3310 - 2-204	Revision	Rev B