
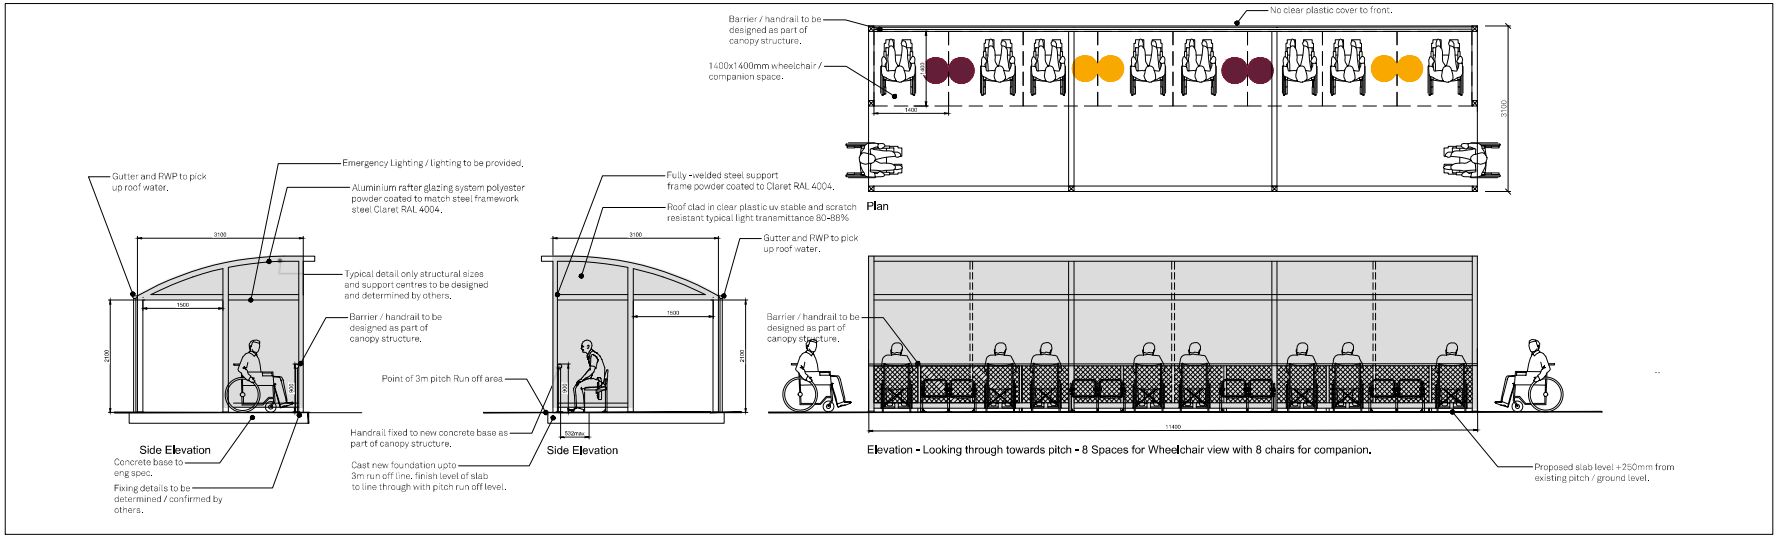


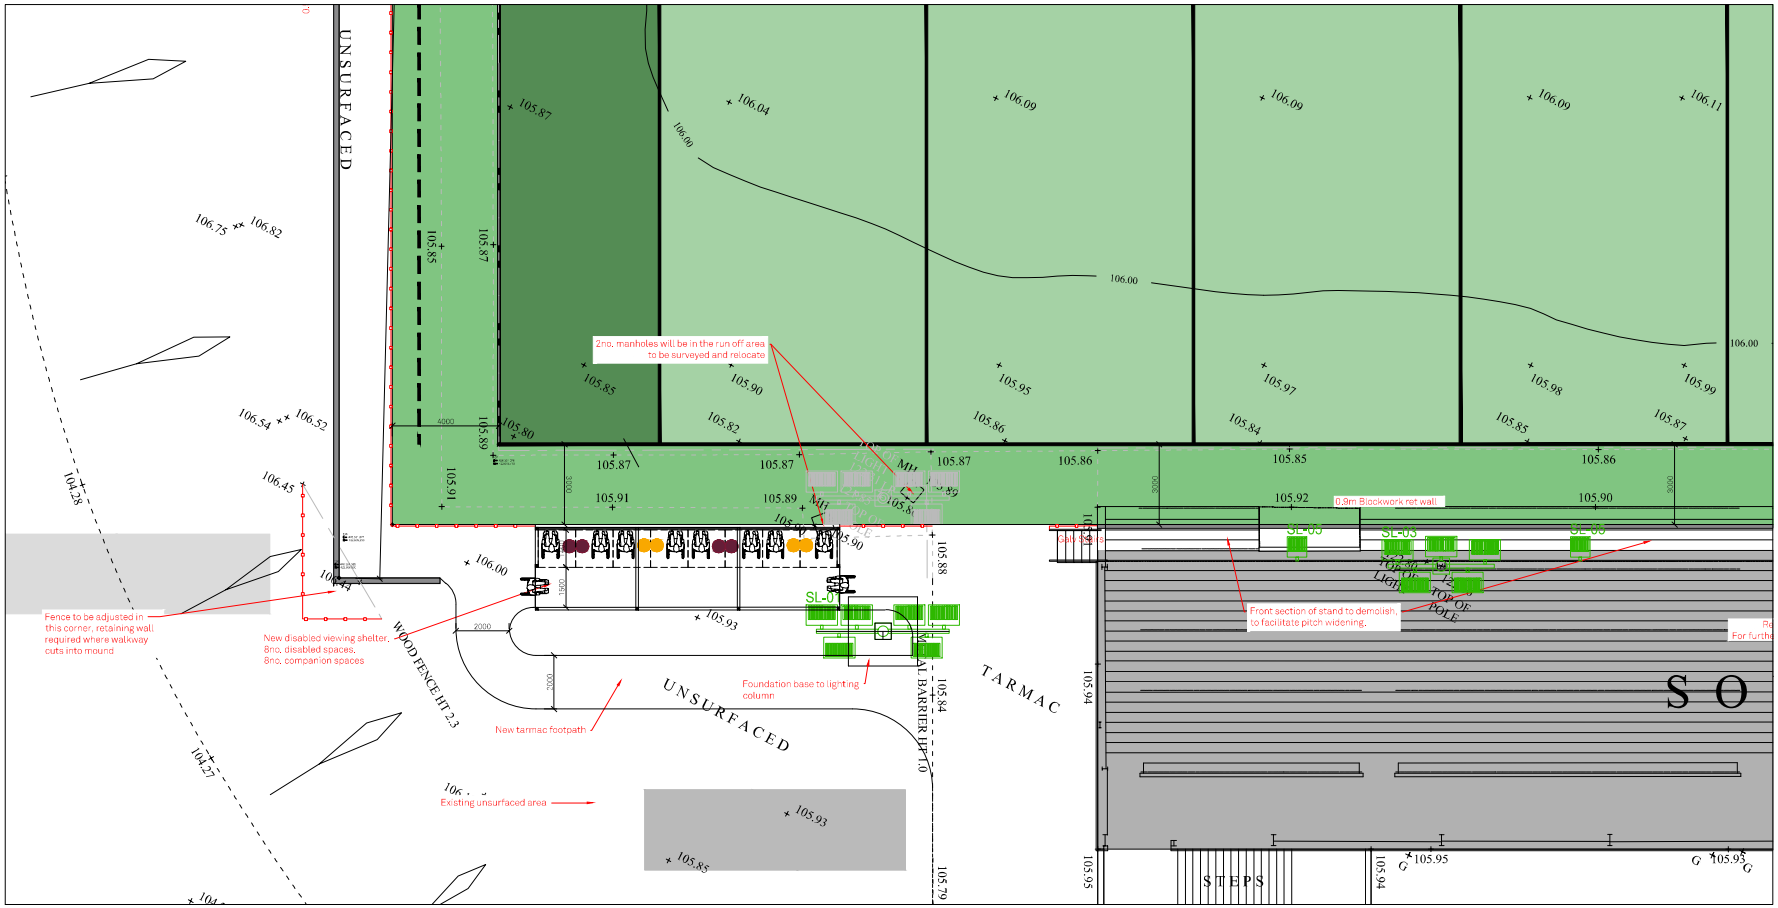

COPYRIGHT RESERVED

Notes

Revisions

Rev	Date	Description
Rev A	8.10.26	Location revised and proposed upstand omitted. Gutter and RWPs added following Building Control comments.

BUILDING MANAGEMENT SERVICES LTD

Huddersfield Road
Elland, West Yorkshire
HX5 9BW
TELEPHONE : ELLAND (01422) 371616
FAX No : (01422) 376717
email : mail@bmselland.com

Building Management Services

Client

Huddersfield Giants

Project

FLAIR Stadium
Owl Lane
Dewsbury

Sheet

Proposed Disabled viewing canopy

Drawn	Date
DCH	Sept 26

Scale: 1:50 / 1:100 @A1

Status: Planning

Drawing No.: M3310-11

Revision: Rev A