




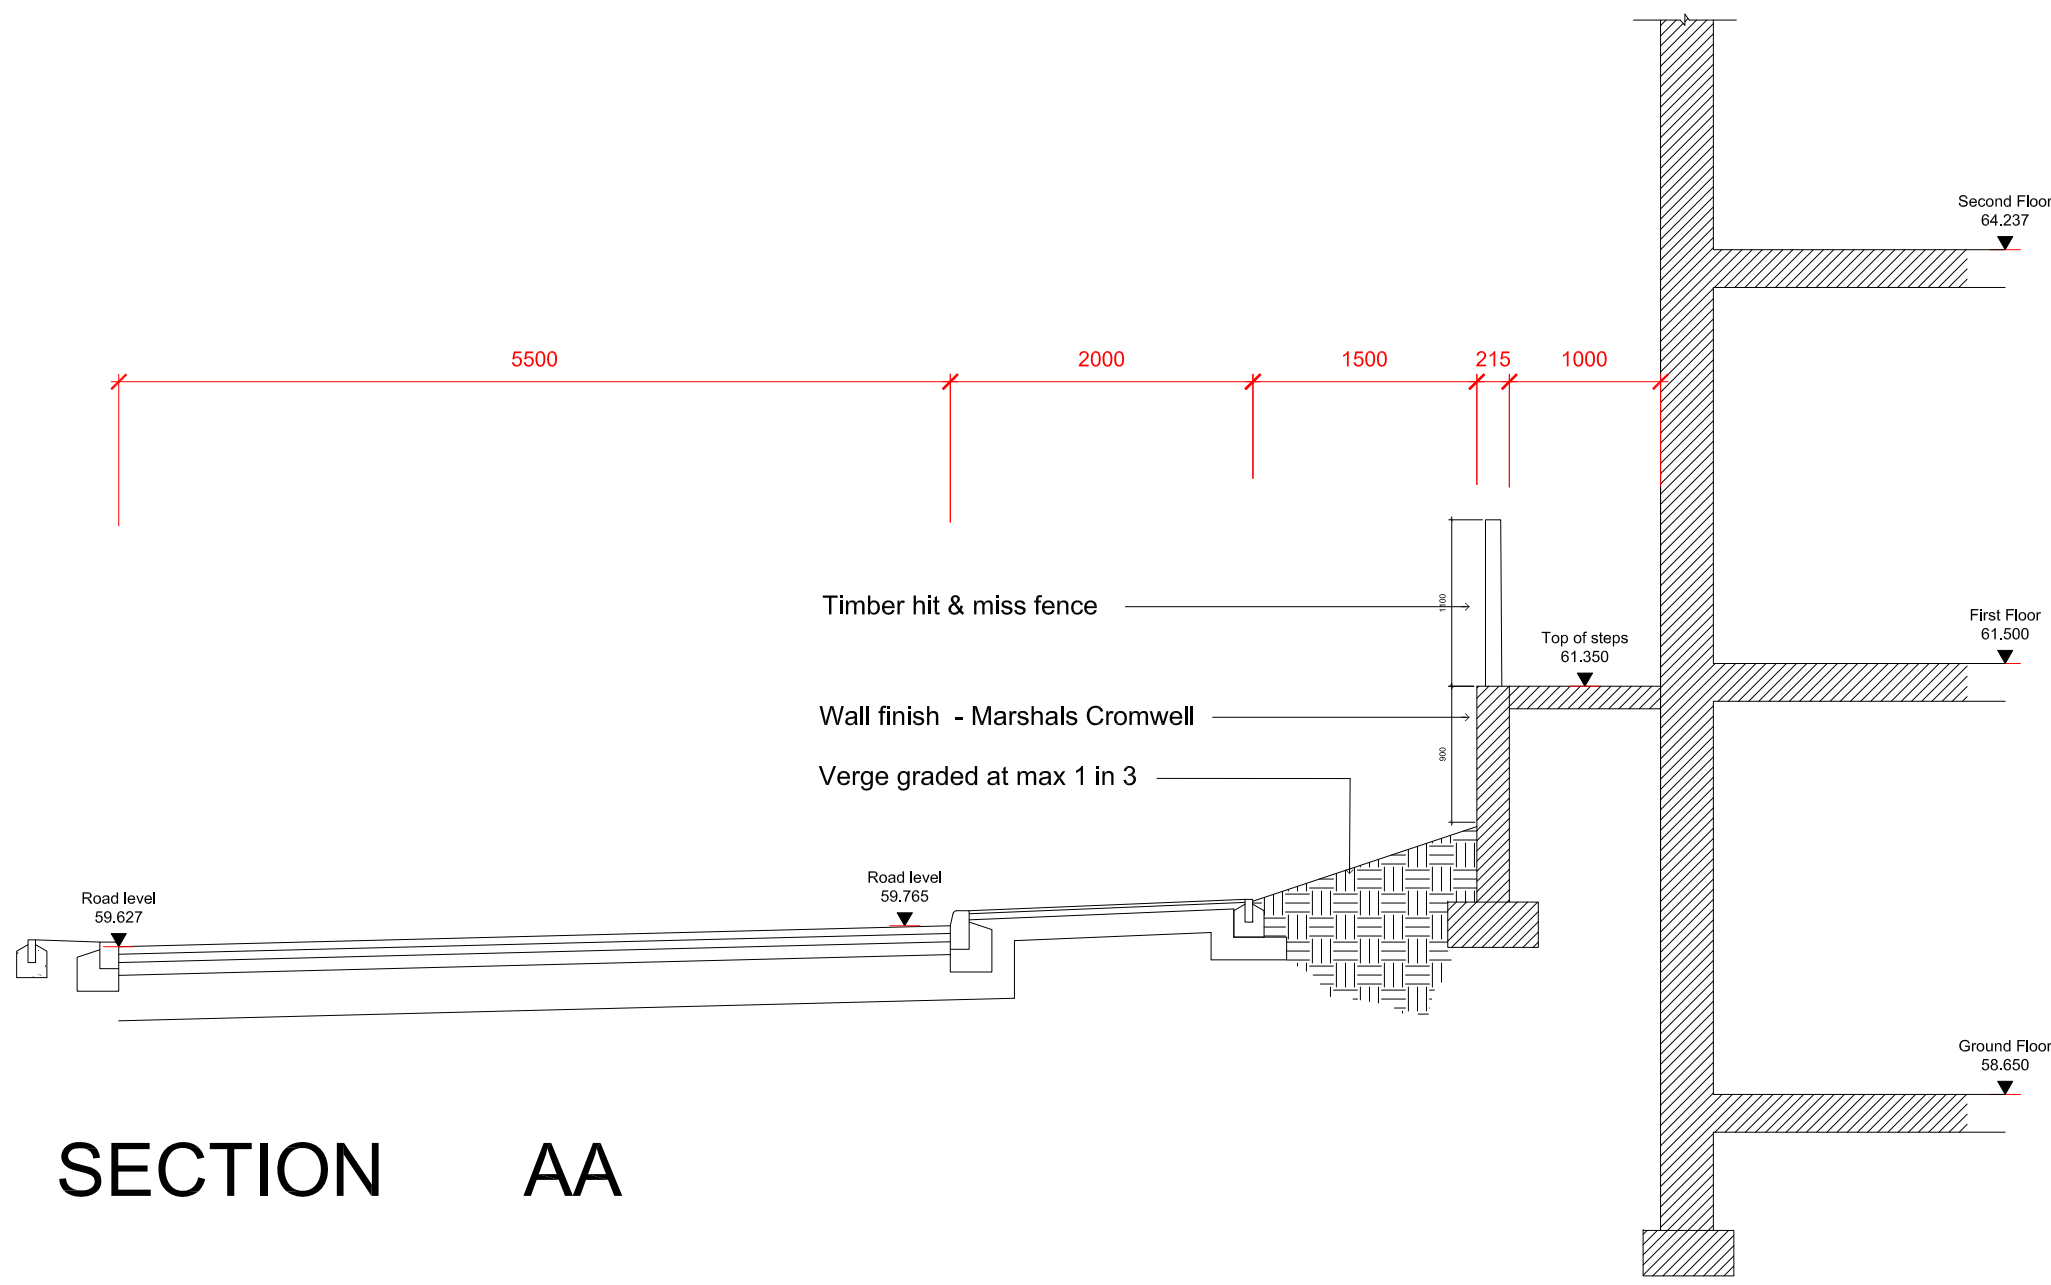


SECTION AA

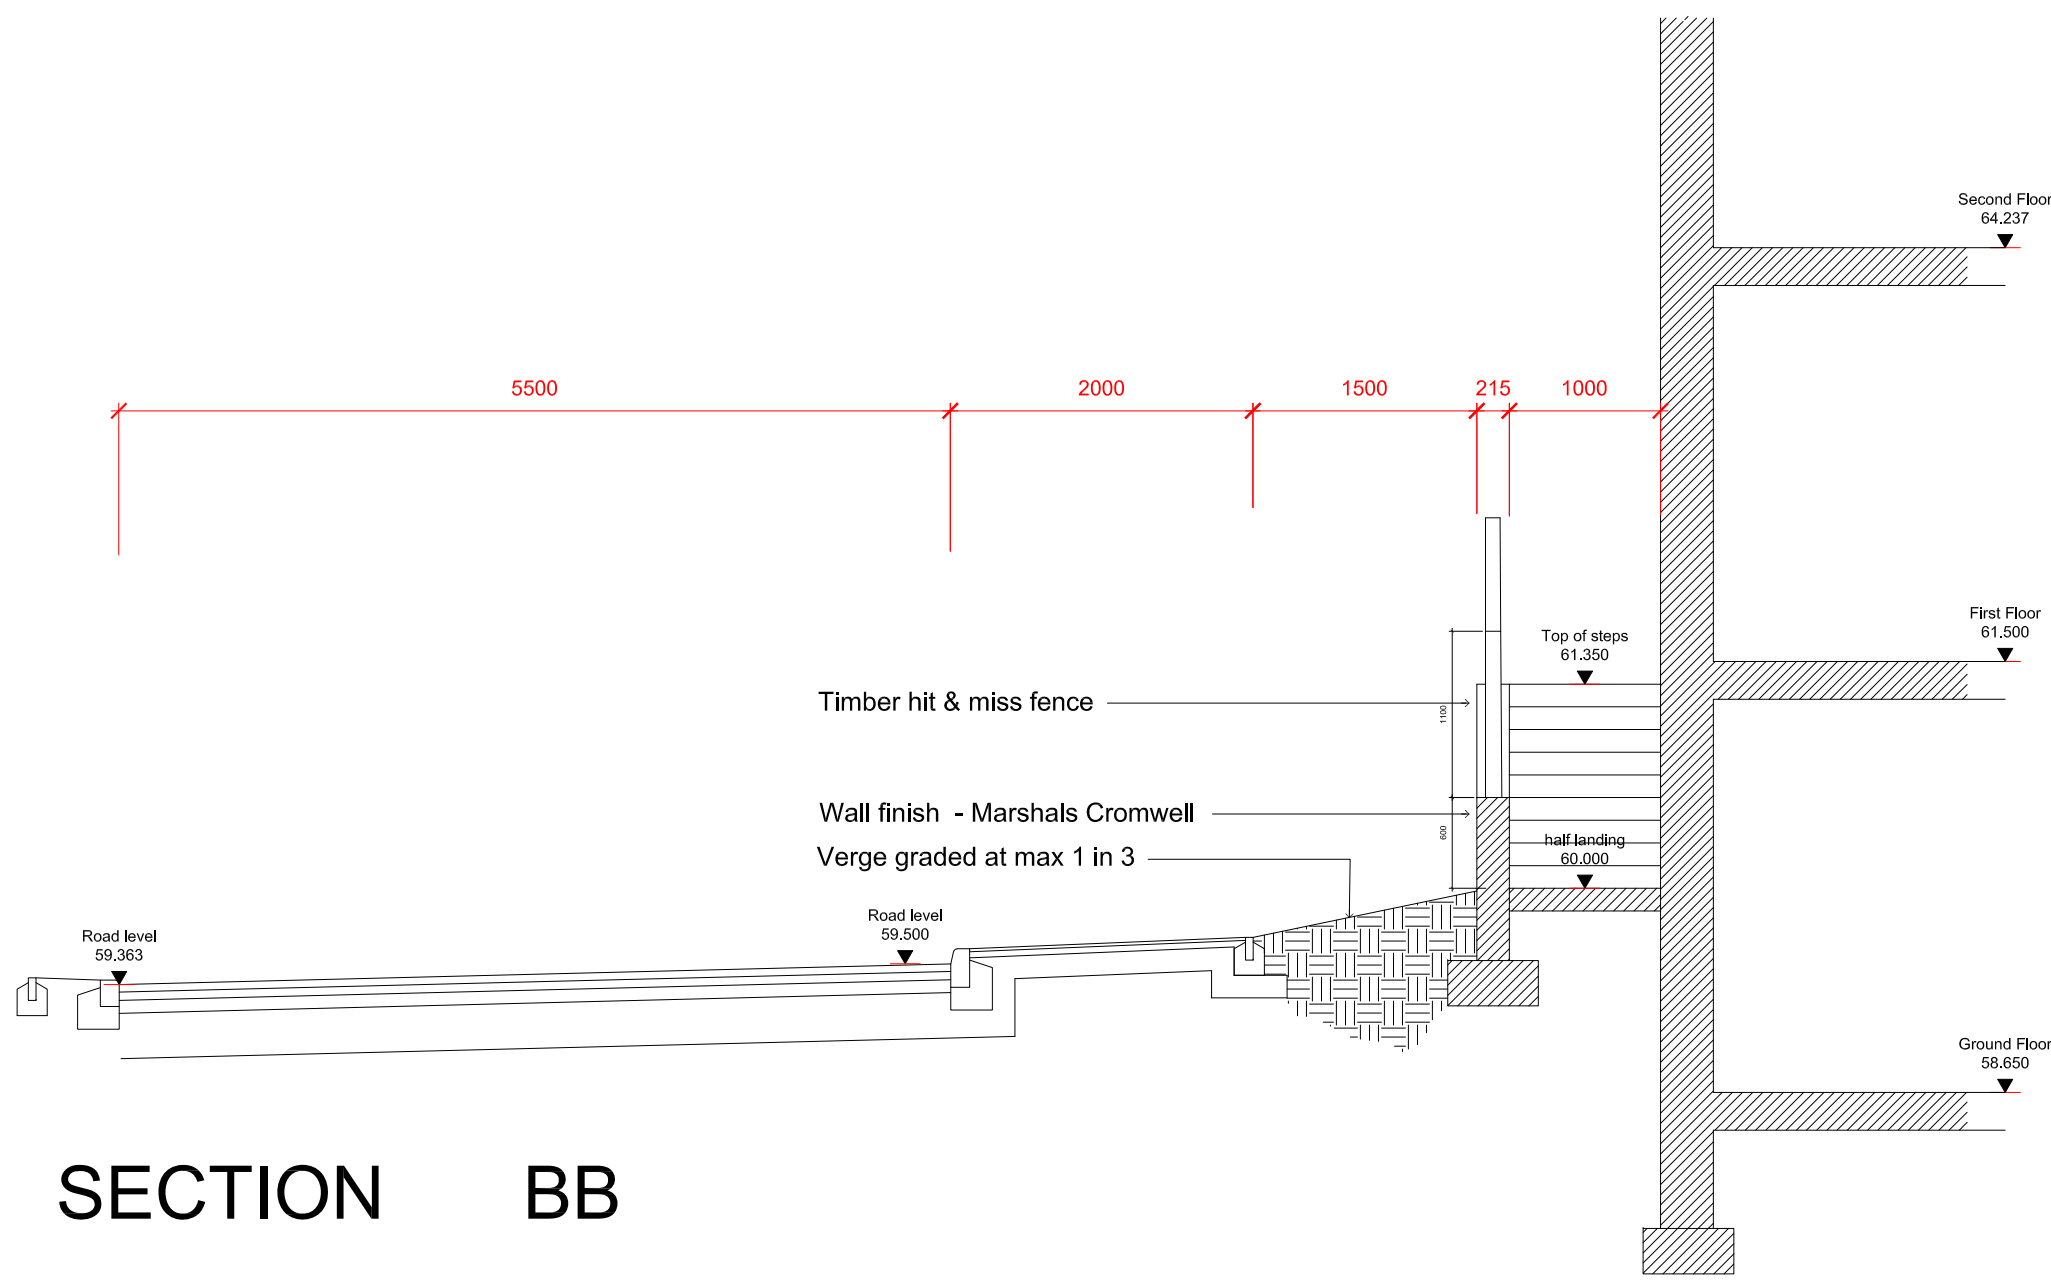

SECTION BB

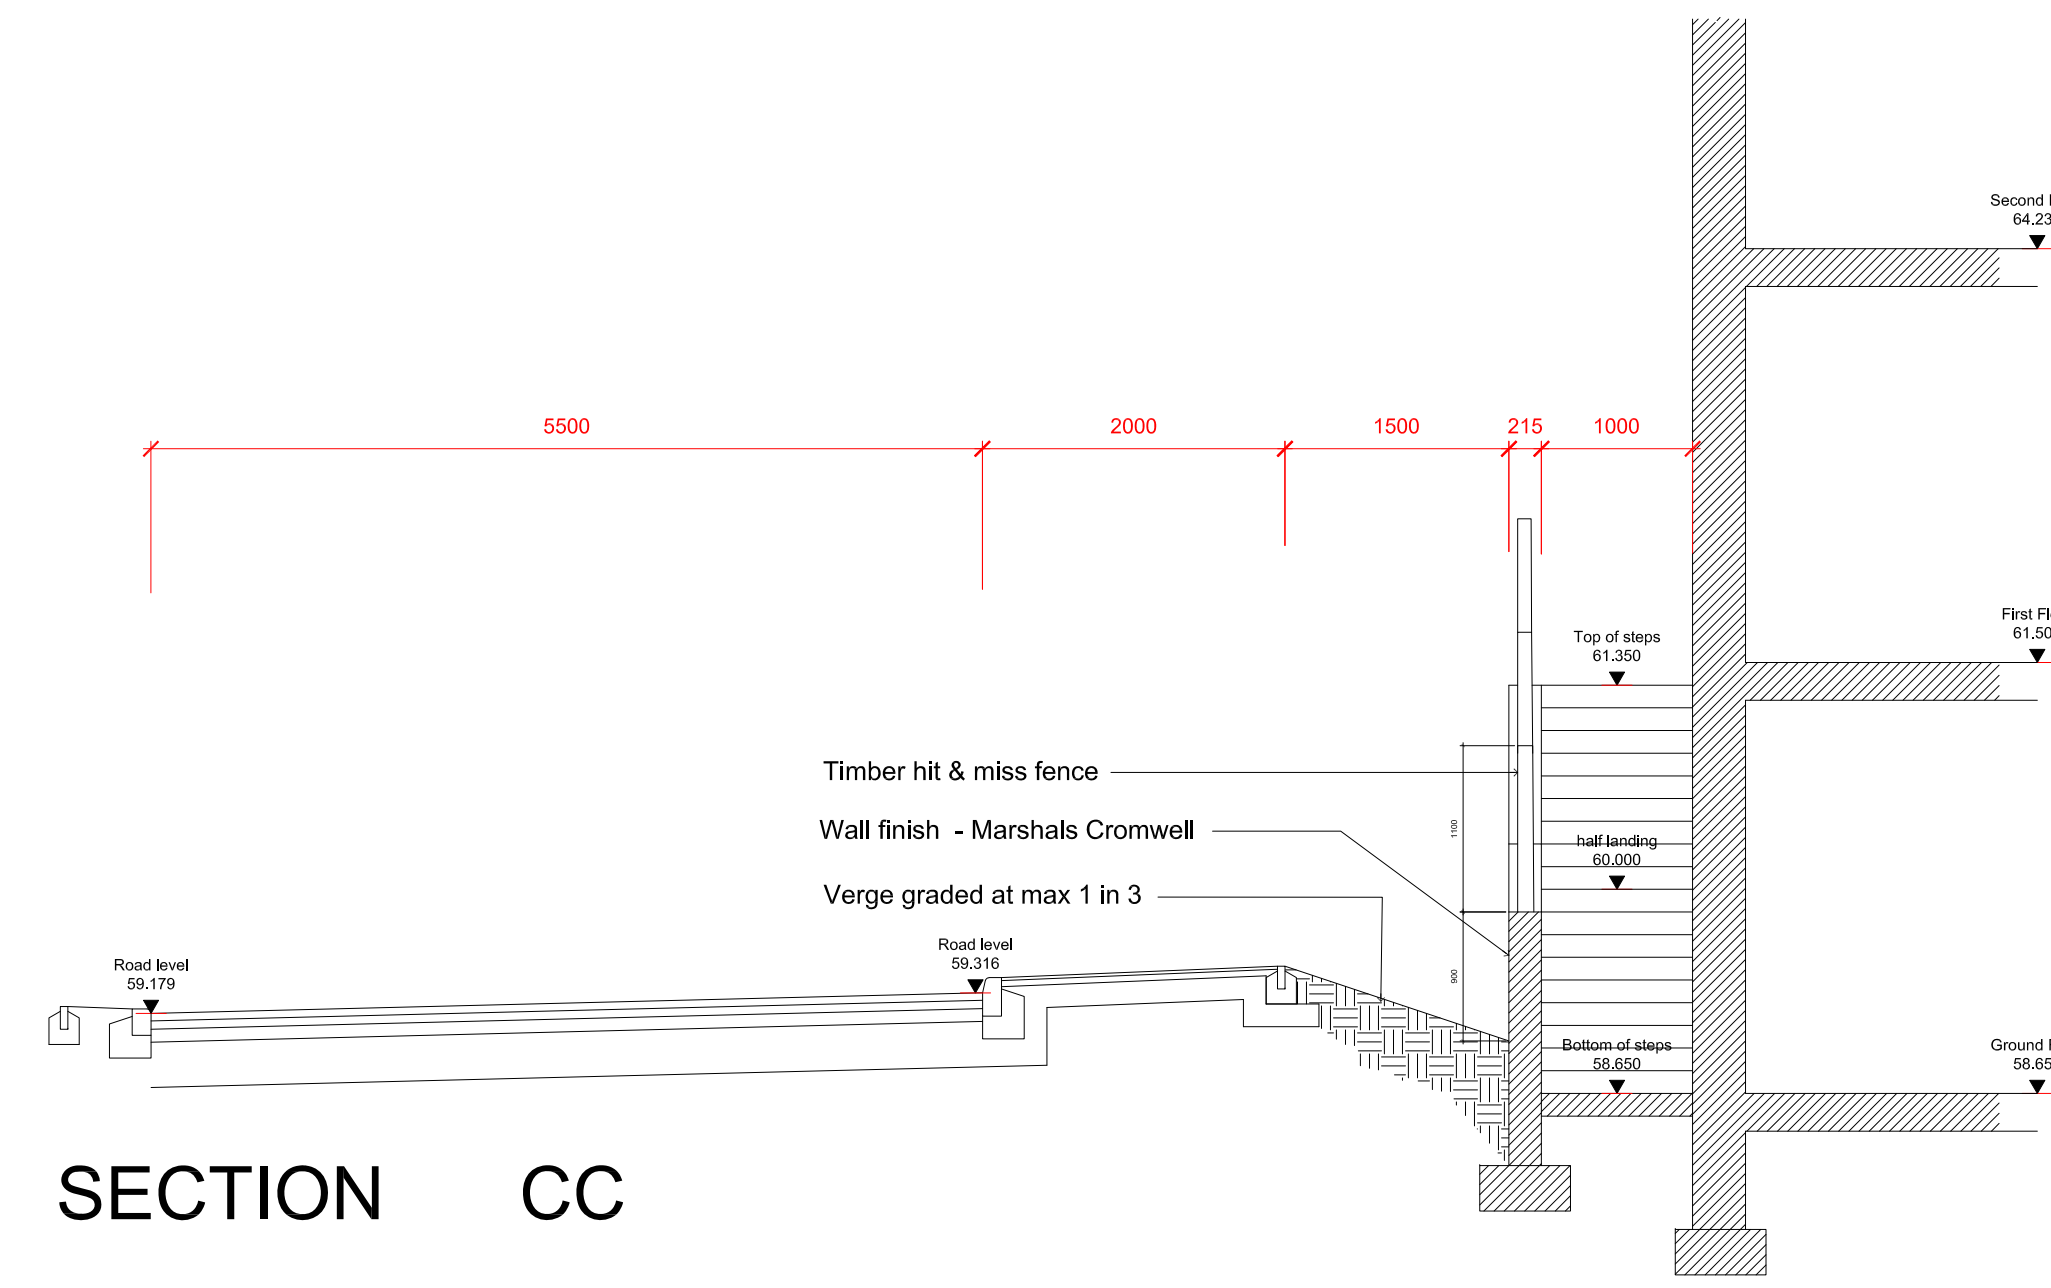


SECTION CC

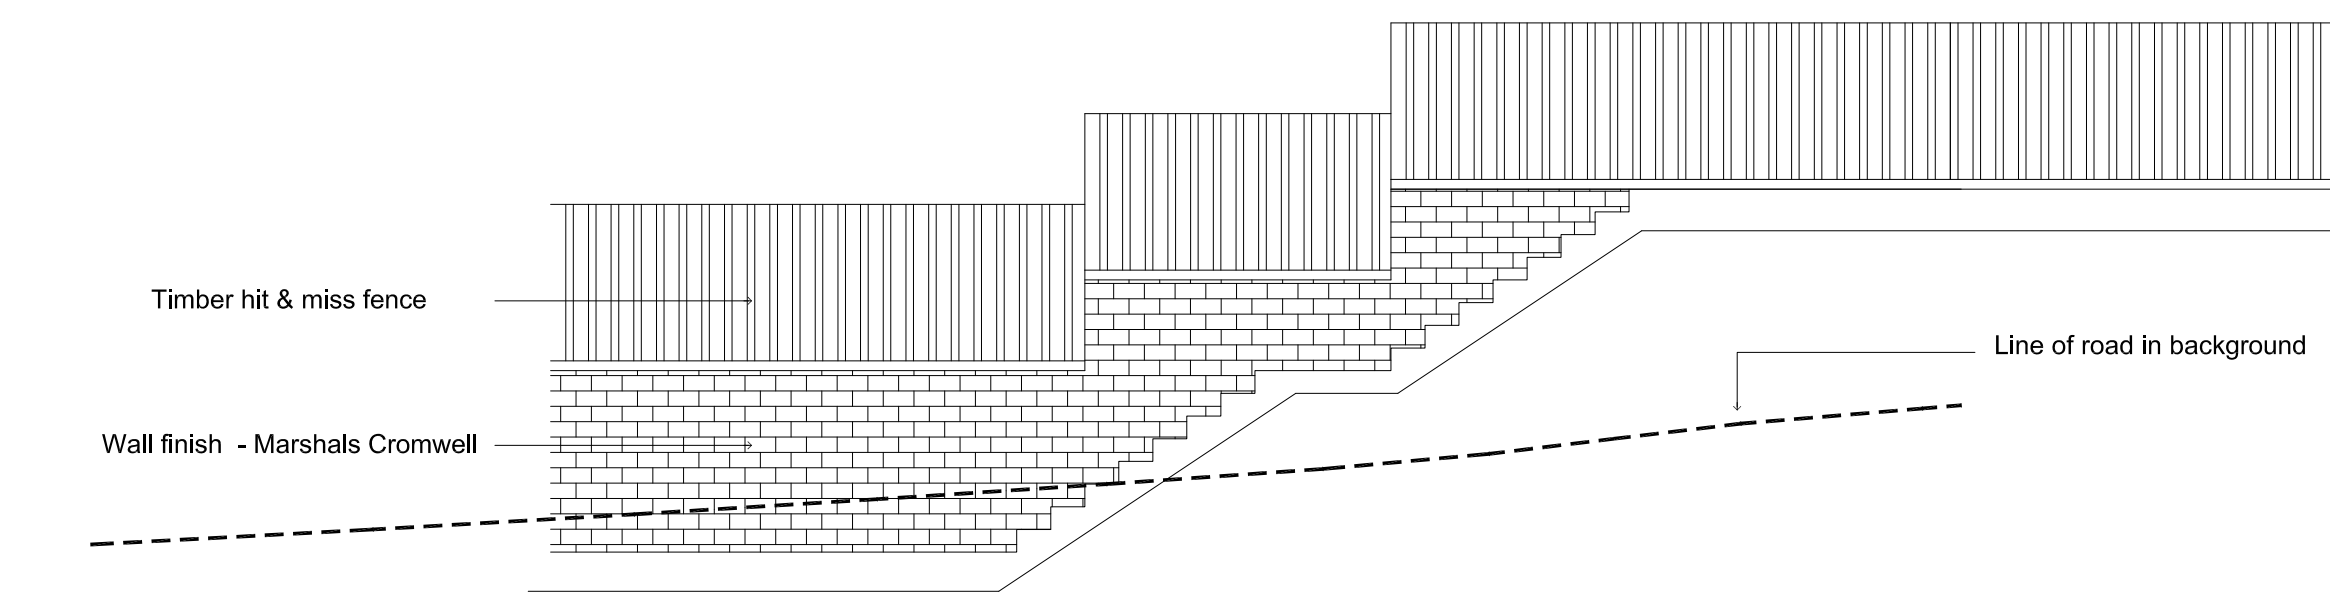

SECTION DD

Proposed Sections 1:50

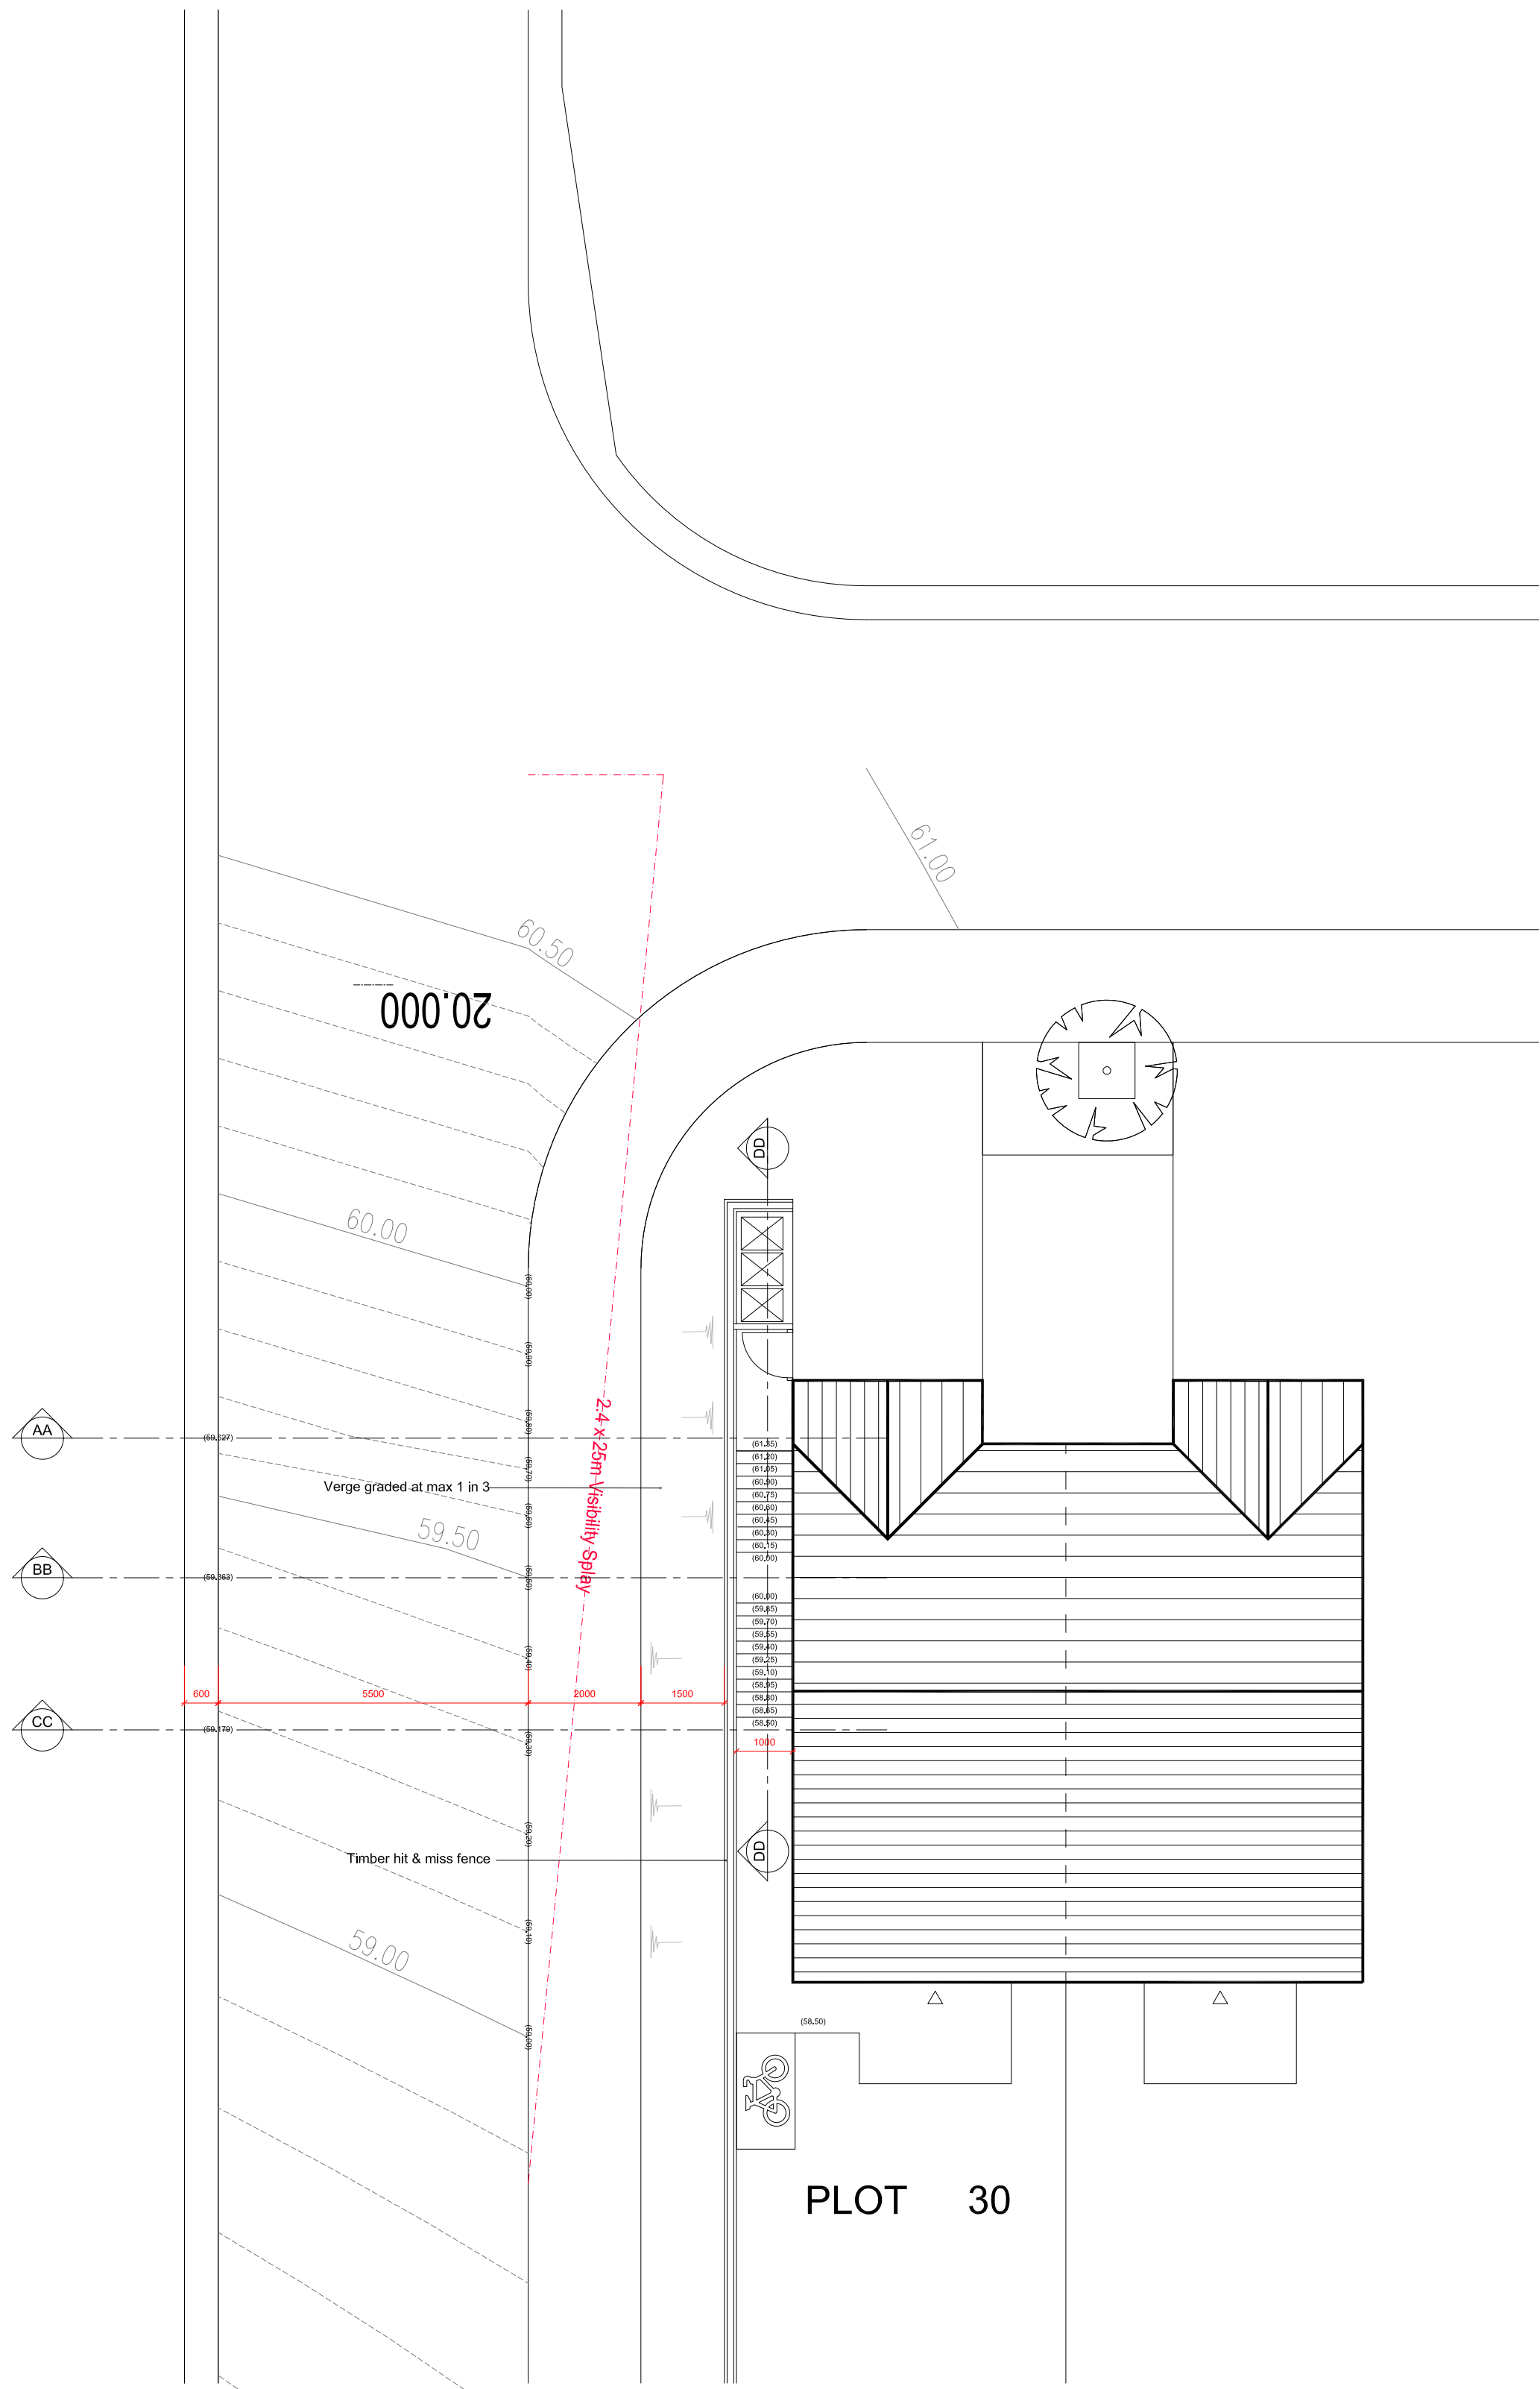

Proposed Plan 1:100

notes.

Copyright Nook Architecture & Design Ltd.

Unless indicated, this drawing is for information only. Do not scale, use figured dimensions only. Contractor must verify all dimensions on site before commencing any work or shop drawings. Any discrepancies to be reported to Architect prior to commencing works. If this drawing exceed the quantities take in any way, the architect is to be informed prior to works commencing.

Drawing content subject to site survey, structural survey, site investigations, planning and statutory requirements and approvals. Drawings to be read in conjunction with all relevant Architects, Services and Structural Engineers drawings.


Work within the Construction (Design & Management) Regulations 2015 is not to start until a Health & Safety Plan has been produced.

IMPORTANT NOTE:
This is a colour drawing, in order to ensure any subsequent reproduction is viewed correctly it to be re-printed in full colour.

scalebar.



north point.

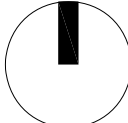

revisions.

nook.

project.

Northorpe Lane, Mirfield

drawing title.

Plot 30 - Retaining wall sketch

date.

05.08.26

AS SHOWN

A0

drawing status.

Planning

drawn by.

checked by.

project no.

2026-157

dwg no.

rev.

TM

MC

SK01

Castleton Mill, Castleton Close, Leeds, LS12 2DS

info@nookarchitecture.co.uk

www.nookarchitecture.co.uk