
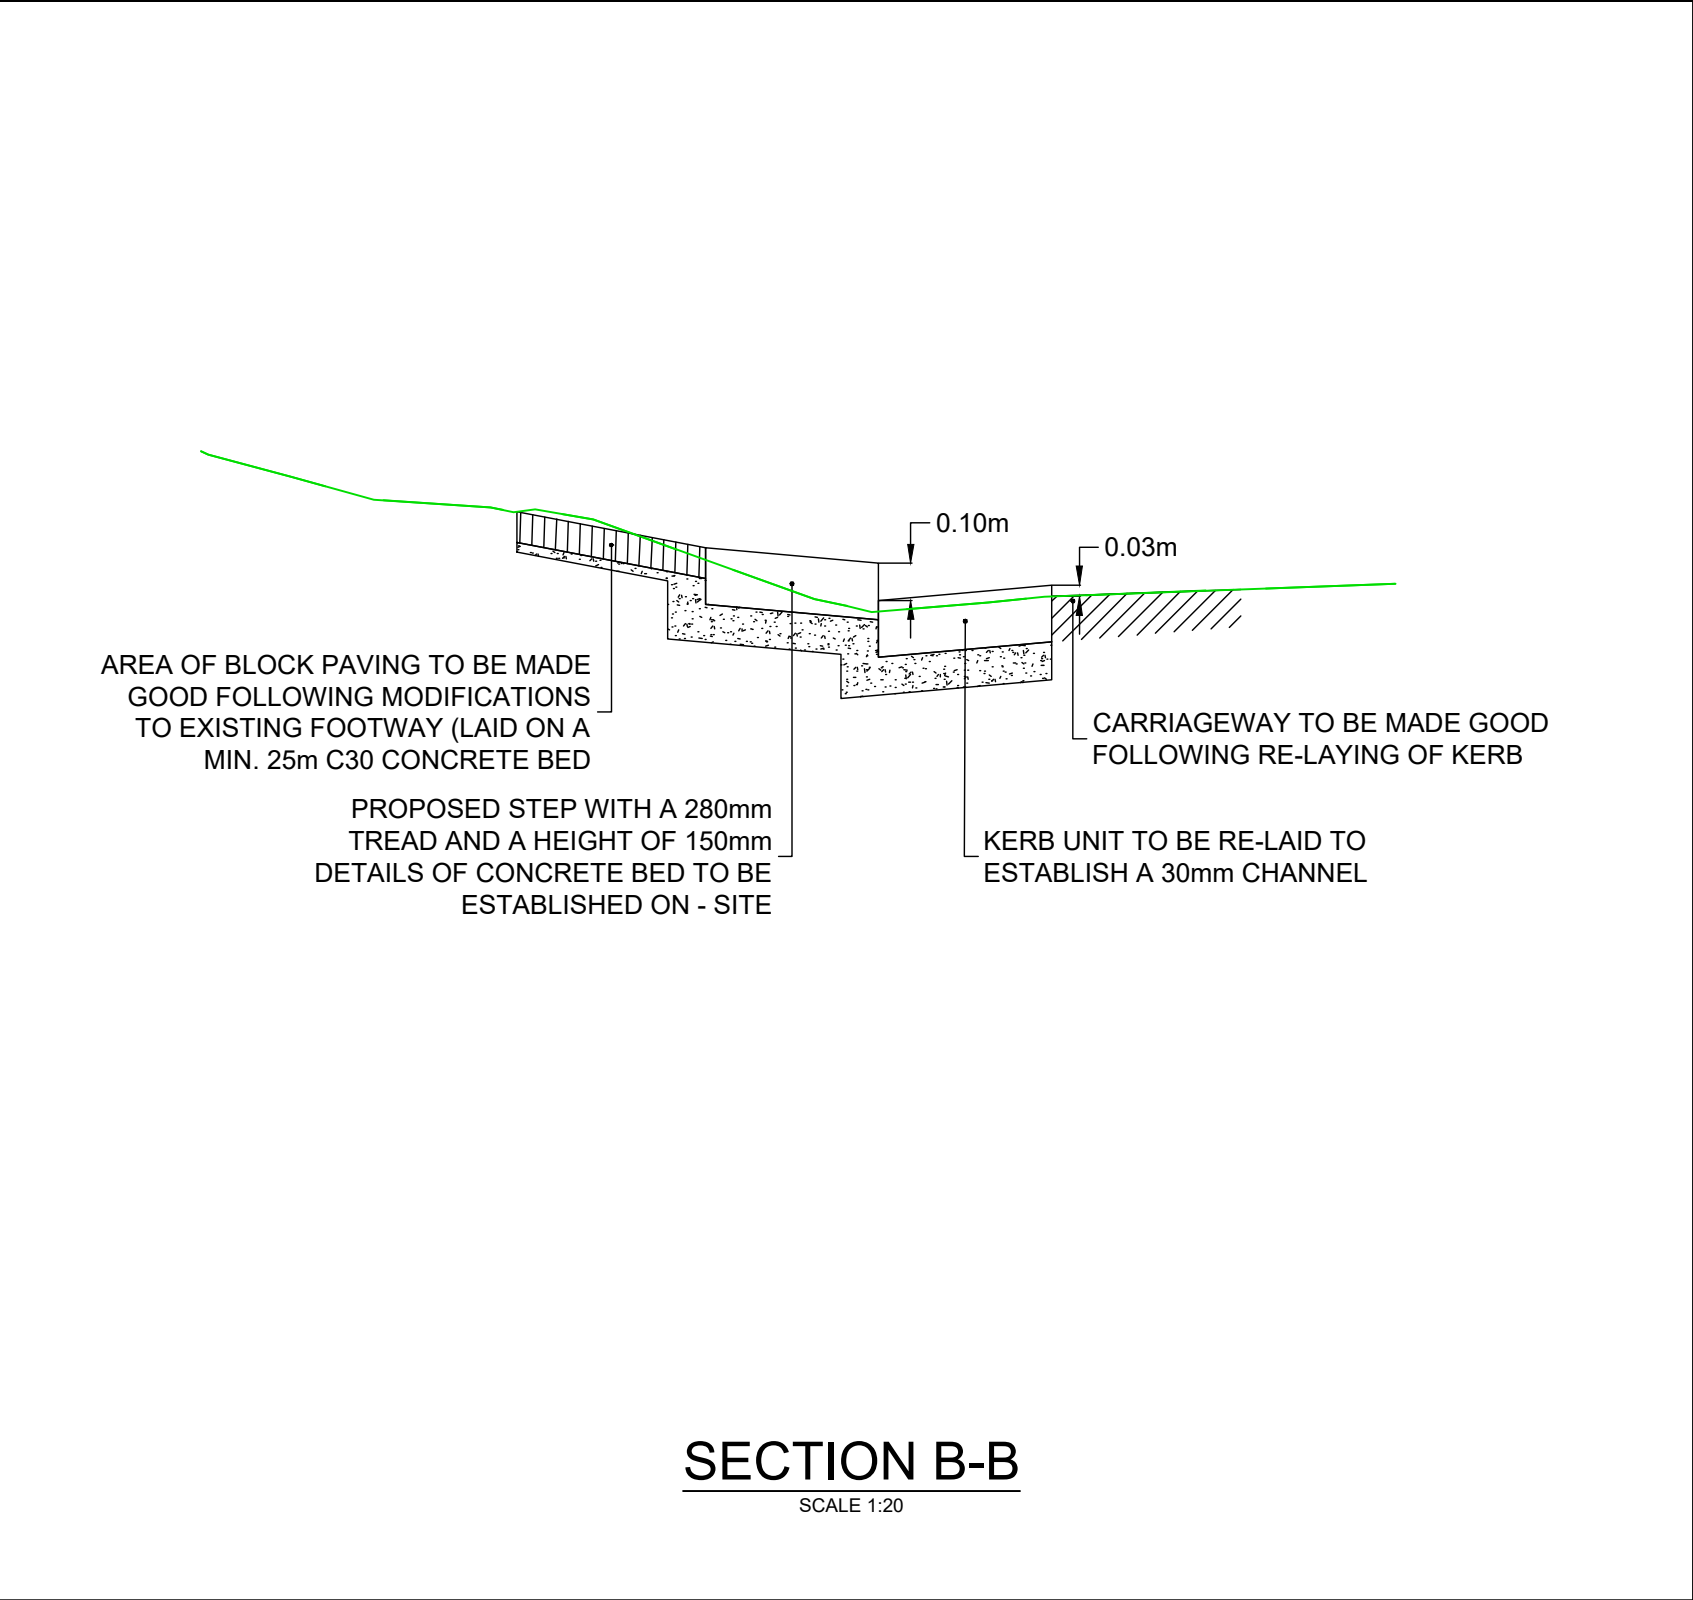
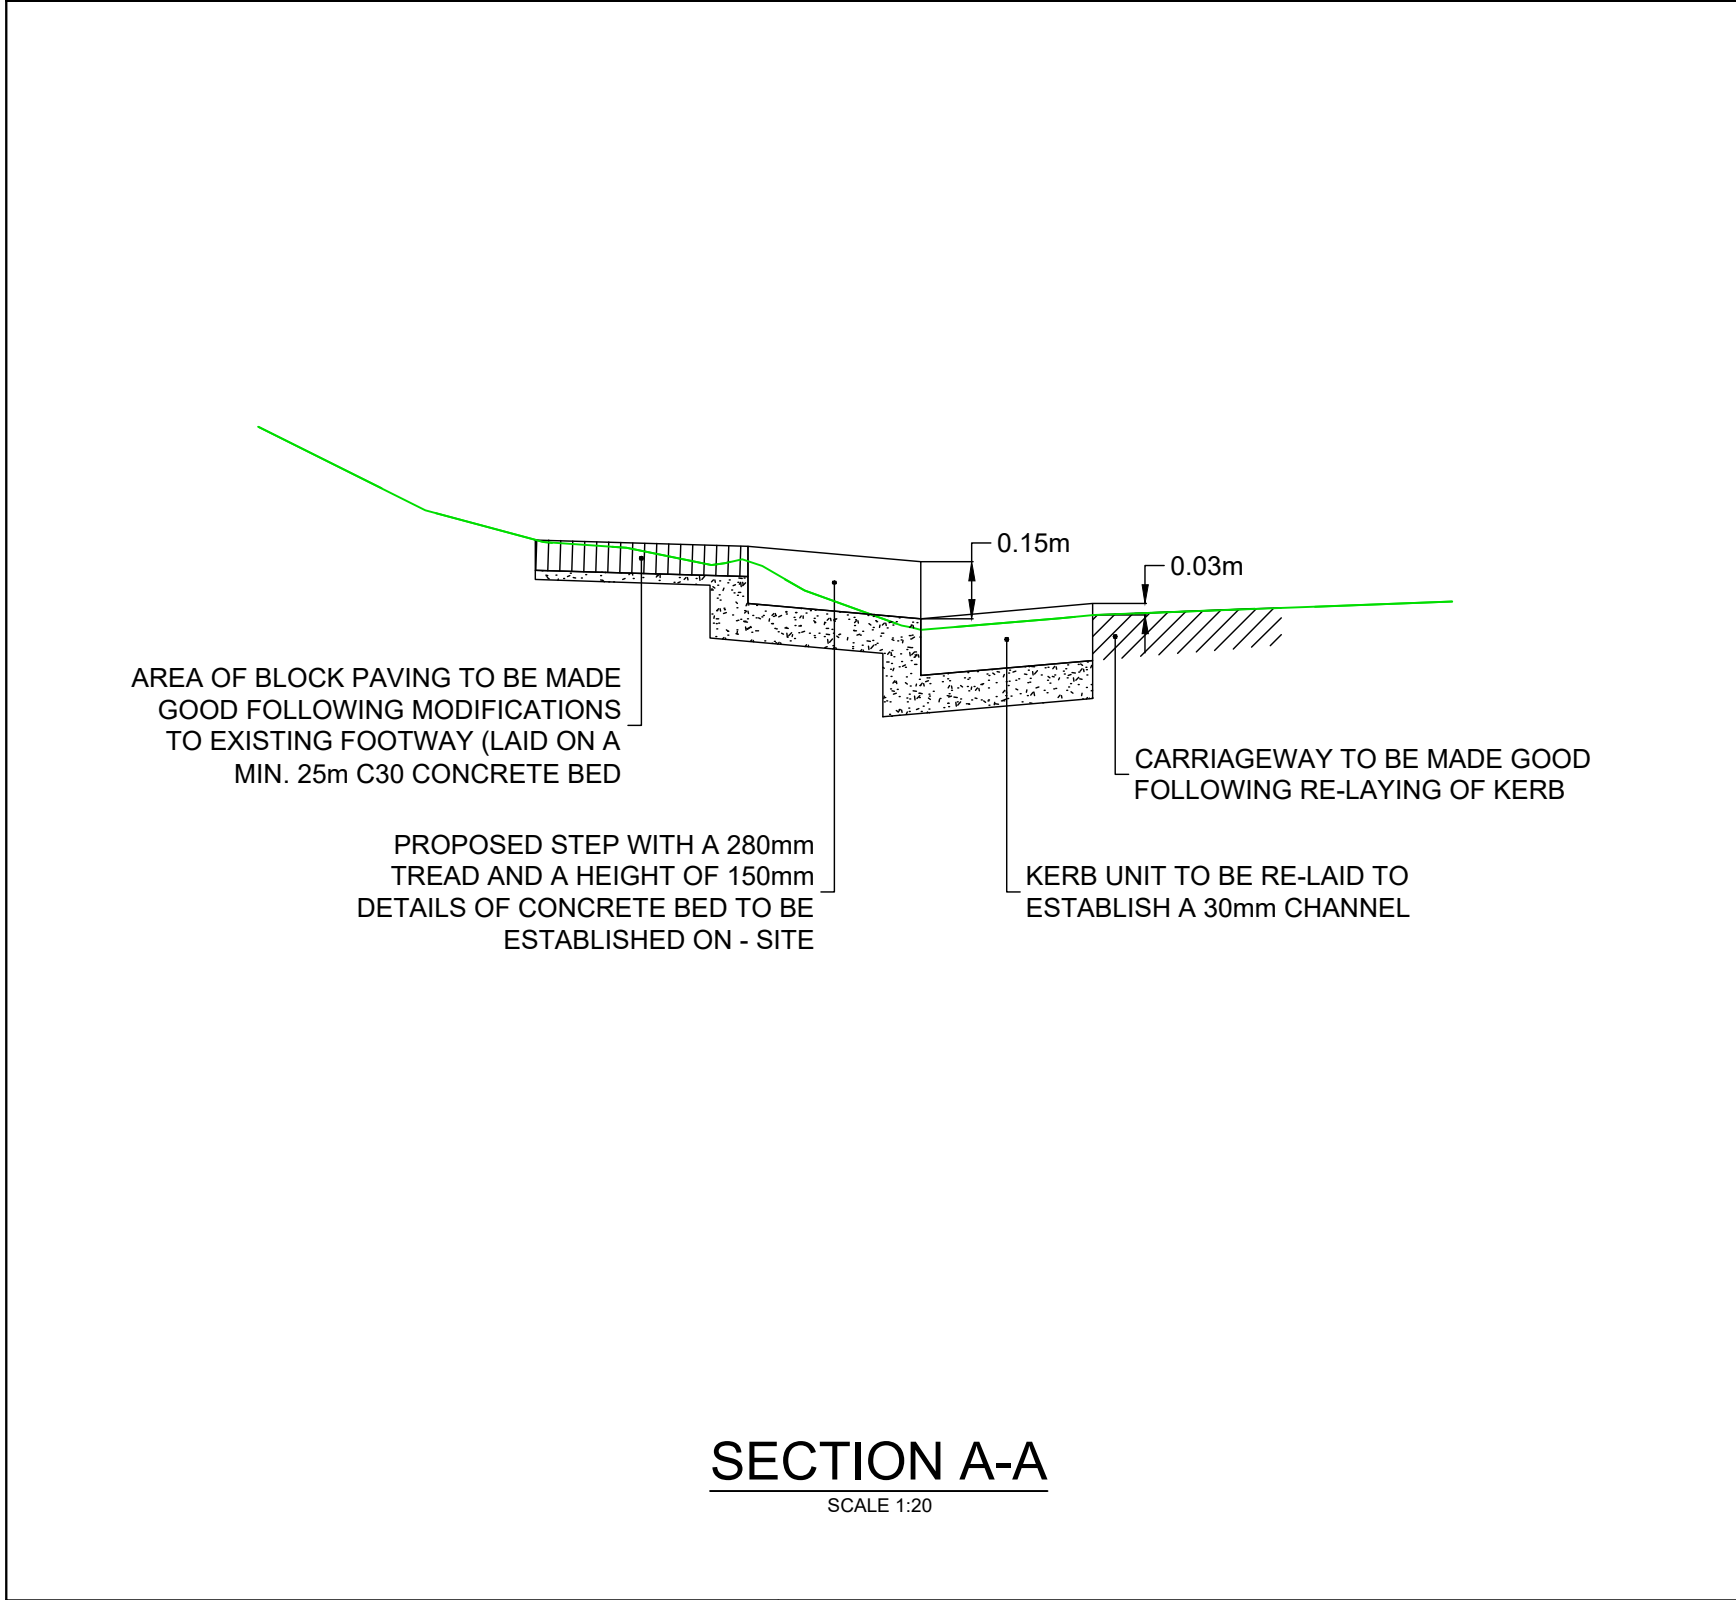
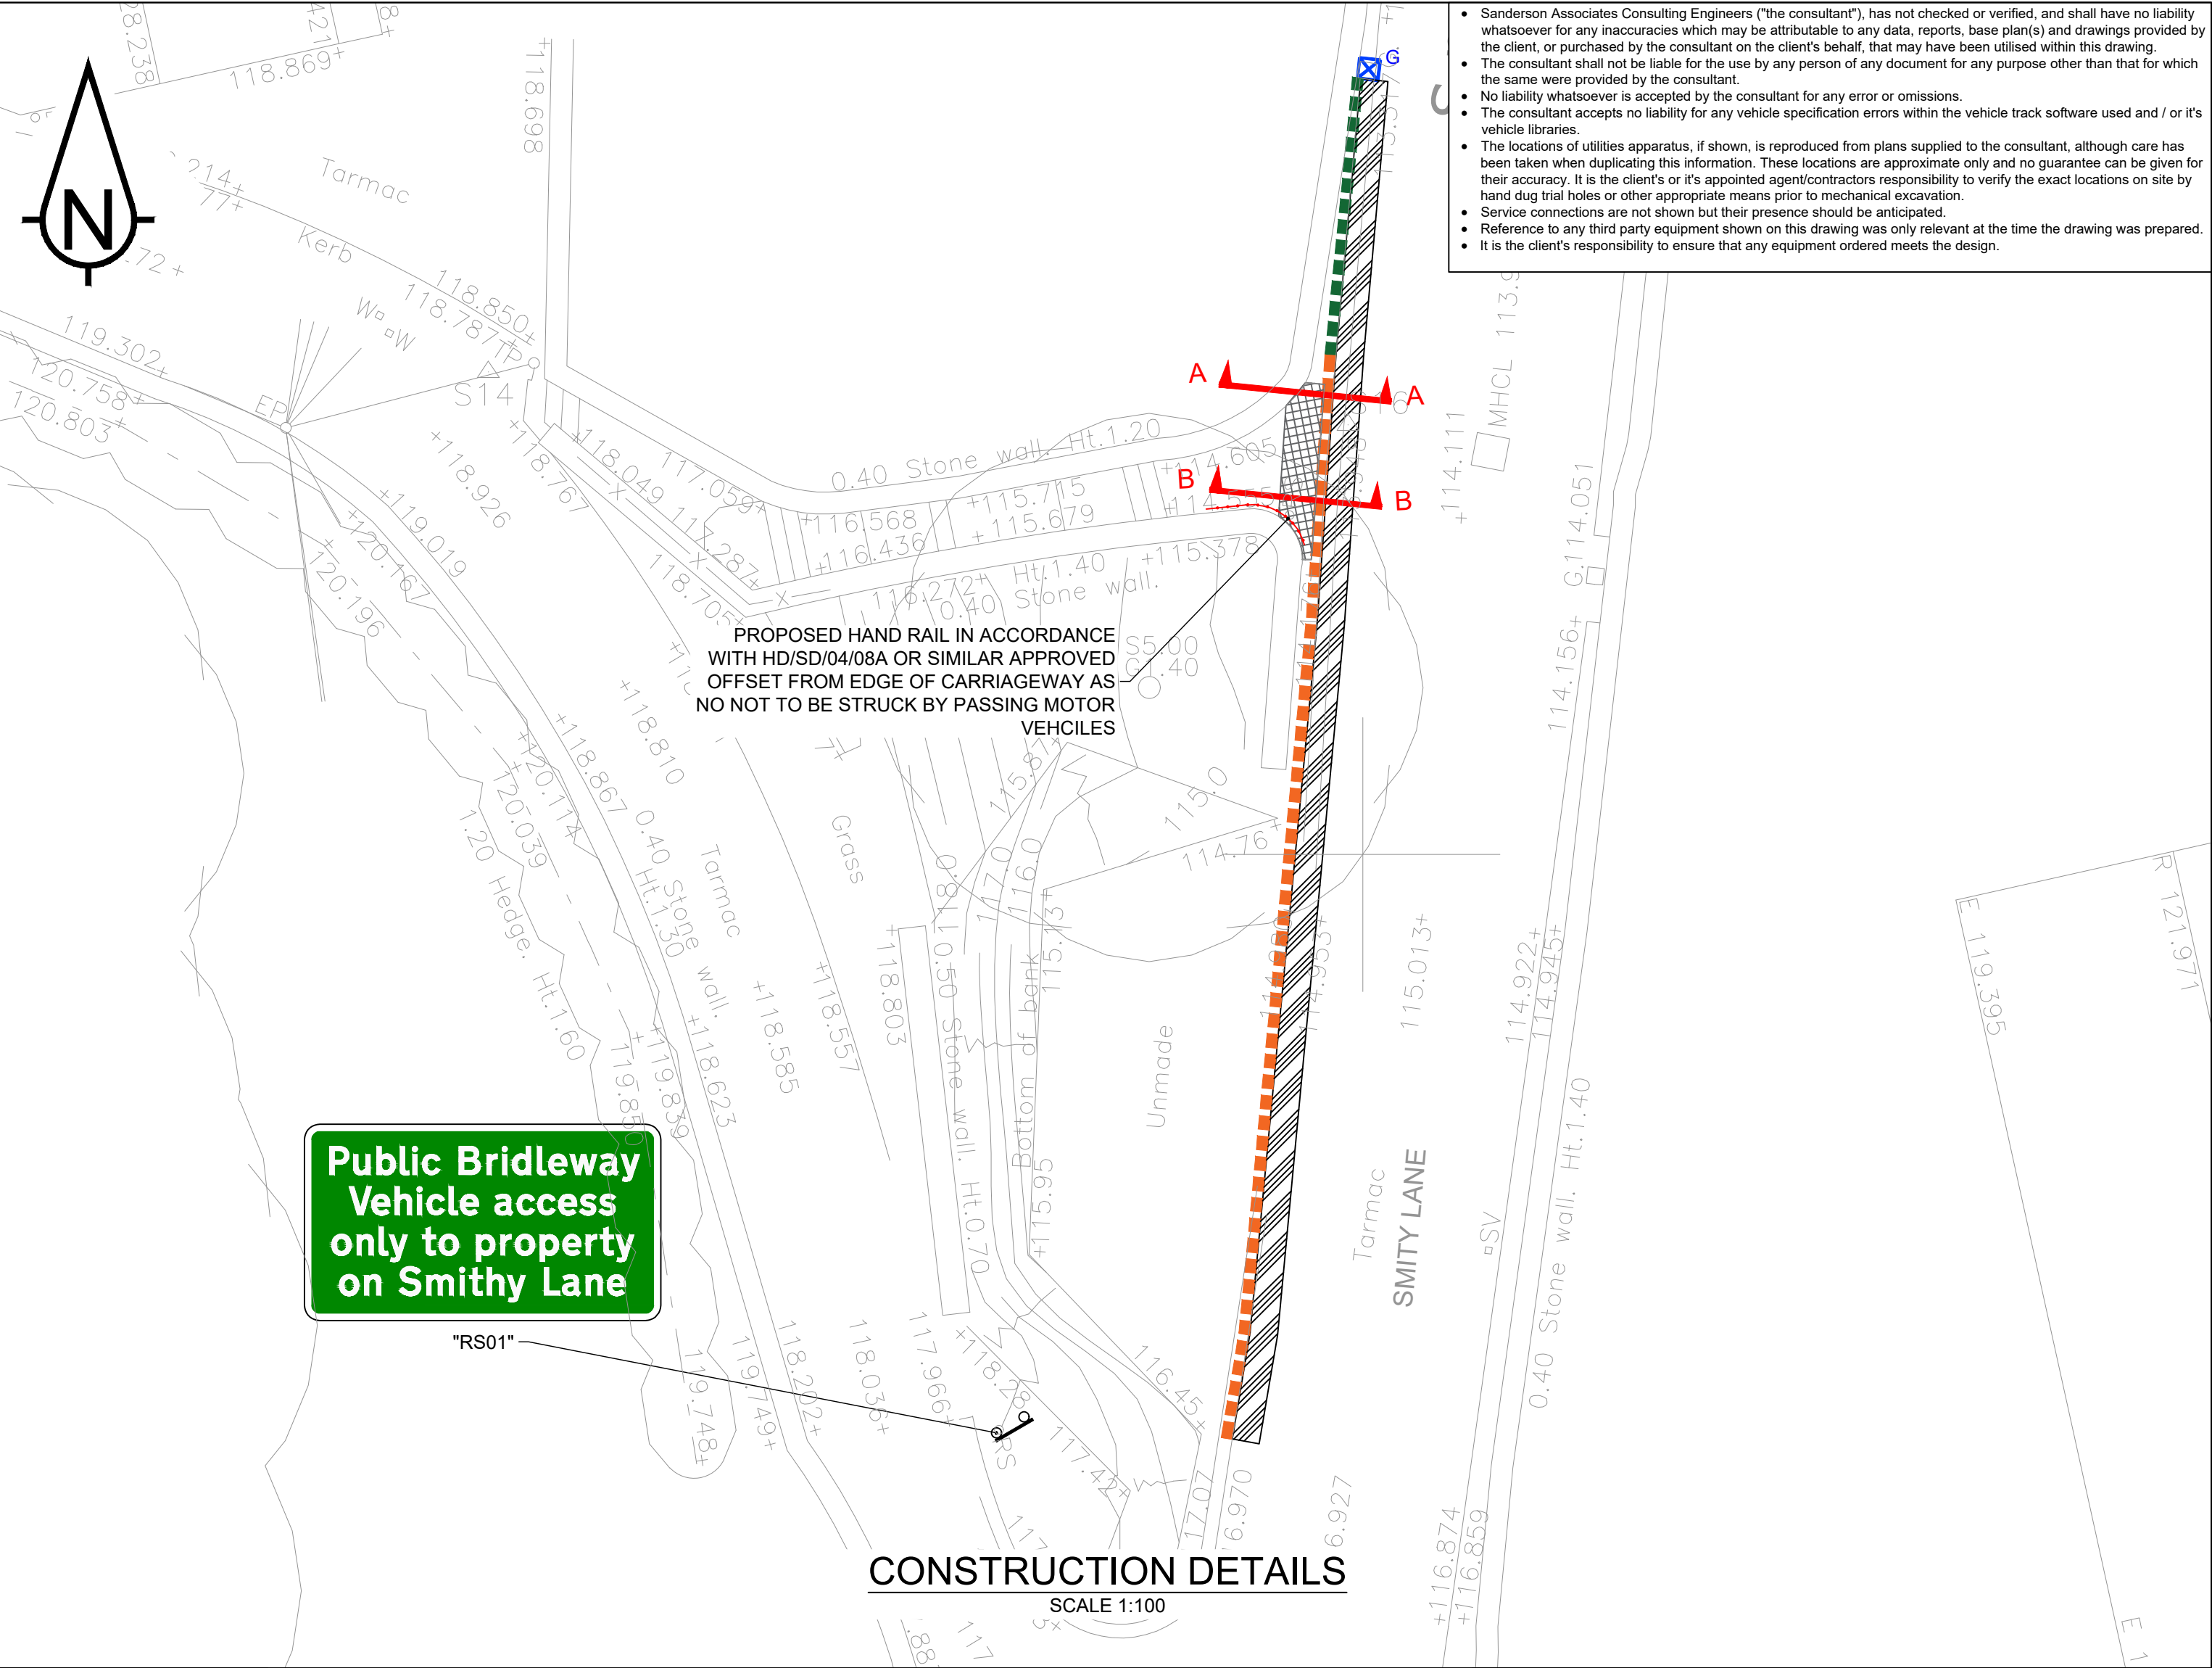


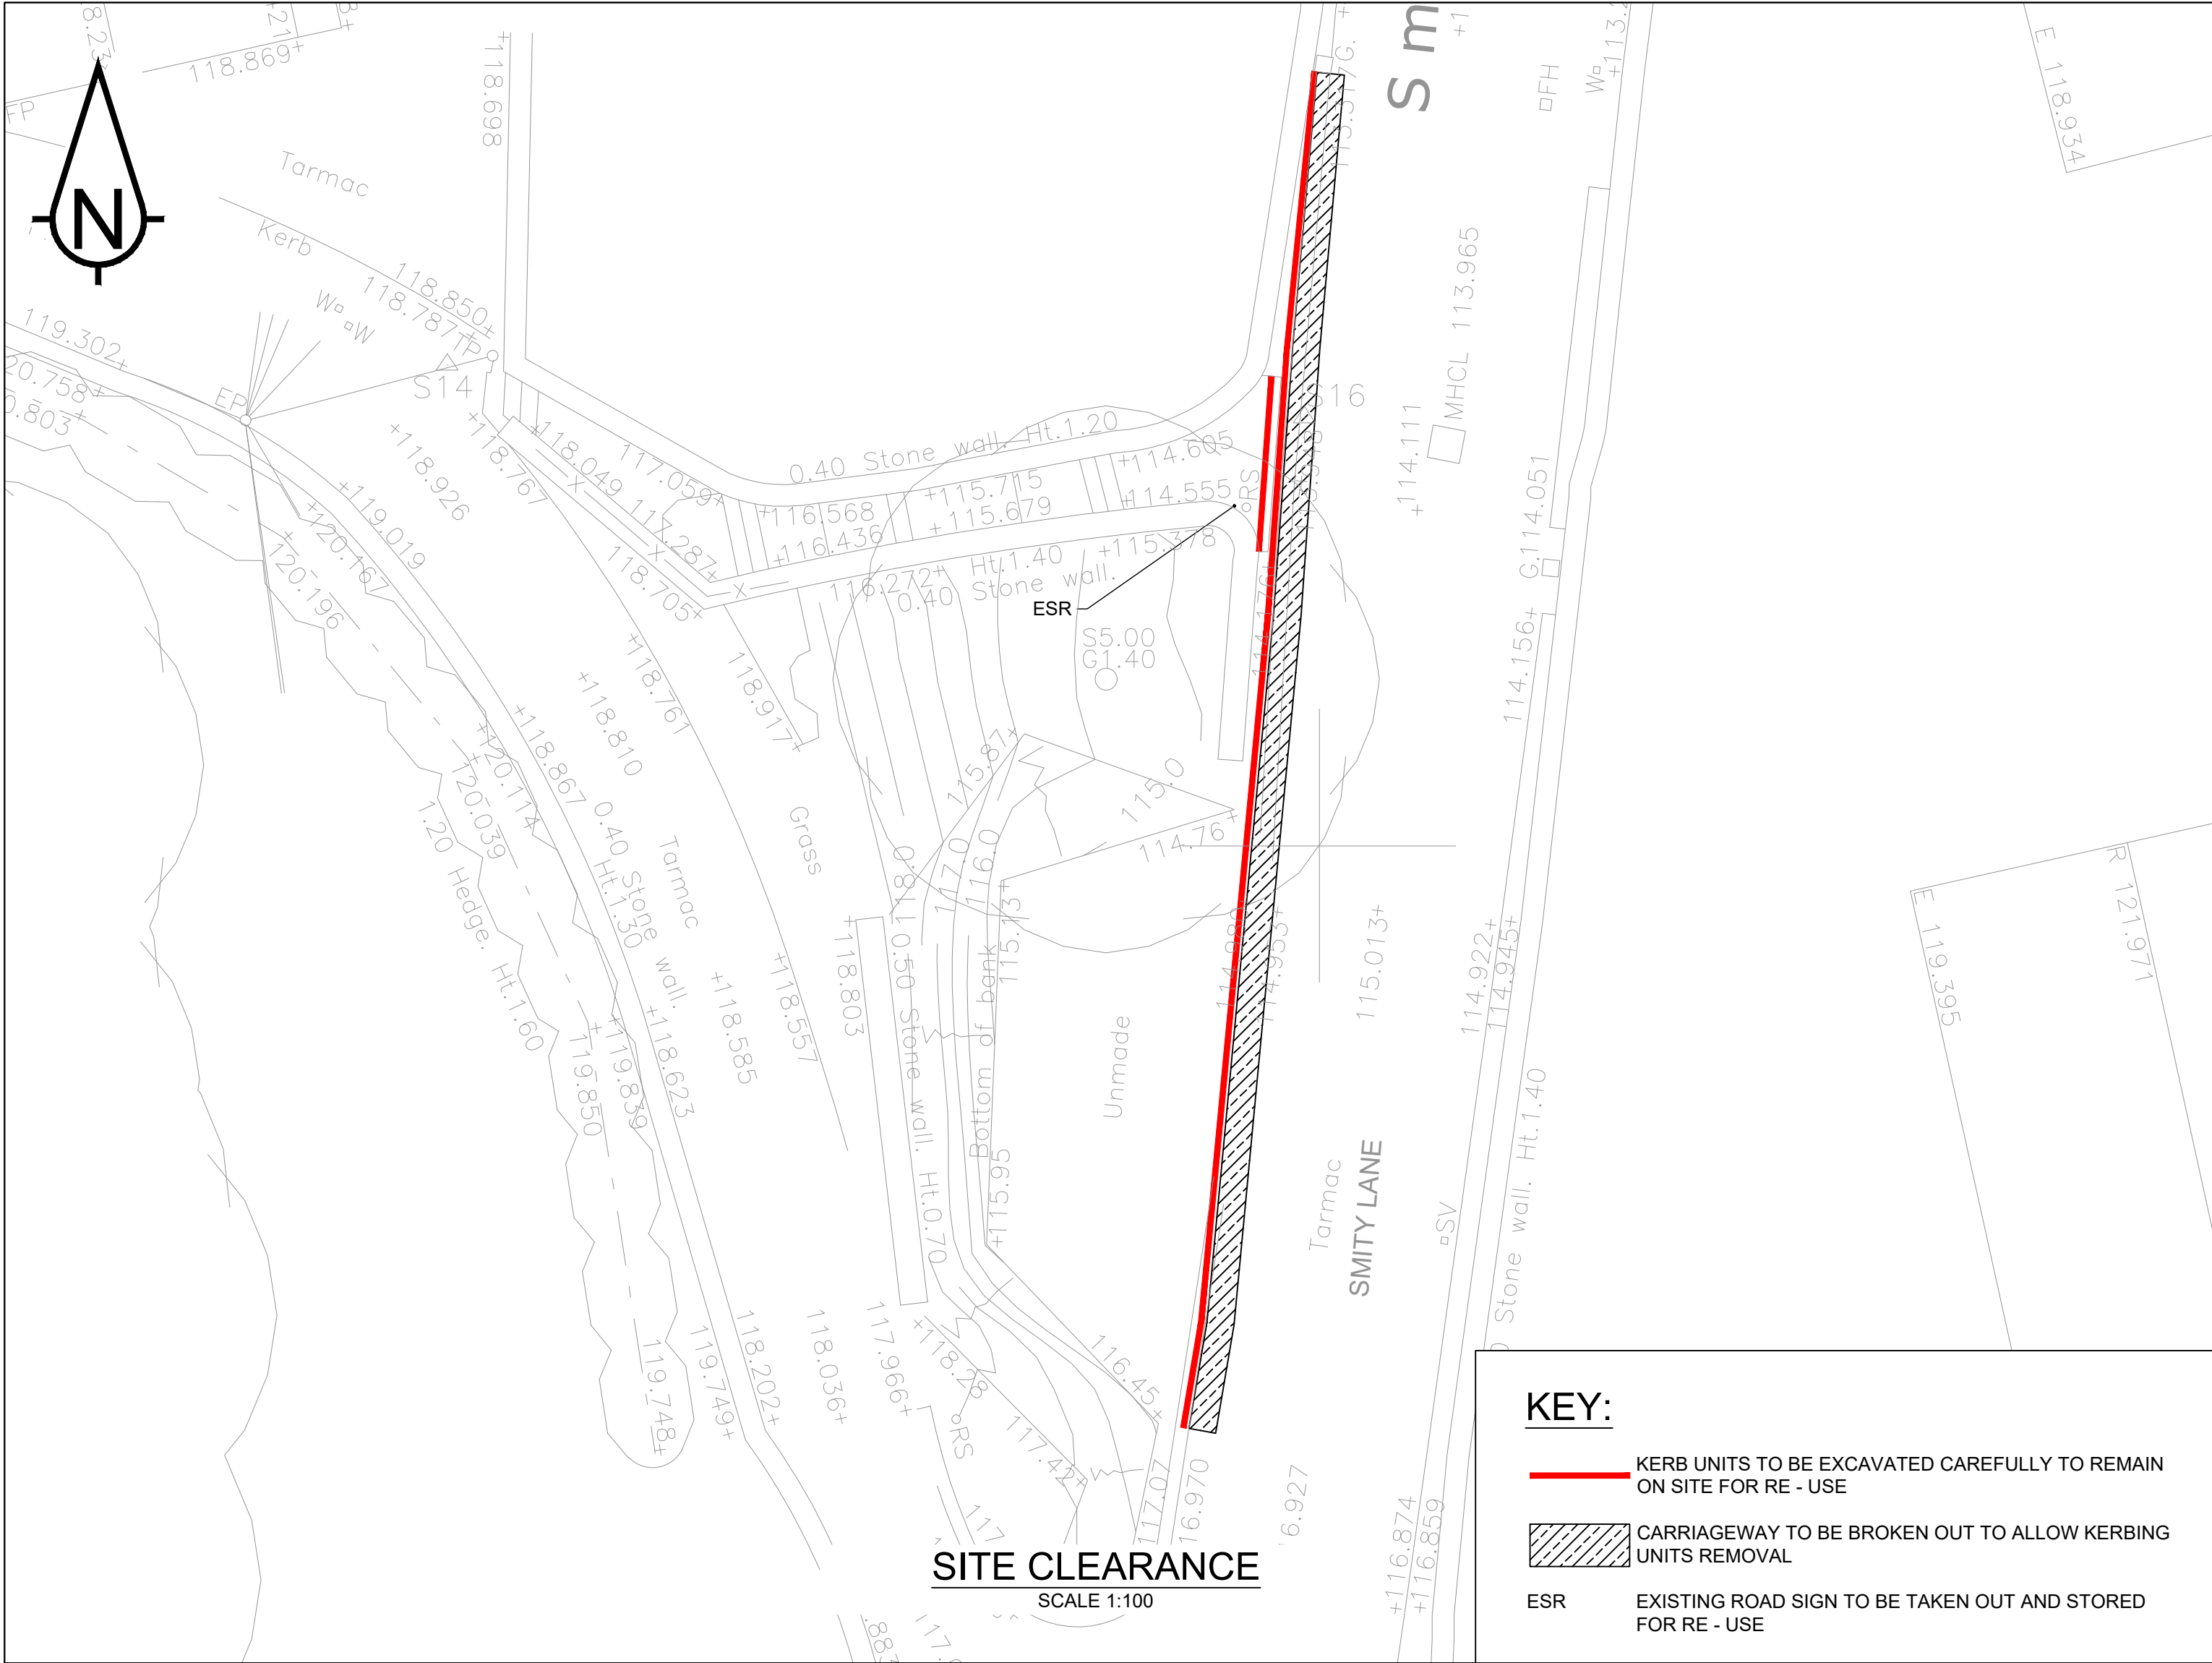

- KEY:**
- KERB UNITS TO BE RE - LAID WITH AN UPSTAND OF 30mm TO ESTABLISH A DRAINAGE CHANNEL
 - KERB UNITS TO BE RE - LAID FLUSH WITH THE SURROUNDING CARRIAGEWAY
- BLOCK PAVING CONSTRUCTION**
- EXTENT OF EXISTING BLOCK PAVING TO BE MADE GOOD FOLLOWING CHANNEL KERB AND STEP IMPLEMENTATION
- CARRIAGEWAY RECONSTRUCTION**
- CARRIAGEWAY TO BE MADE GOOD FOLLOWING COMPLETION OF KERB RELAYING ASSURING A 30mm UPSTAND
- ESR EXISTING ROAD SIGN TO BE TAKEN OUT AND STORED FOR RE - USE
- EXISTING GULLY TO BE CLEANED AND CLEARED FOR RE - USE
- Structural Calculation Details**
- Signs:
- Reference: RS01
 - Width: 1330mm, Height: 730mm
 - x-Height: 60
 - Shape: Rectangle
 - Orientation: Facing front
 - Mounted on posts
 - Mounting height: 1200mm, at post
- Posts:
- Quantity: 2
 - Type: 76.1 x 3.2 CHS (S355)
 - Spacing: 1030mm
 - Post 1 Length: 2730mm
 - Post 2 Length: 2730mm
- Base:
- Type: Planted
 - Diameter: 300mm
 - Depth: 650mm
 - Volume: 0.09cu.m
 - Earth cover: 150mm

P03	AMENDED FOLLOWING MEETING WITH MILLER HOMES ON 29/01/2025	SS	04/02/2026	DB
P02	AMENDED FOLLOWING COMMENTS RECEIVED	SS	09/01/2026	DB
P01	FIRST ISSUE	SS	11/12/2025	DB
Rev	Amendment	Drawn	Date	Checked
Drawing Status				
S3 - FOR COMMENT				

MILLER HOMES

Client	Project Title	Scale	Drawing Size	Drawn By	Checked By
MILLER HOMES	SMITHY PLACE PROW IMPROVEMENTS	AS SHOWN	A1	SS	DB
	Drawing Title	Project Number	Date	Approved By	
	SMITHY PLACE LANE STEPS SECTION OF PROW (SECTION 3)	169955	DEC 25	DB	
Drawing Number					Rev
169955-SAN-HGS-XX-DR-C-07_301					P03