


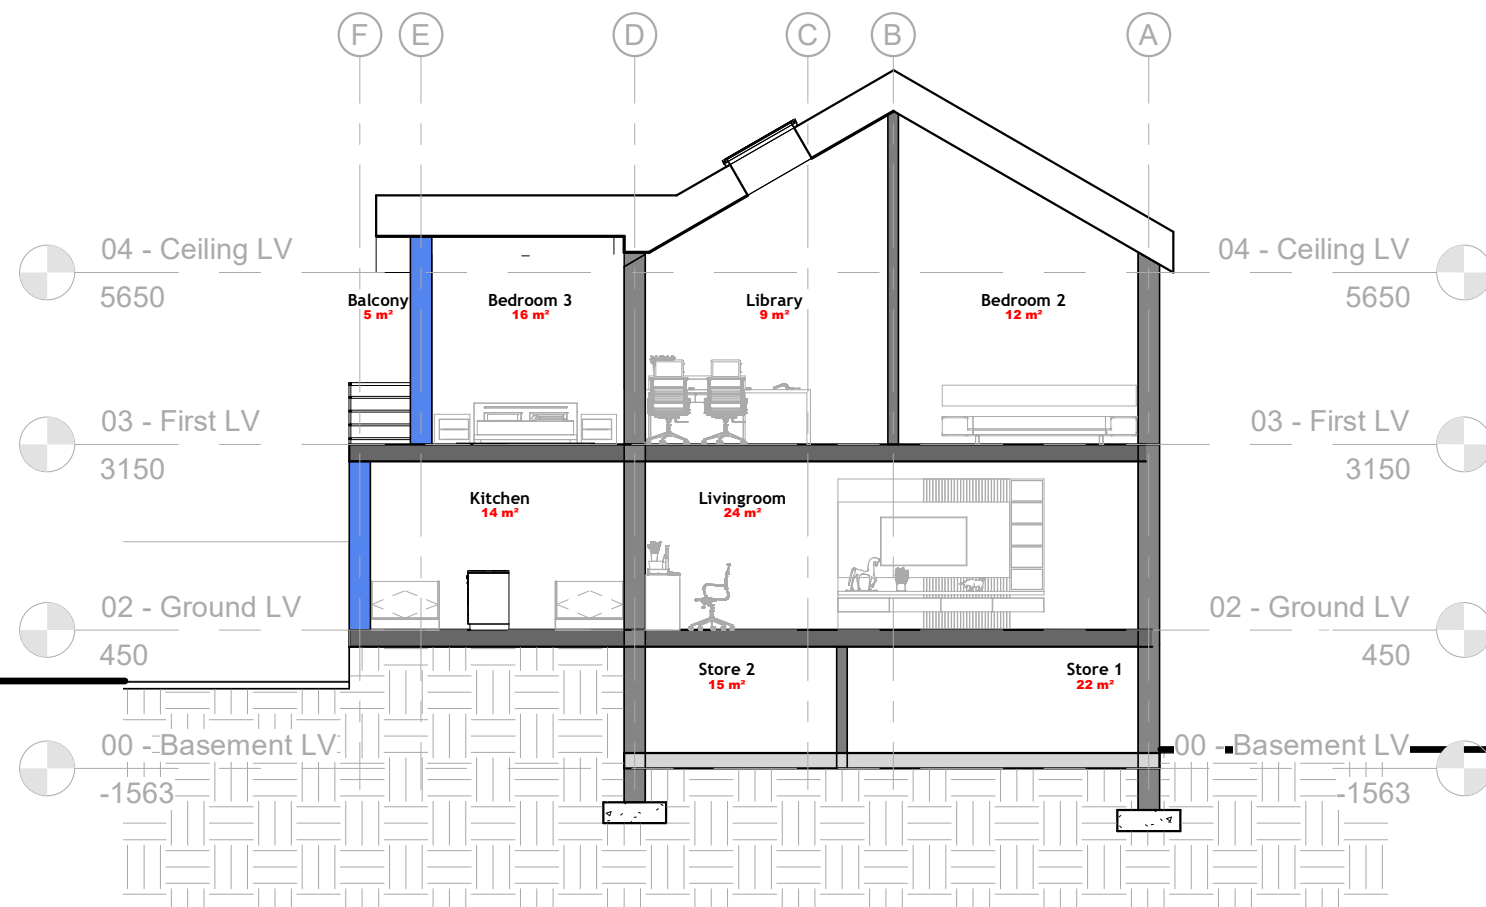

1 Section 3
1 : 100

FOR PLANNING

PROJECT
Double-Storey Rear Extension

PROJECT NUMBER
2026.LBC.104

DWG SPECIFICATION

GENERAL NOTES:
© Copyright of Lizben Architecture
Do not reproduce without permission



CLIENT
Mr. Zain ul Abidin

SITE
9, Waverley Street, Dewsbury.
Kirklees WF12 9PS

DATE
10/6/2026 12:42:00 PM

DWG NAME
Section

SCALE
1 : 100

CHECKED BY
E.O.

SHEET NUMBER
LBC.104.107

REVISION NO.

DRAWN BY
O.L.



Chartered Practice

LIZBEN ARCHITECTURE

'Excellence in Design'

Engine House Bexley, 2 Veridion Way, Erith,
Greater London, DA18 4AL, United Kingdom. UK.

Tel: +442080892813 | Email: admin@lizbenconsult.com
Website: www.lizbenconsult.com

© 2026

10/6/2026 12:42:00 PM