


EXISTING SIDE ELEVATION



EXISTING SIDE ELEVATION

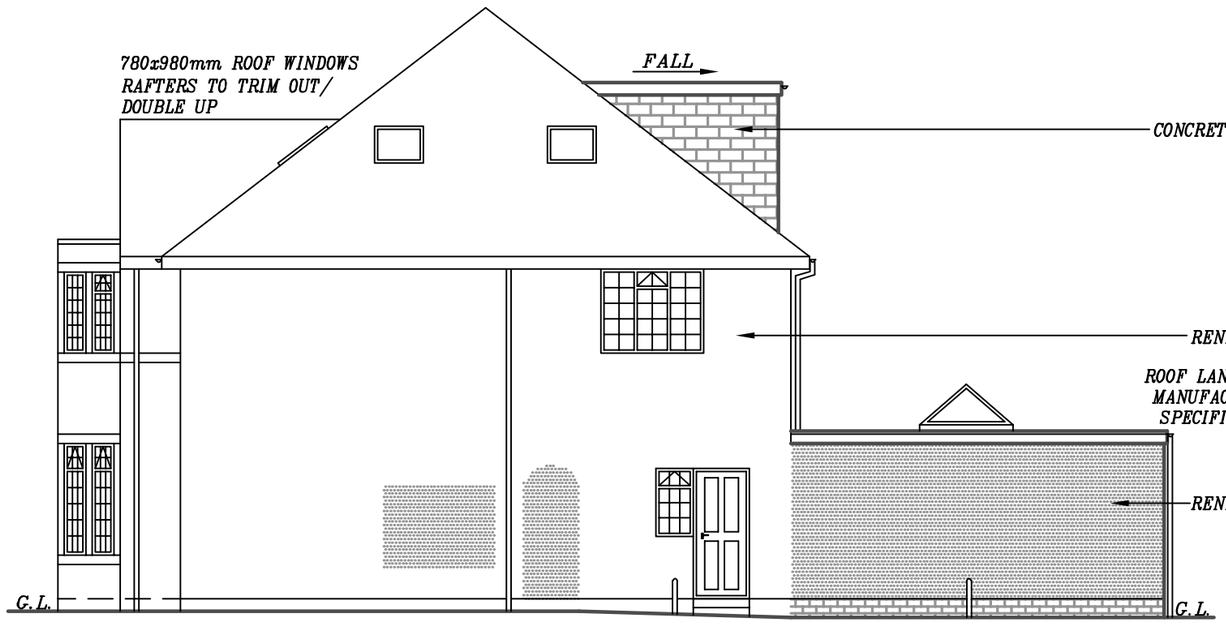

PROPOSED SIDE ELEVATION



PROPOSED SIDE ELEVATION

PROPOSED 1-STOREY REAR EXTENSION, CONVERSION OF GARAGE TO LIVING SPACE, LOFT CONVERSION, & REAR DORMER WINDOW AT 1 DORCHESTER ROAD, HUDDERSFIELD, HD2 2JZ, FOR MRS MUNAZA MIR

SCALE: 1:100(A3)	DATE: JAN 2026	DRAWN BY: ZESHAN KHAWAJA	
PLANNING/BUILD REGS		DRAWING NUMBER: 26/4124/MM4	

Khawaja
PLANNING SERVICES
TEL: 01274 618780 MOB: 07956 184960