


NORTH FACING
ELEVATION PLAN REAR

SCALE 1:50

41 WATER ROYD CRESCENT, WF14 9SY

REF: PP-15288219

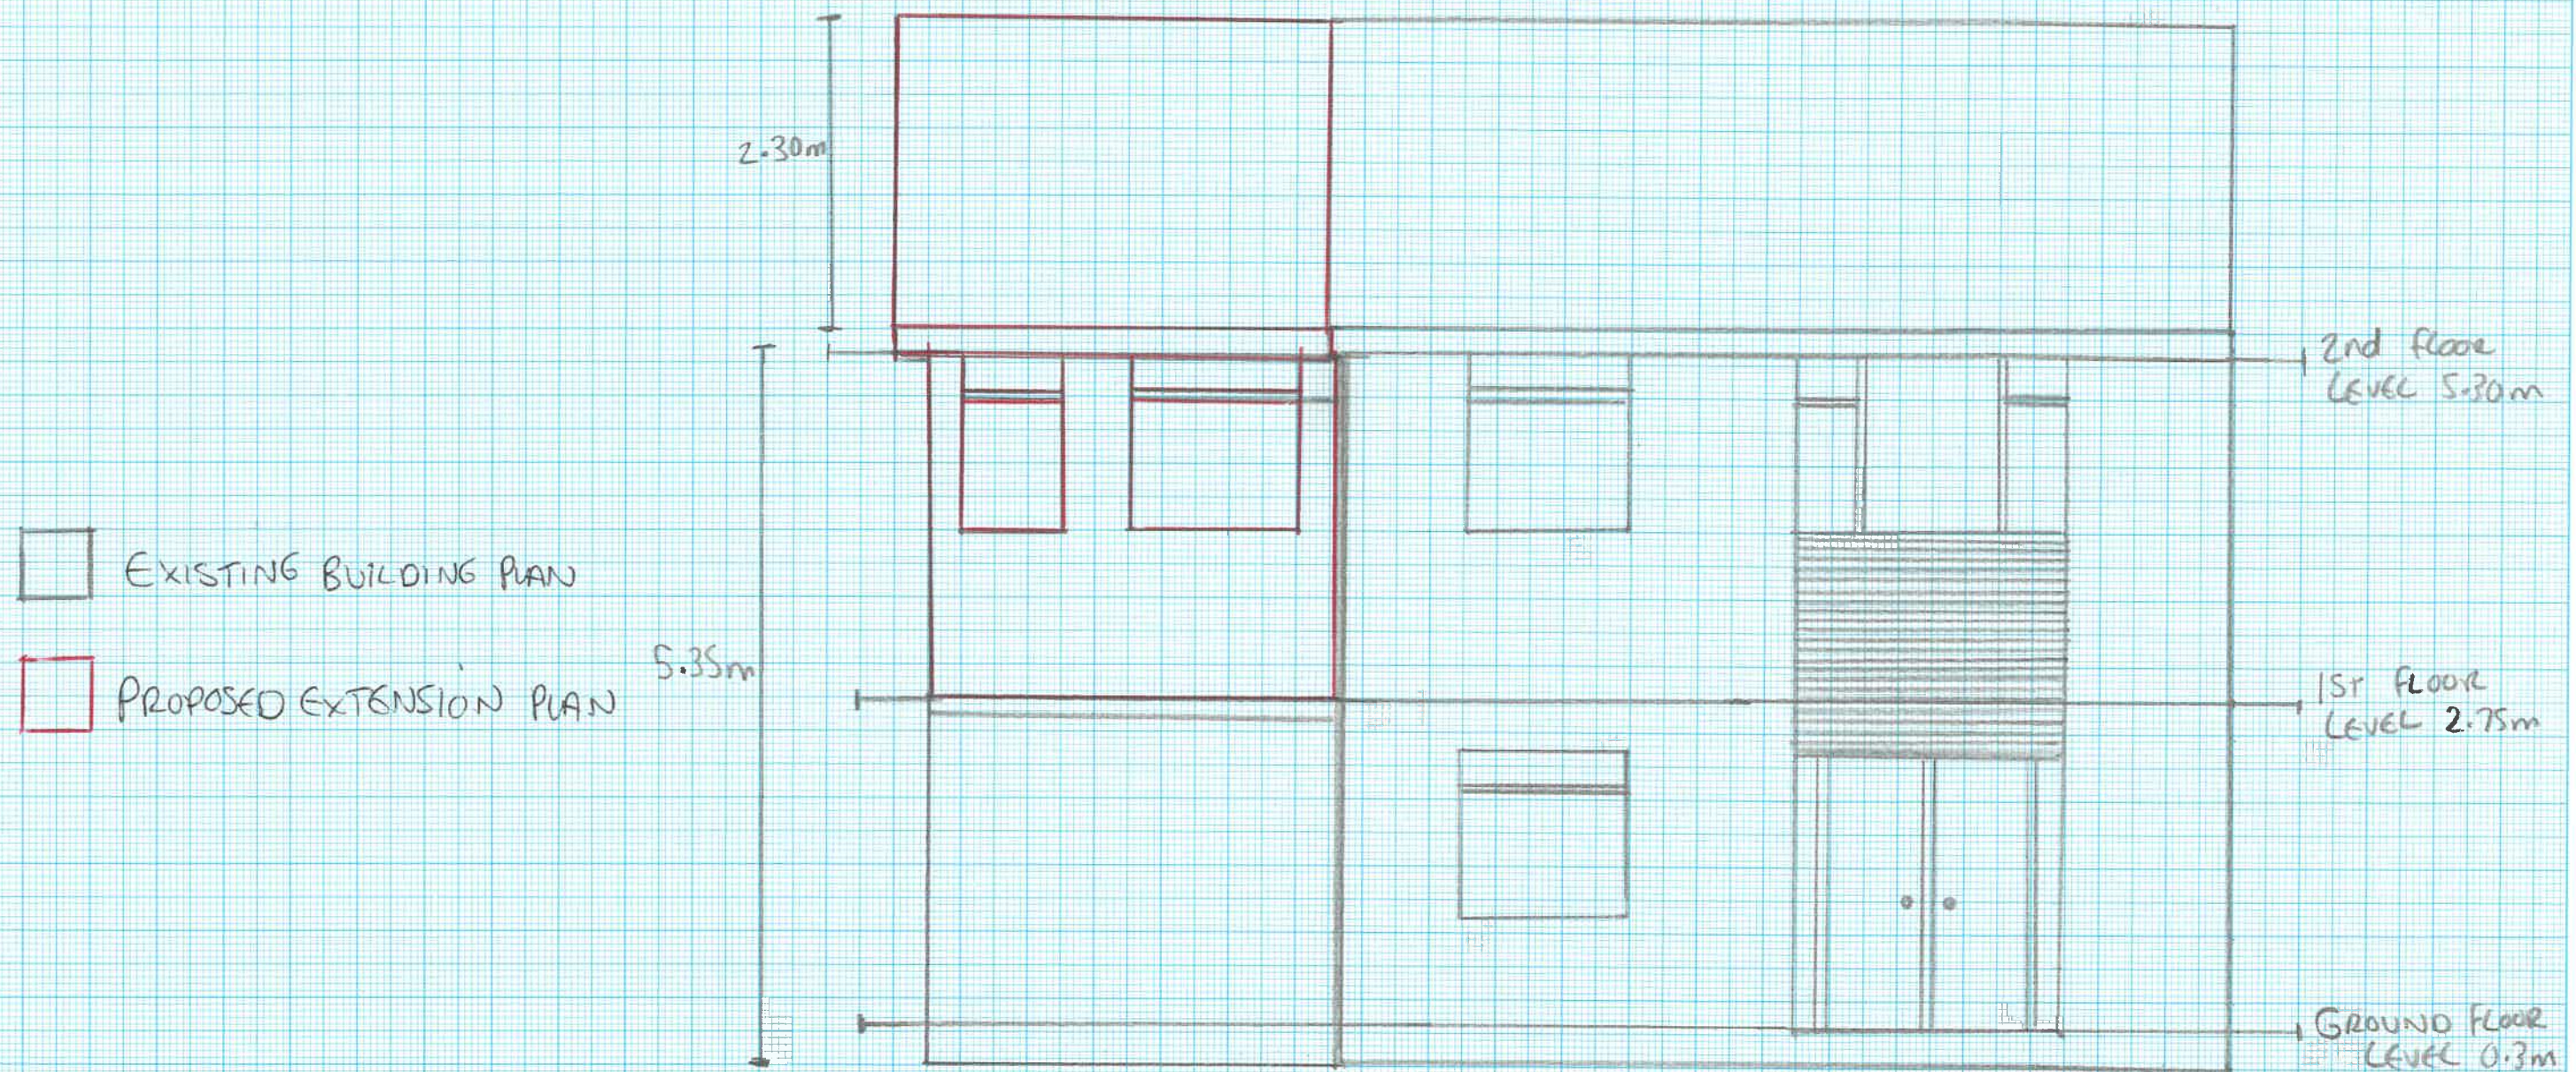

SCALE 1:50 1m