


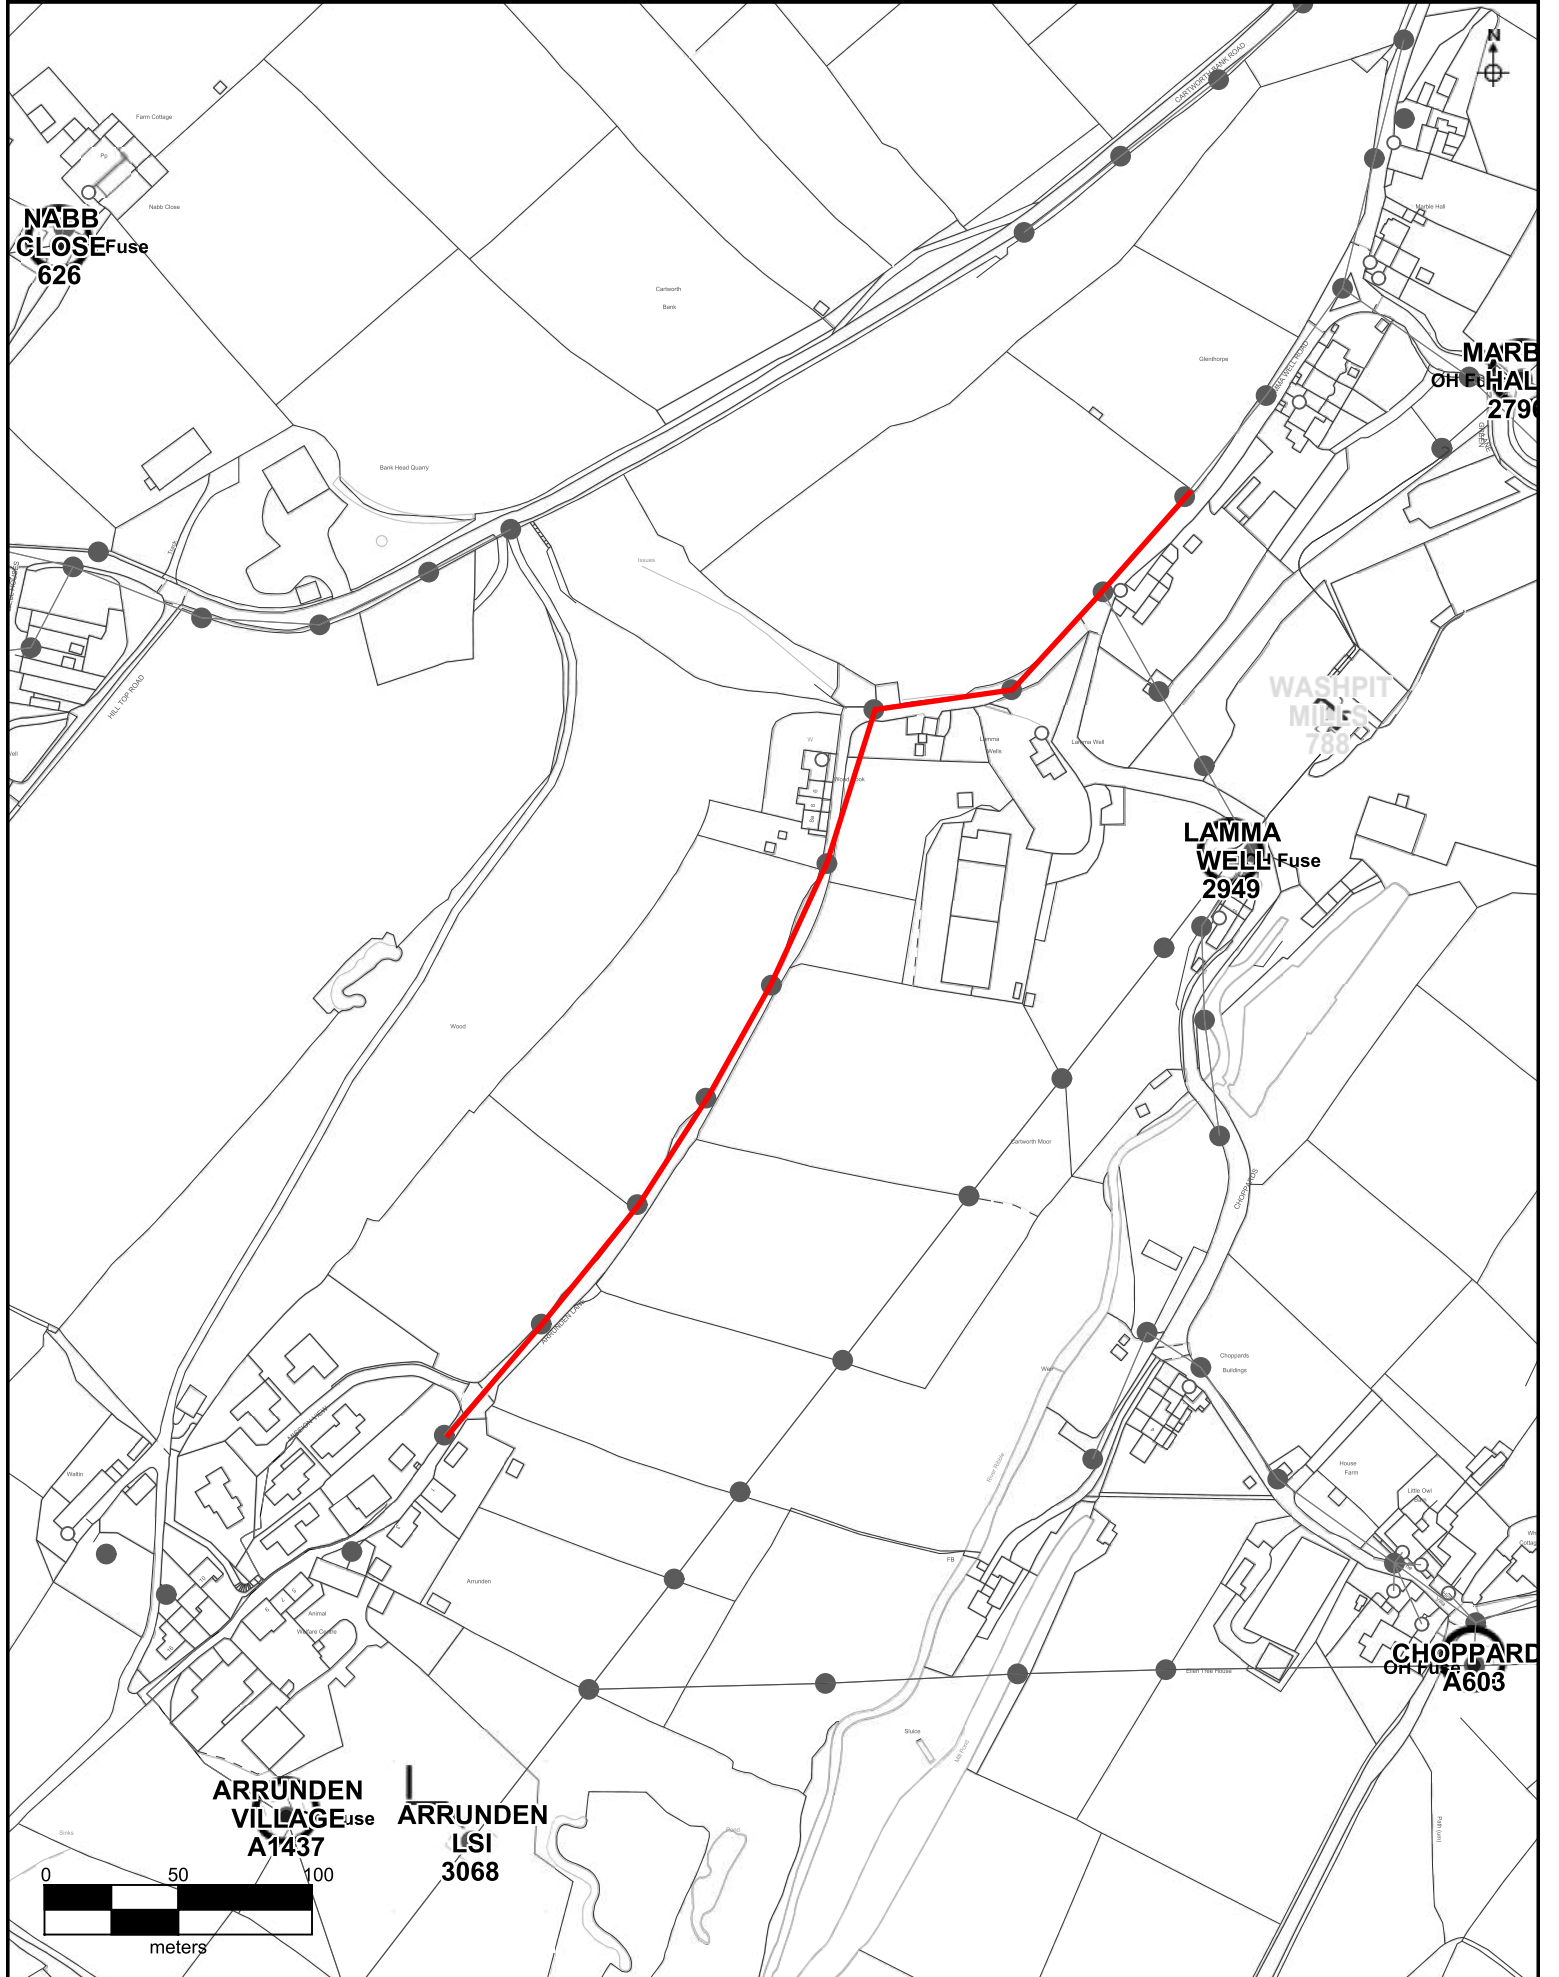

Northern Powergrid Holdings Company The existence of any equipment is shown on this plan as far as is reasonably practicable, it may have changed since the plan was generated. Therefore, the existence of any equipment and fuse numbers etc. may not be shown. Should be verified on site. Electricity cables are shown as they are. Electricity cables are shown as they are. Electricity cables are shown as they are. © Northern Powergrid Holdings Company 2025. This document and its contents are for your use only. You must not use the contents of this document for any other purpose. You must not reproduce the contents of this document in any form or by any means, electronic, mechanical, photocopying, recording, or by any information storage and retrieval system, without the prior written permission of Northern Powergrid Holdings Company. © Crown Copyright and database rights 2025. Northern Powergrid Holdings Company. 100021/2025. Reproduced from or based upon the Ordnance Survey map of Northern Powergrid Holdings Company by permission of Ordnance Survey and used as the Ordnance Survey's Electronic Data.		OS Grid Reference: SE1399806608 Printed By: Emma May Title: Drawing Number - Y017573 Lama Well, Arrunden Wood Nook, HD9 2SQ		NORTHERN POWERGRID WAYLEAVES	
● Existing Pole — Erect Aerial Bunched Conductor		Original Print Size A3 Date Printed: Oct 12, 2026 Scale: 1:2000			