


This drawing is the sole copyright of KPP Architects Ltd and reproduction in any form is forbidden unless permission is obtained in writing.

Work and materials must comply with the current Building Regulations and Codes of Practice and be read in conjunction with building specifications and other sub-contractors information. All materials are to be installed in strict accordance with the recommendations of the manufacturers.

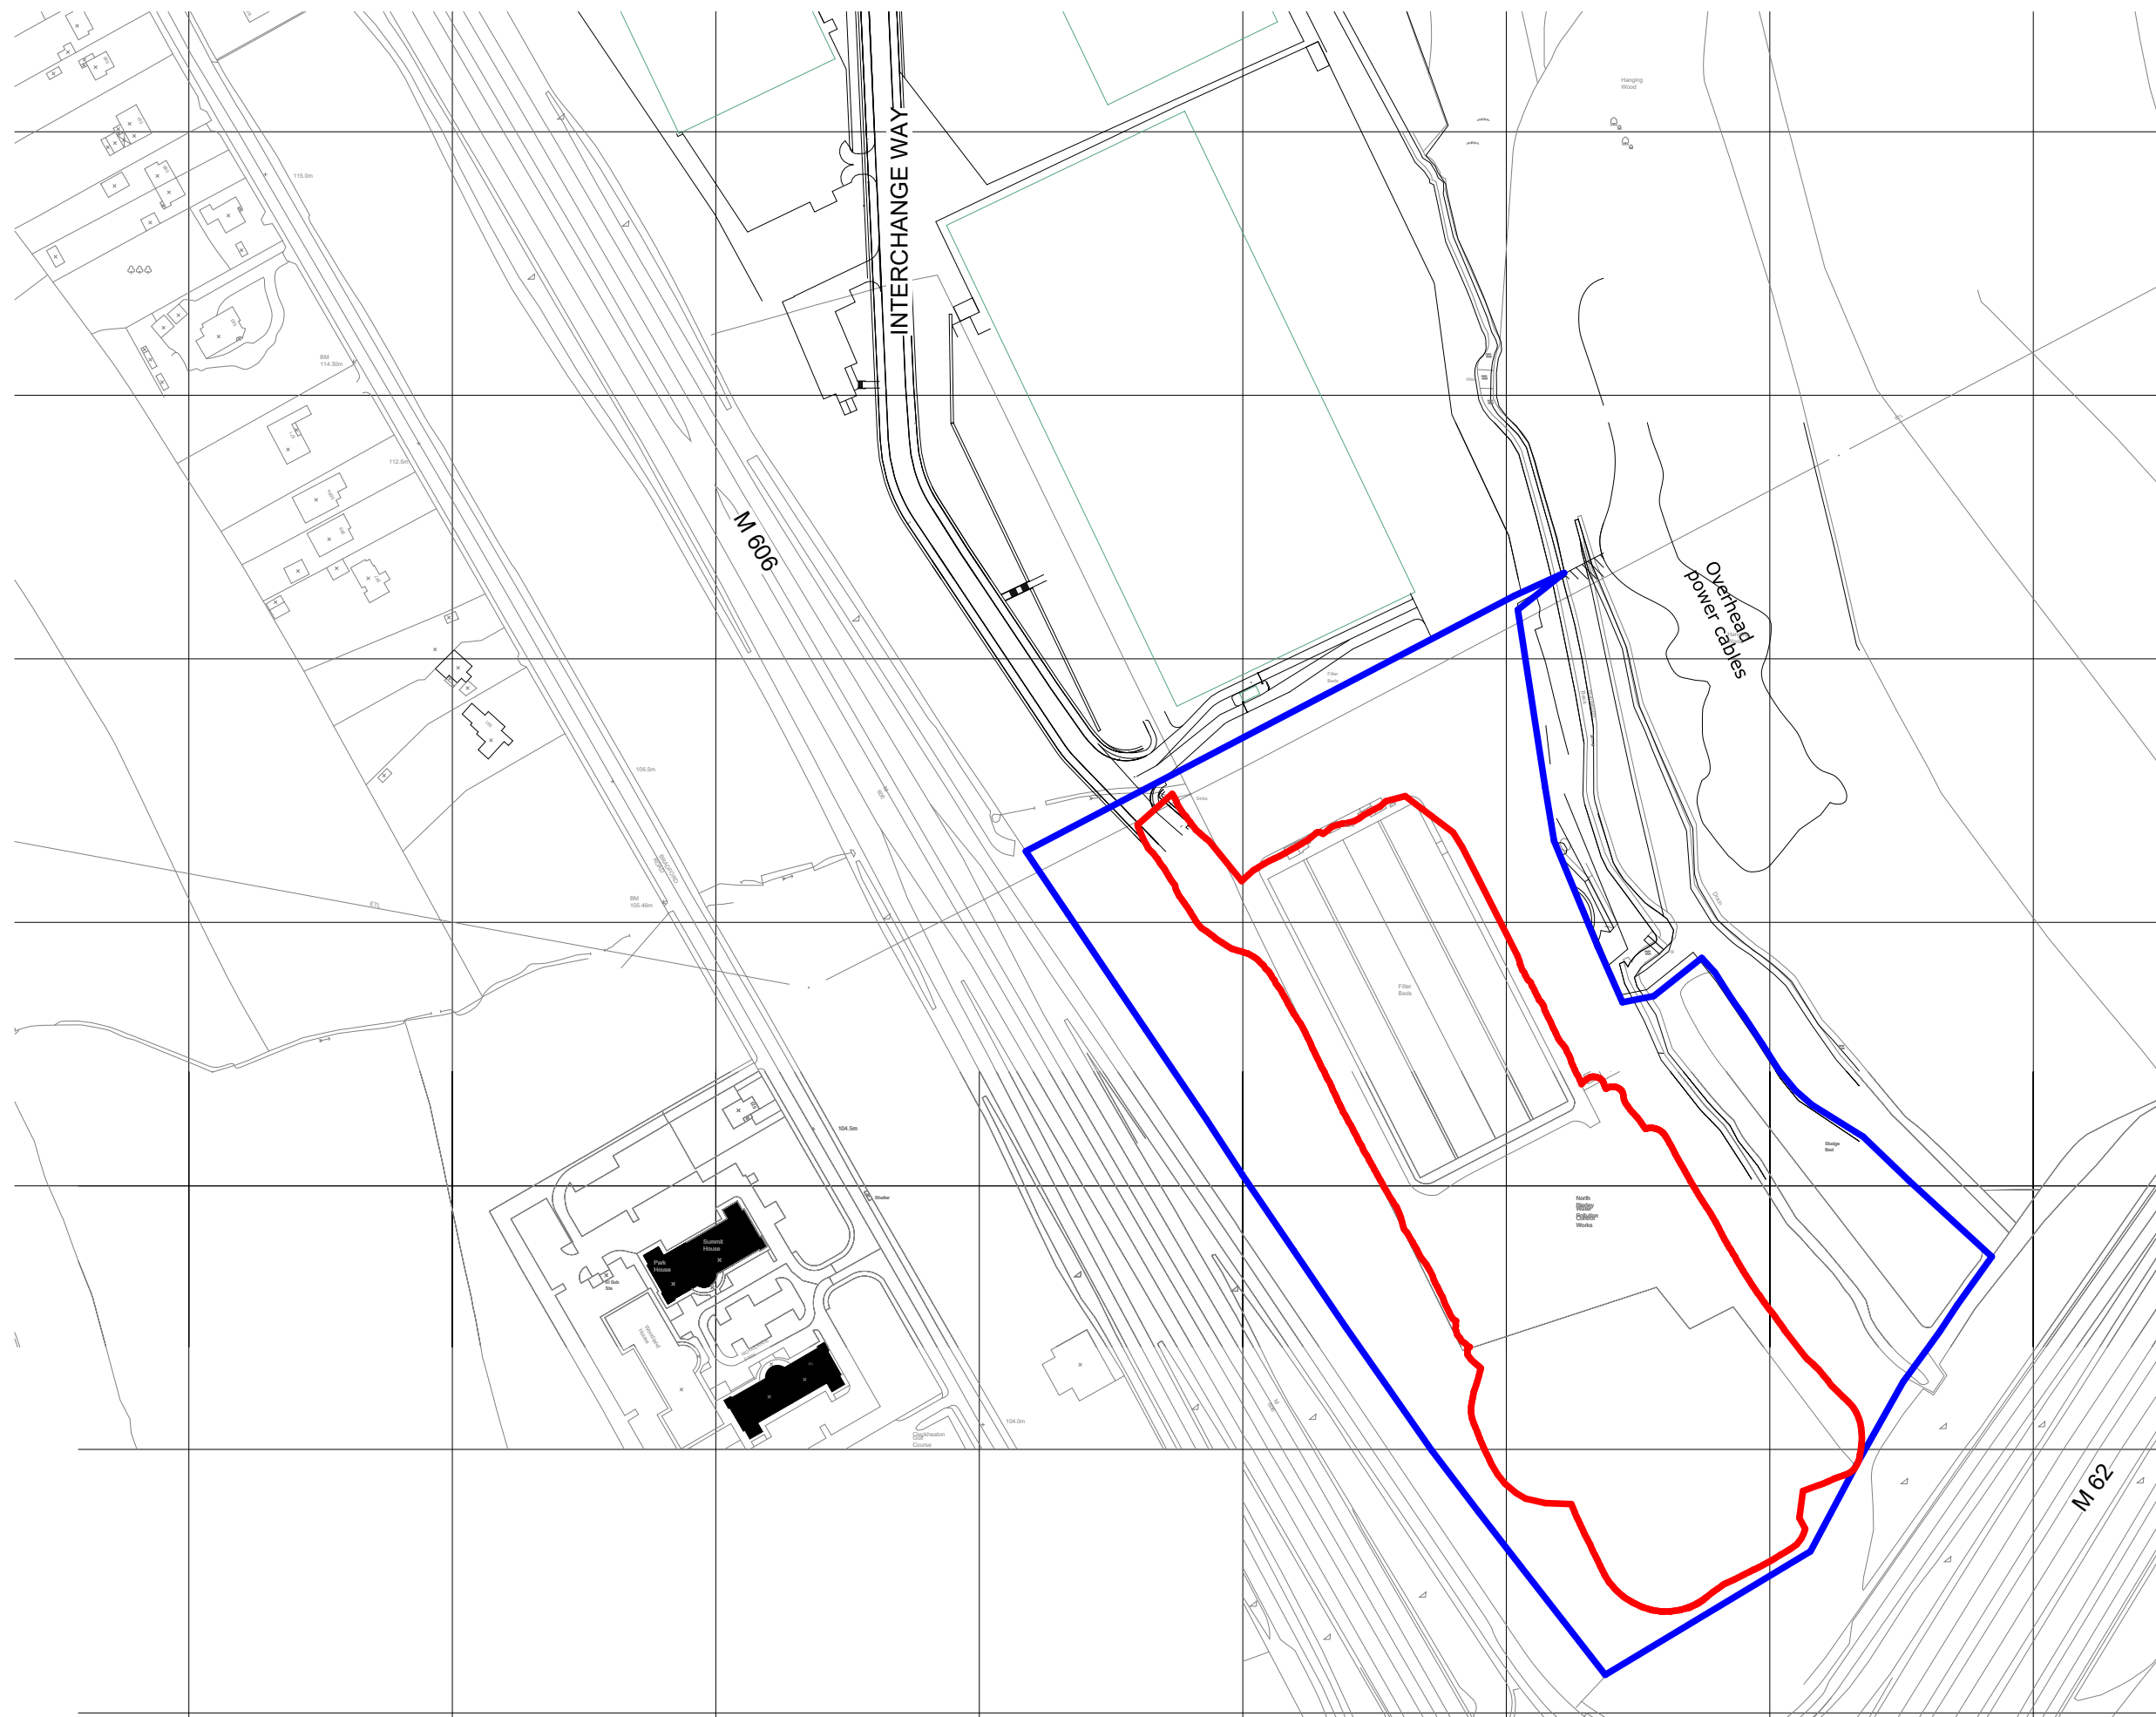

0 5 10 20 30 40 50
GRAPHIC SCALE 1:500

Rev	Description	By	Chkd	Date
-----	-------------	----	------	------

BOND IT GROUP

**INTERCHANGE WAY
BRADFORD**

LOCATION PLAN

T : +44 (0) 113 2390460
E : architects@kpp-leeds.co.uk
W : www.kpp-leeds.co.uk

Status
PLANNING

2499	P1
------	----

Drawing Number
ICB-KPP-ZZ-DR-A-GA- 2000