
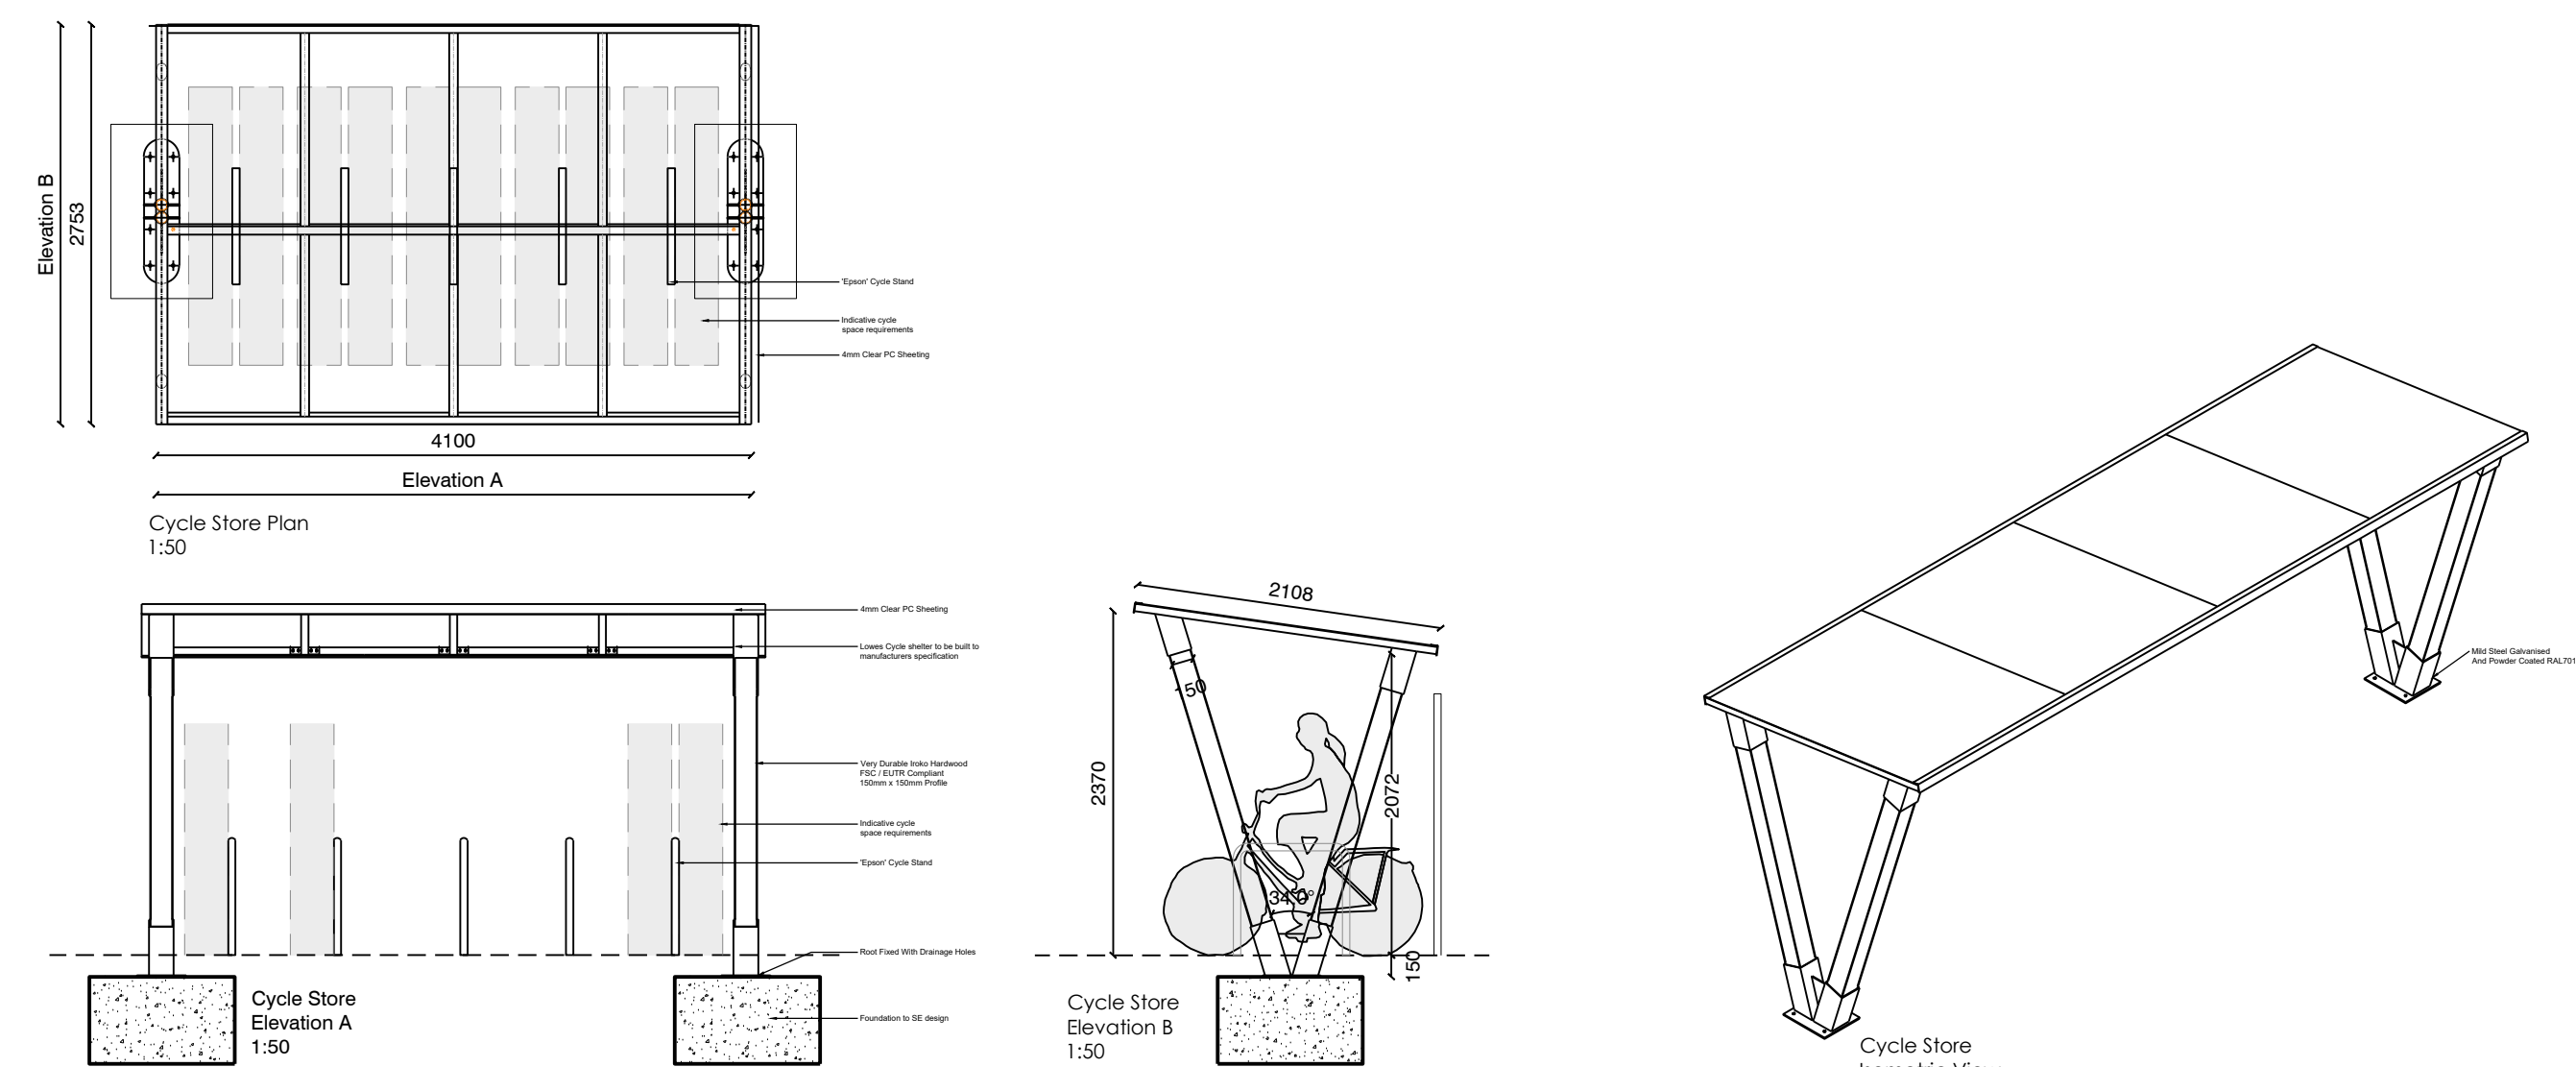


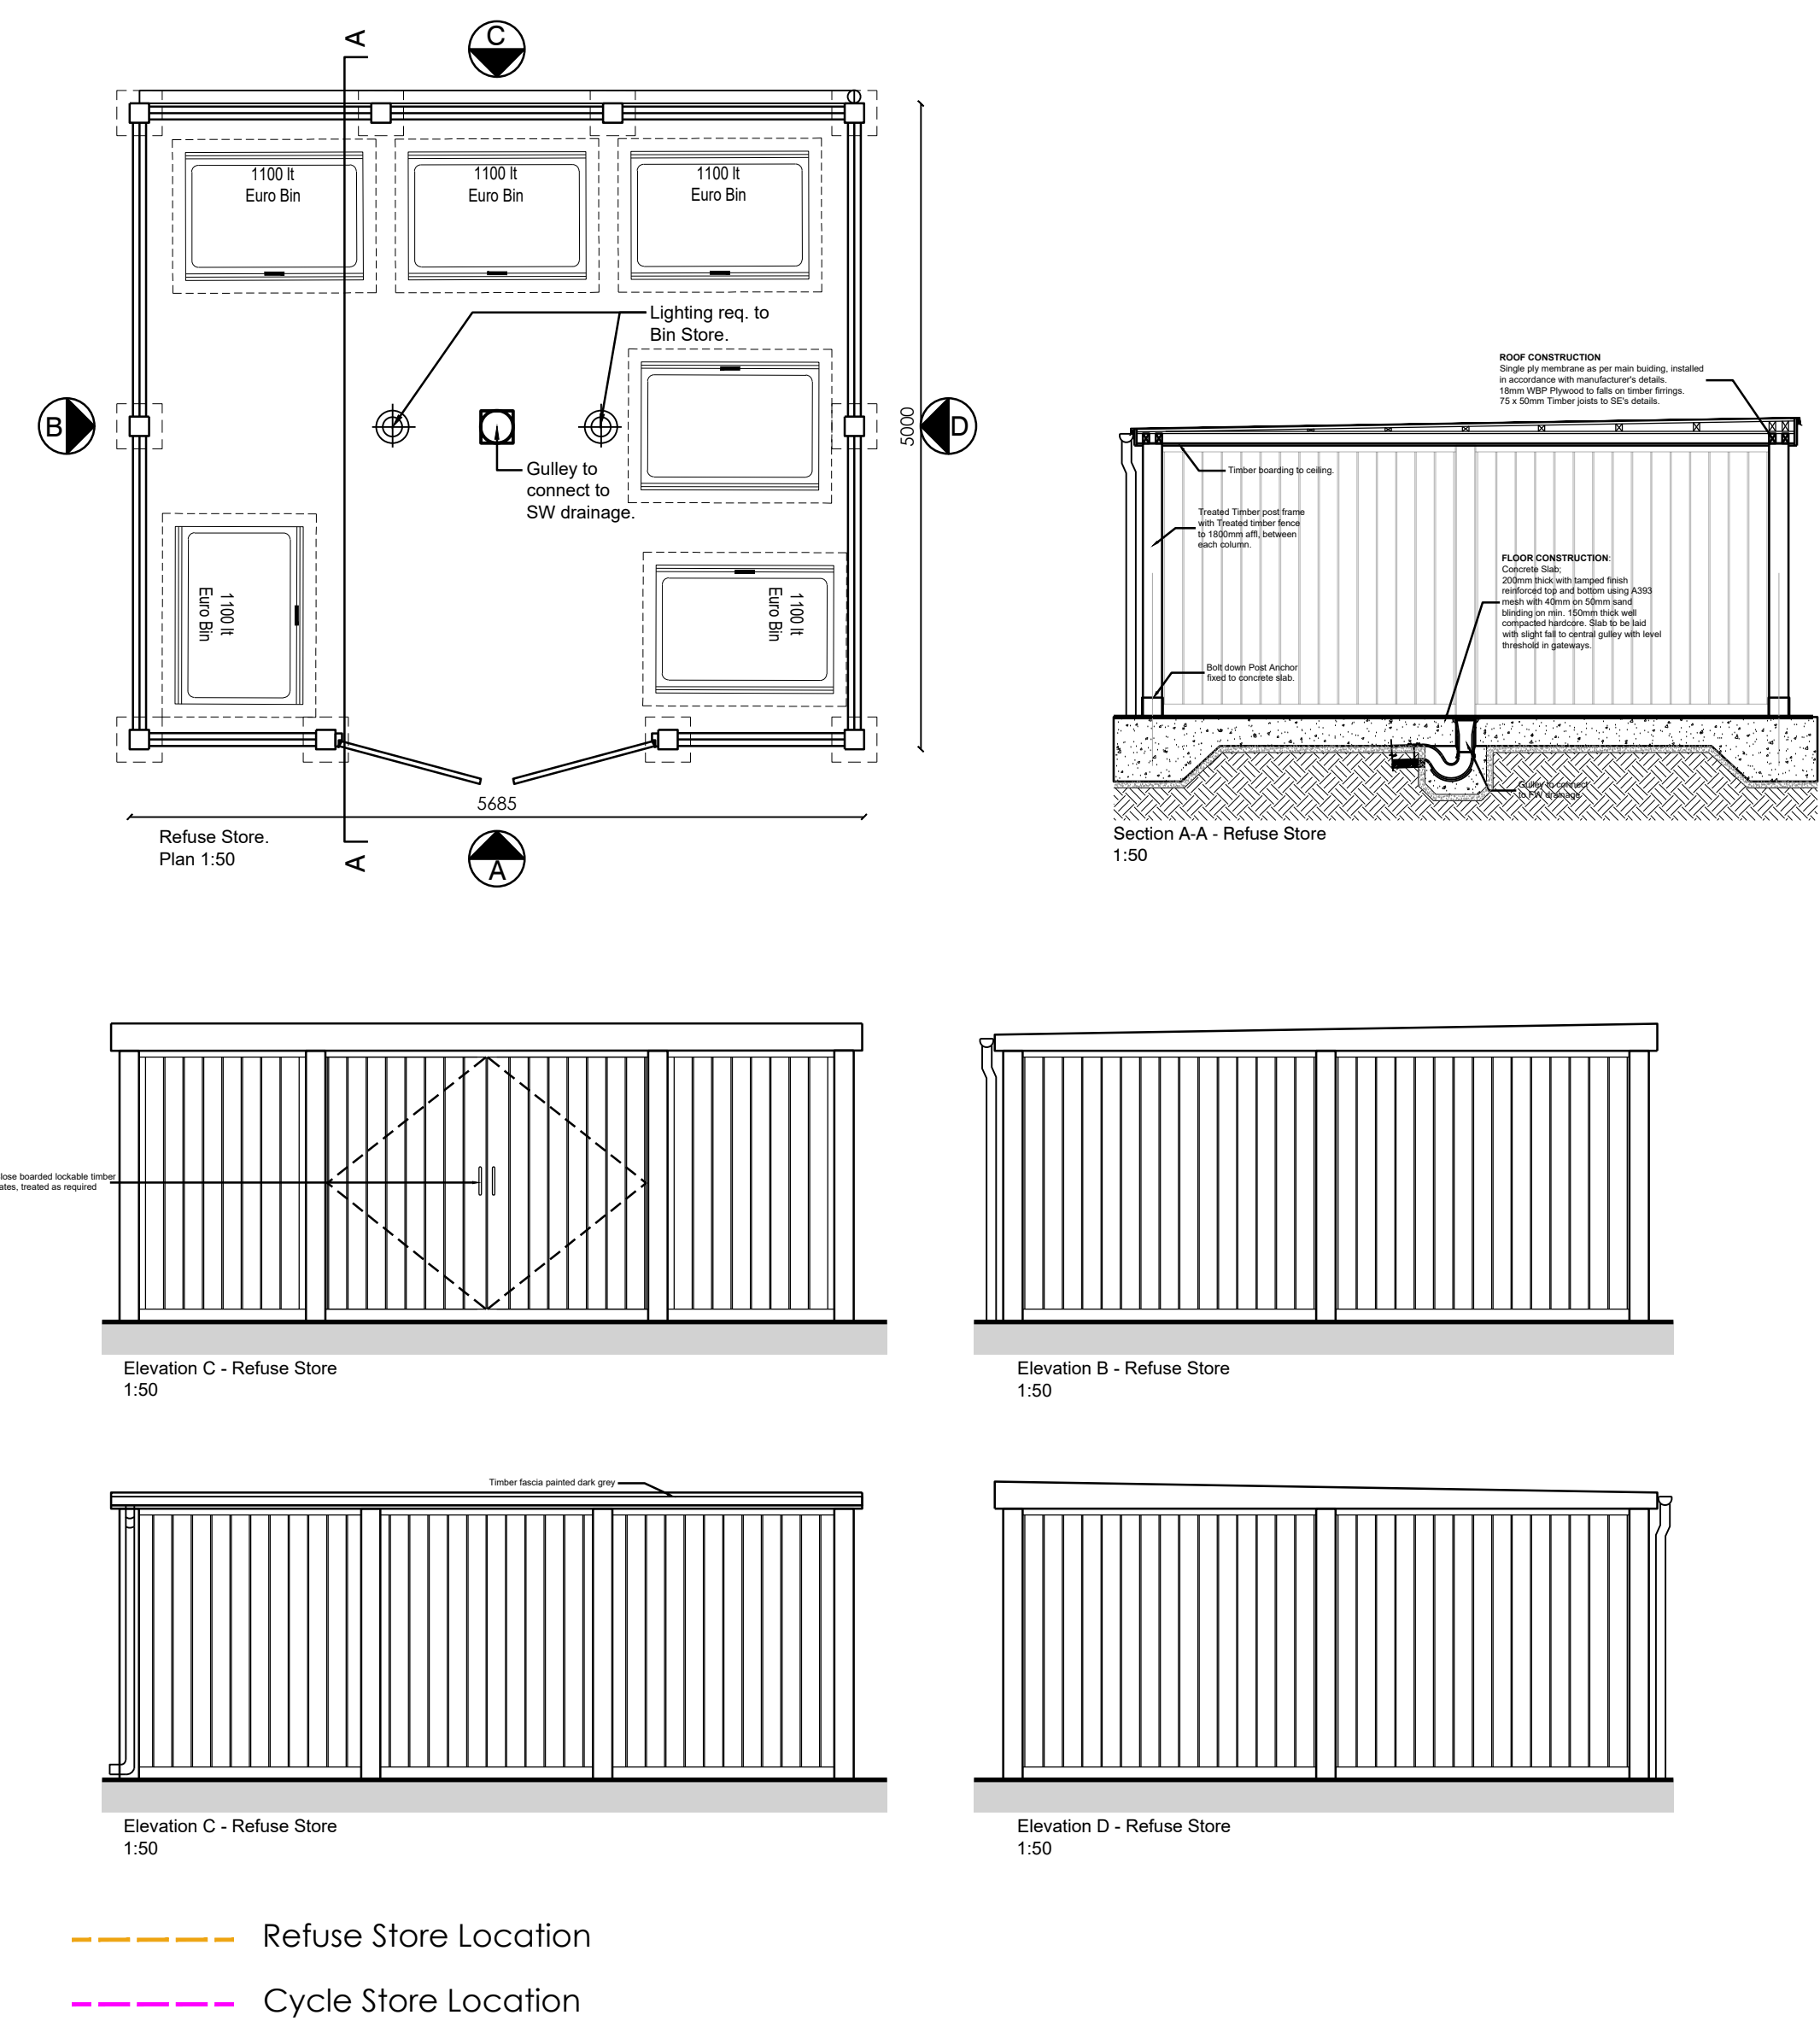

Notes

Do not scale, use figured dimensions only.

All dimensions to be verified on site prior to the commencement of any work or the production of any shop drawing. All discrepancies to be reported to the Architect.

This drawing is to be read in conjunction with all related Architect's and Engineer's drawings and any other relevant information.

This drawing is copyright © of TDC Architects Ltd.

Revision numbering: D= RIBA Stage 0-2, P= RIBA Stage 3, T= RIBA Stage 4, C= RIBA Stage 5, R= RIBA Stage 6

REV	DATE	REVISION	INITIALS	CHECK
P1	20.09.2026	Planning issue	RMJB	SEL

DRAWING STATUS

FOR DISCUSSION (RIBA STAGE 0-2)

FOR PLANNING (RIBA STAGE 3)

FOR TENDER (RIBA STAGE 4)

FOR CONSTRUCTION (RIBA STAGE 5)

AS-BUILT (RIBA STAGE 6)

AS-RECORDED (RIBA STAGE 6)

TDC ARCH DESIGN

The Design Collective Architects

2nd Fl. | 13 Museum St.
York | YO1 7JT
info@tdc-arch.design

www.tdc-arch.design

Client

ANGELA SWIFT DEVELOPMENTS

Project

Proposed Care Home at Oxford Road, Gomersal

Drawing Title

Proposed Cycle & Refuse Store Details

Scale

As Noted @ A1

Drawn by

TP

Date

Sept 2026

Checked by

RMJB

Job No.

A253019

Drawing No.

AL(9)904

Rev.

P1