




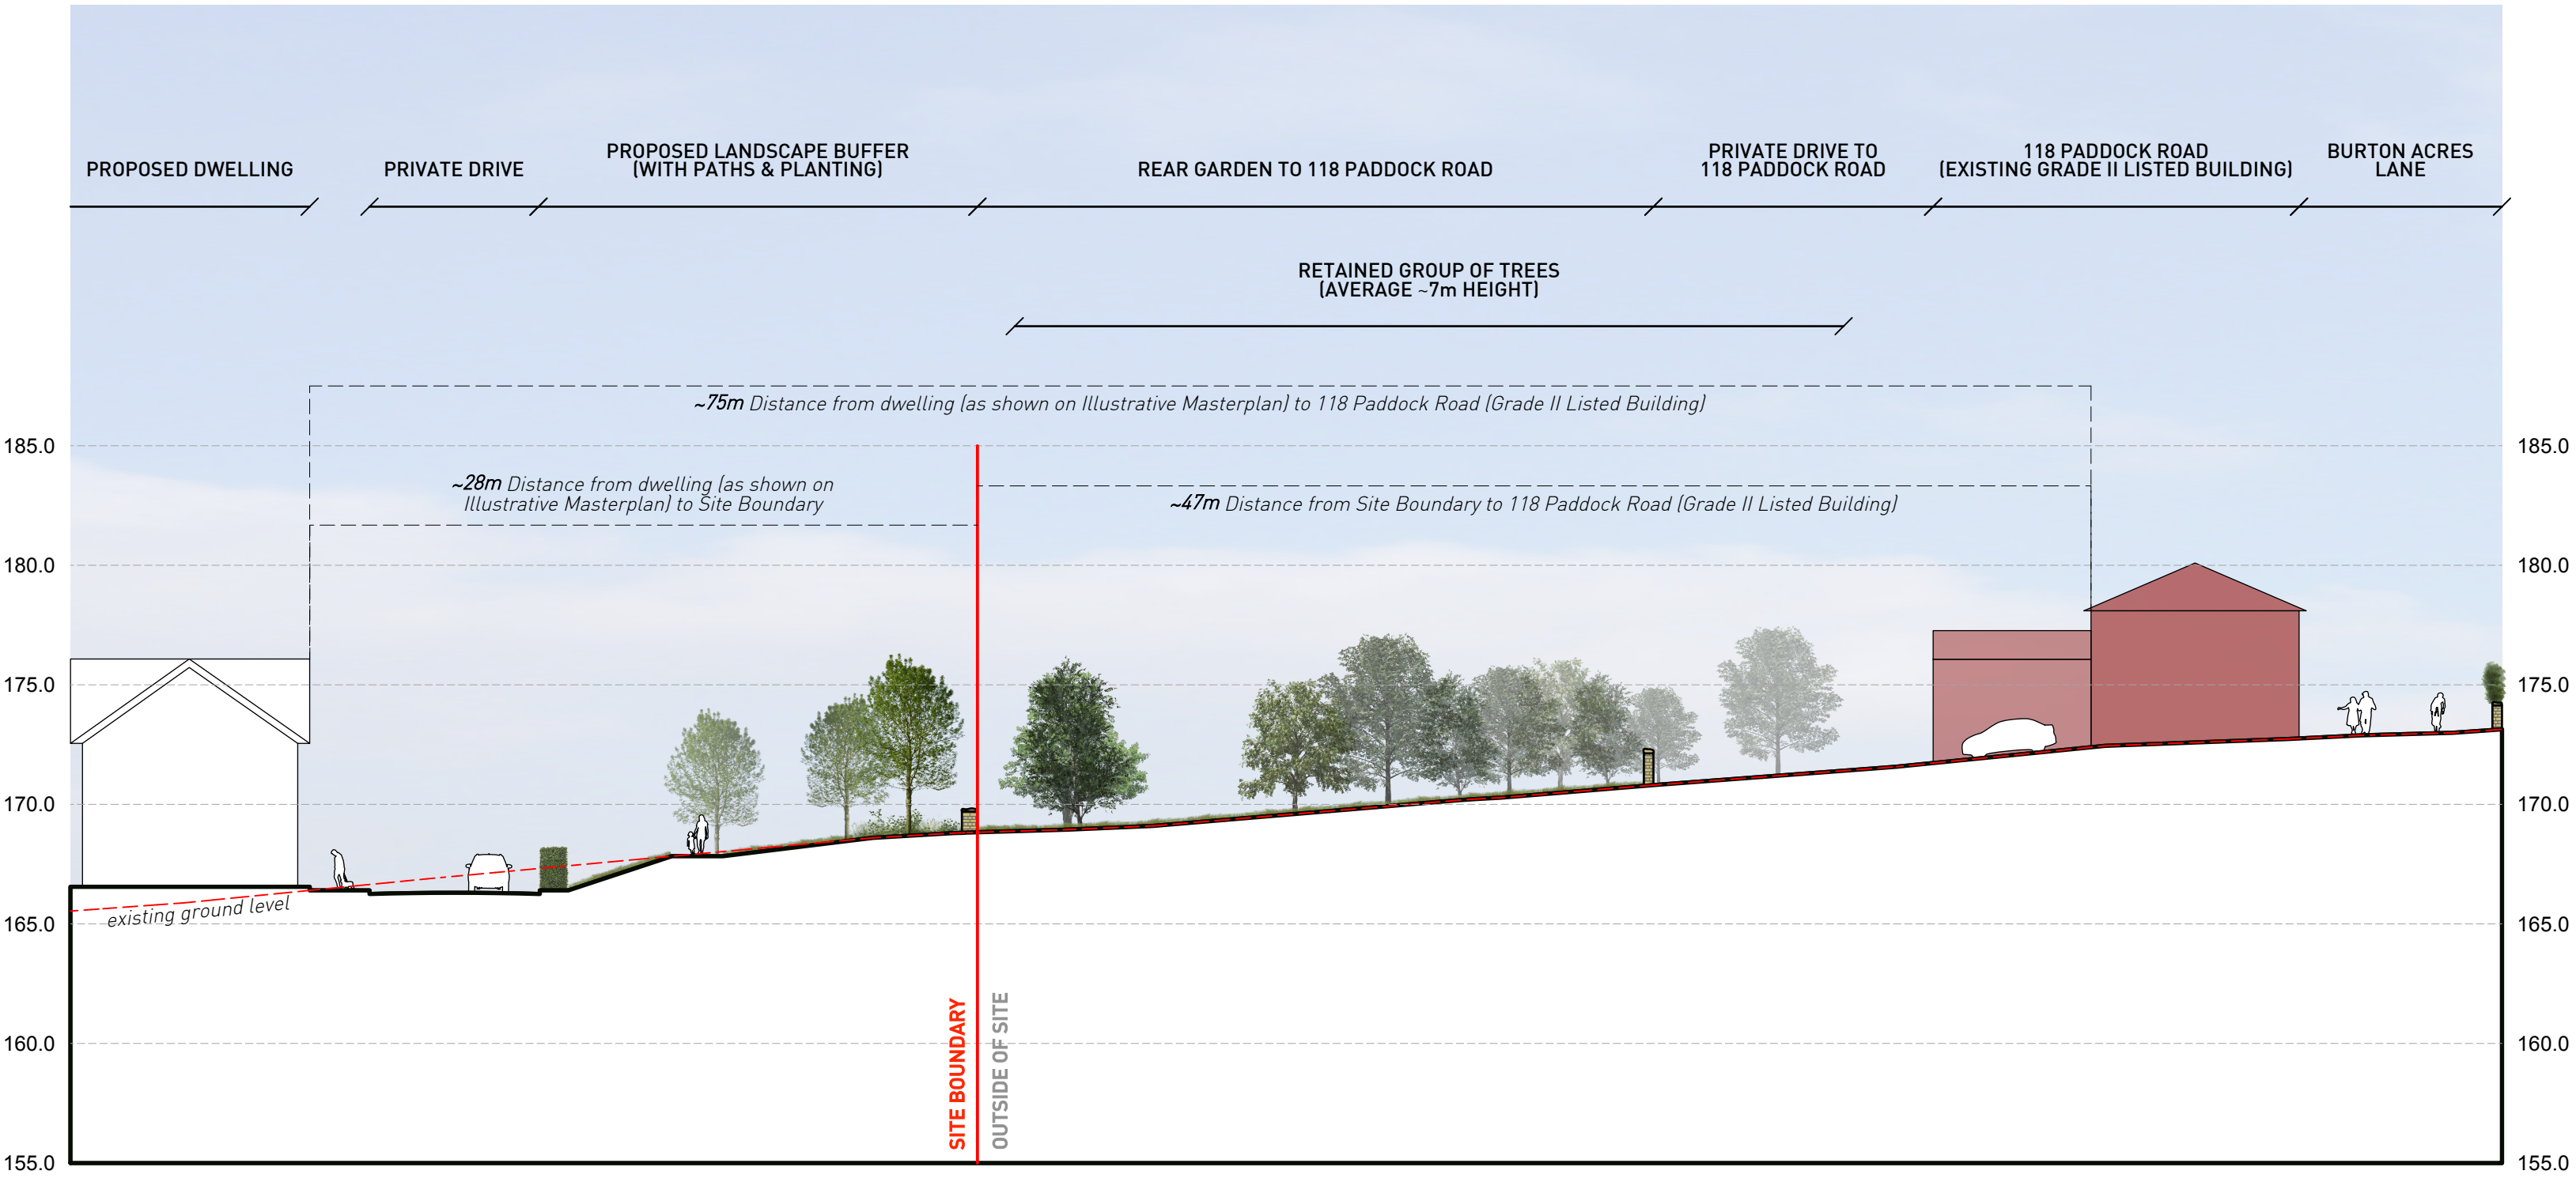

SECTION A-A – Cross section through the south-eastern boundary to Site

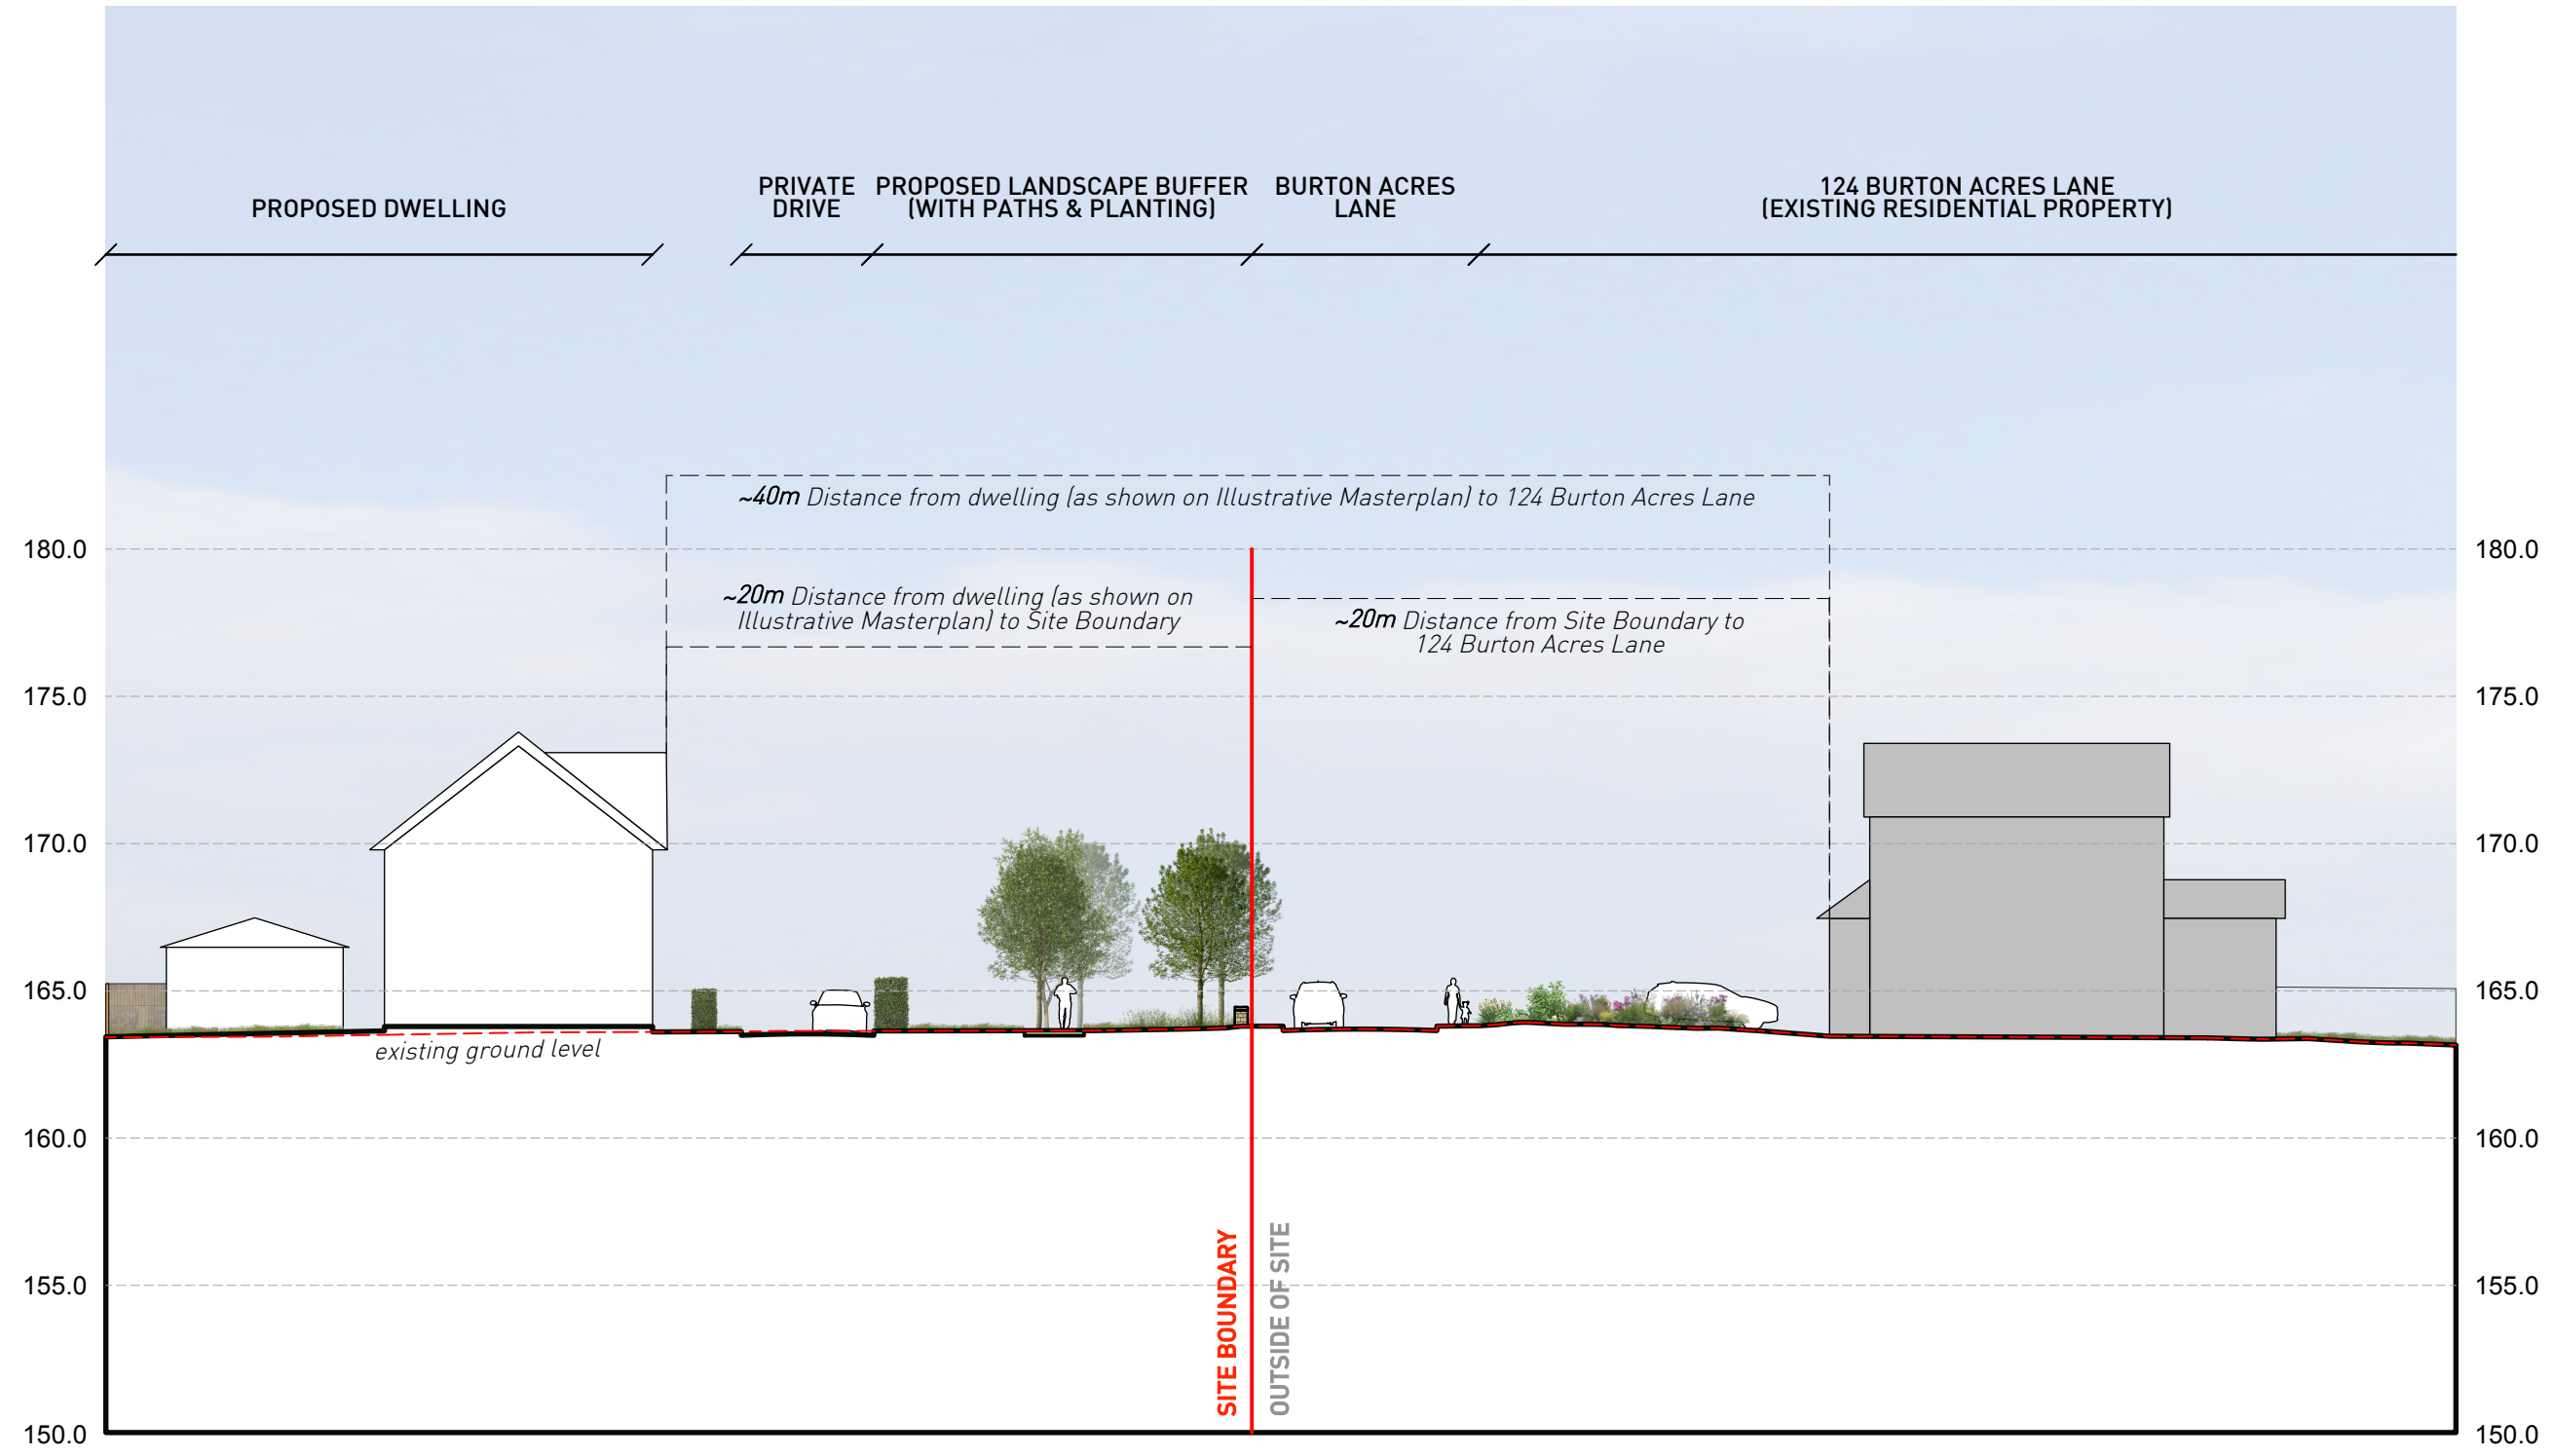


SECTION B-B – Cross section through the southern boundary to Site

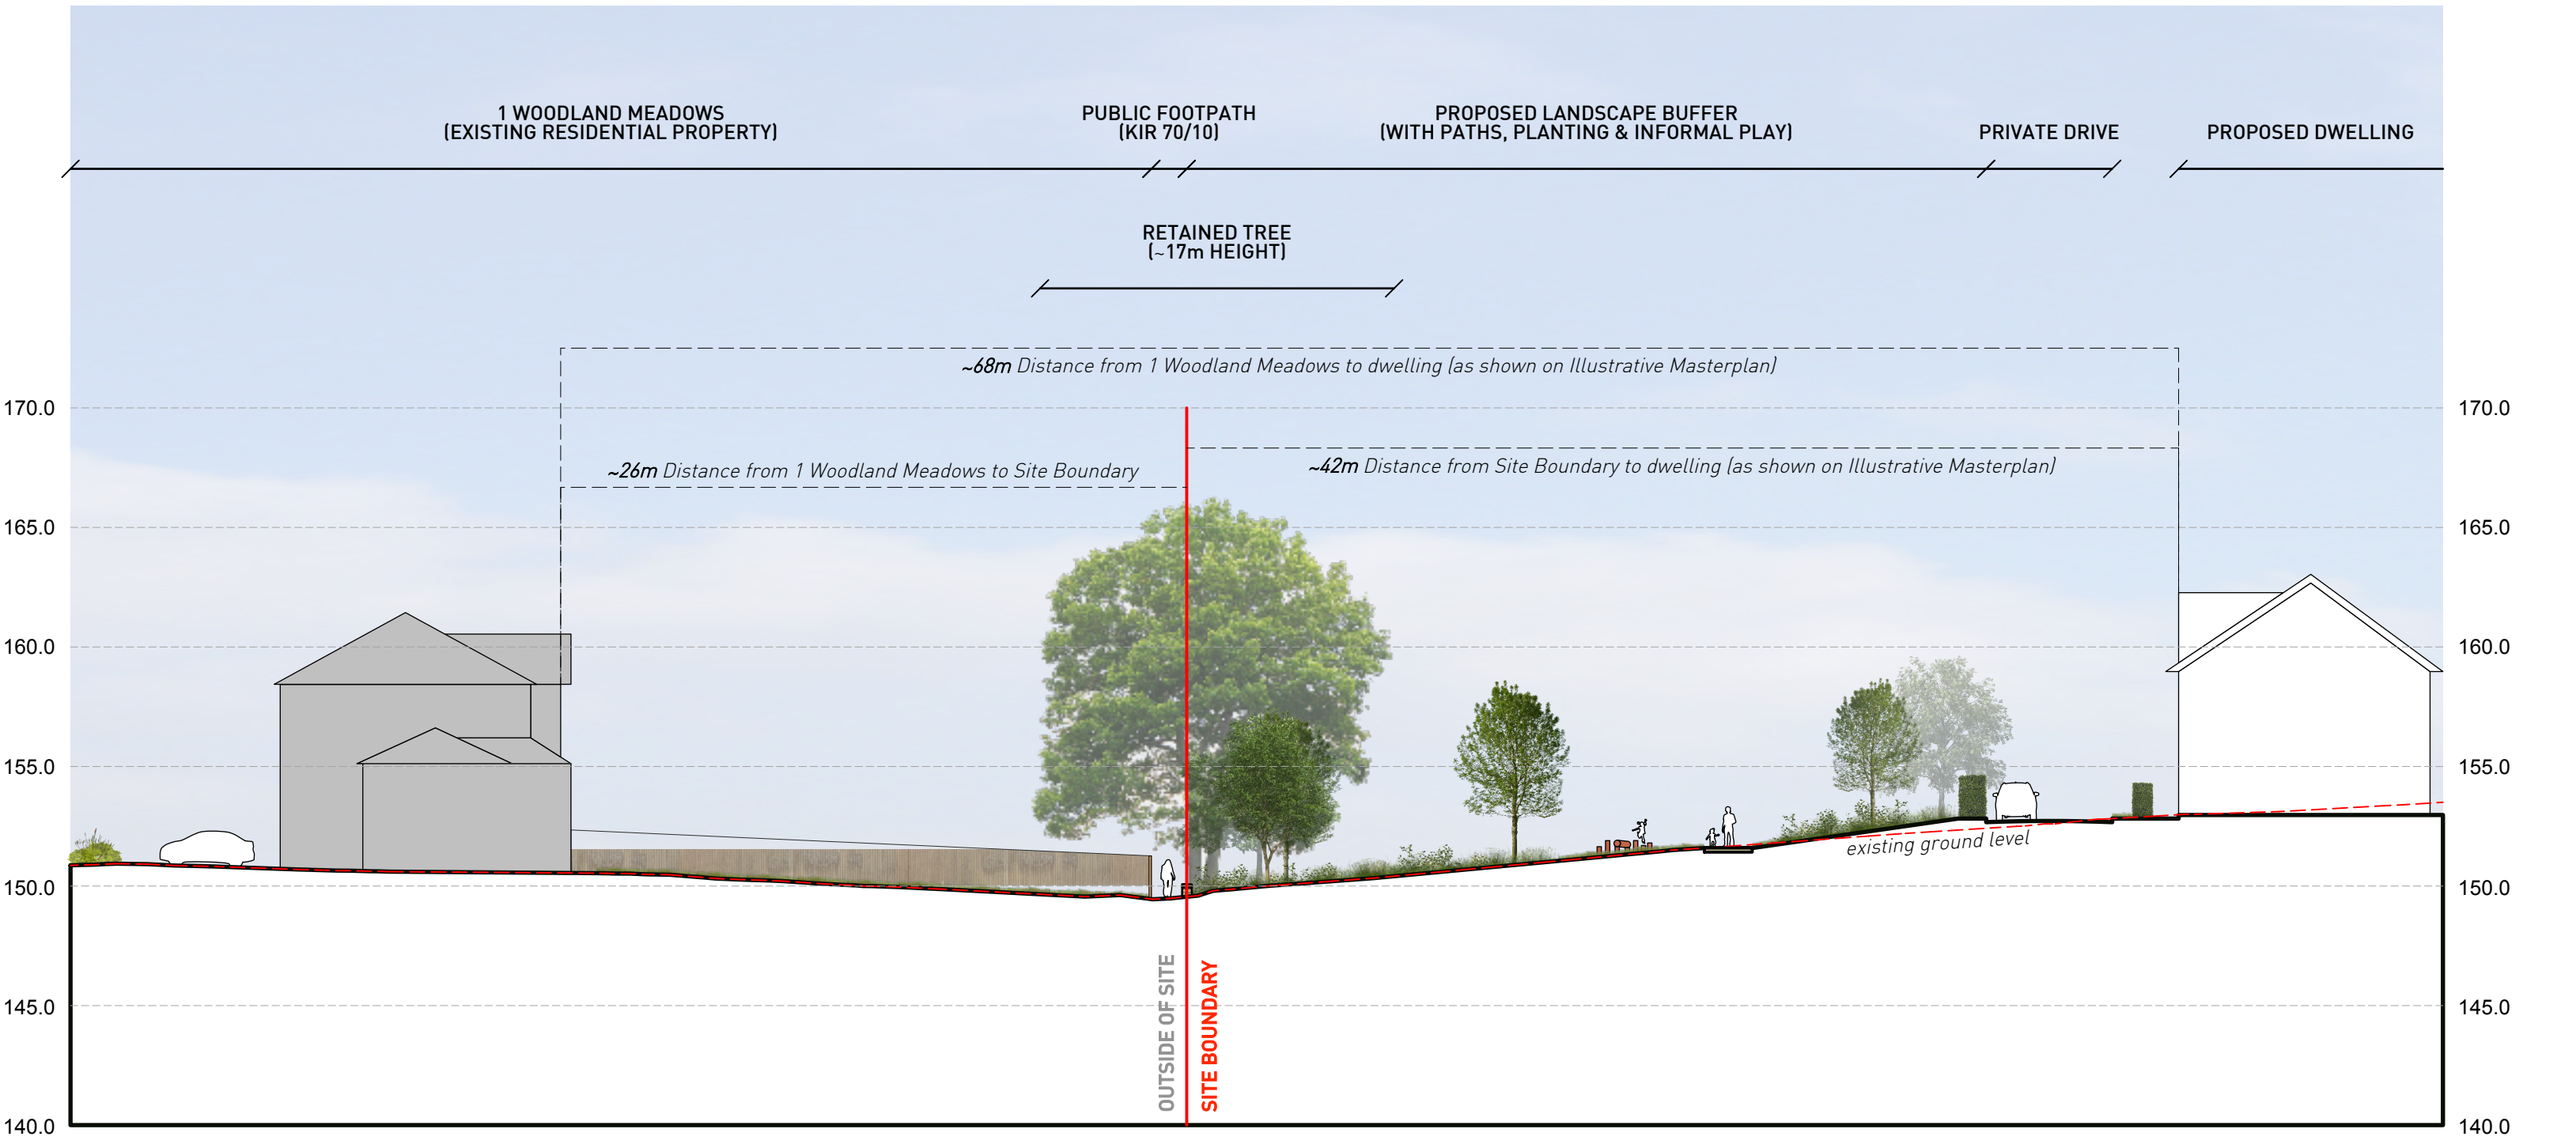

SECTION C-C – Cross section through the western boundary to Site

NOTE: Proposed building design, heights and finished floor levels are shown indicatively, subject to engineers' input. Proposed landscaping is shown indicatively, subject to further design and specification.

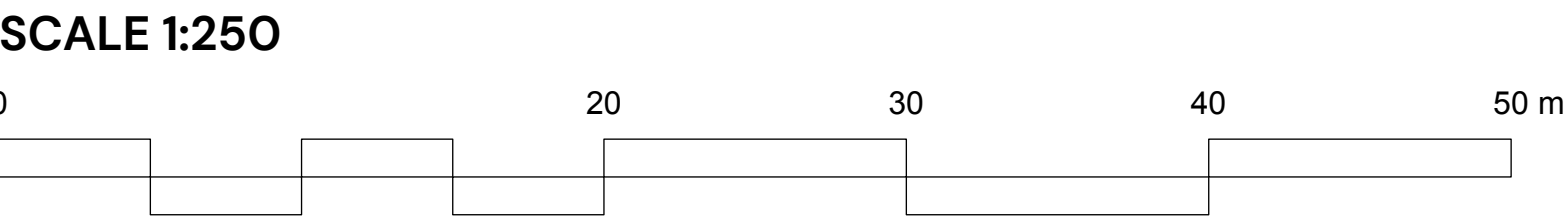

SECTION LOCATION PLAN (1:2000)

A	29/09/26	RG	Minor amends to annotations
-	25/09/26	RG	First issue
Rev	Date	By	Note

Illustrative Landscape Sections
Paddock Road, Kirkburton

Client: Persimmon Homes West Yorkshire
DRWG No: P25-1724_EN_0002
SHEET: S1 of 1
Date: 29/09/2026
Scale: 1:250 @ A1

REV: A
Approved by: PL

